



No.66

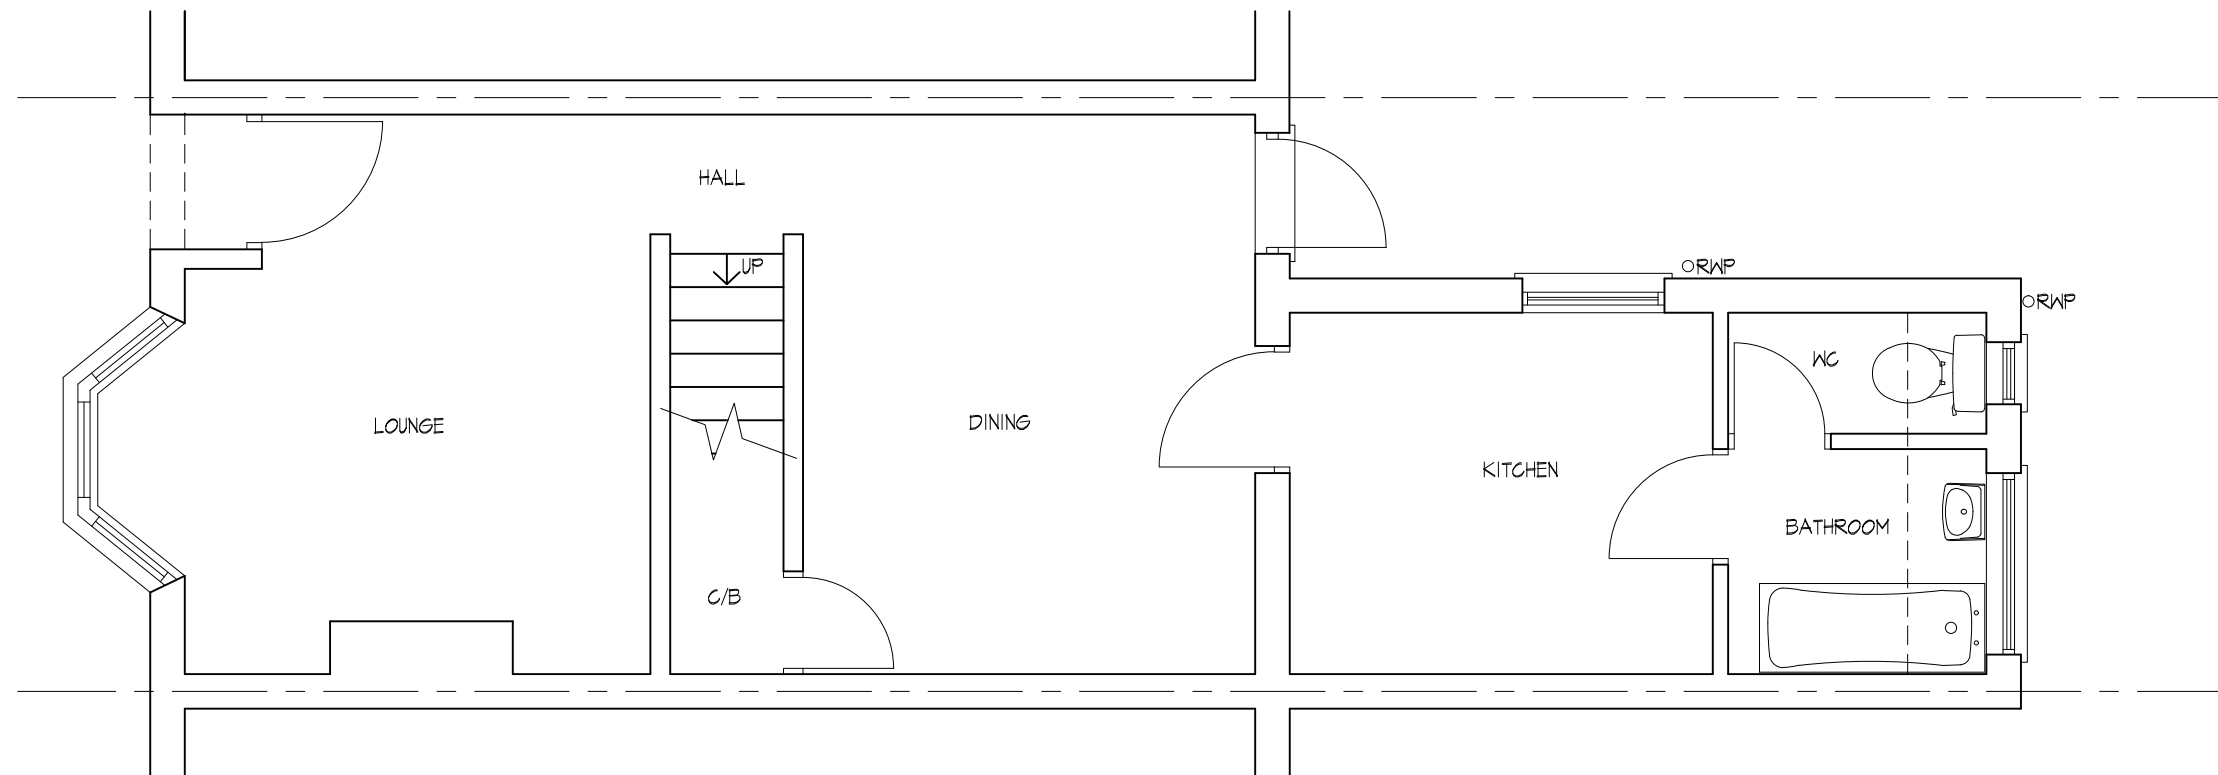

No.70

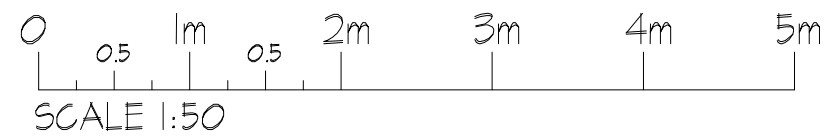

EXISTING GROUND FLOOR PLAN

PROJECT:
68 QUEENS ROAD
CAVERSHAM
READING
RG4 8DL

DRAWING TITLE:
EXISTING GROUND
FLOOR PLAN



CREATIVE DESIGN & NEWTOWN HOUSE NEWTOWN ROAD
HENLEY-ON-THAMES RG9 1HG
Tel 01491 411922

DRAWN: DD
SCALE: 1:50@A3
DATE: FEB 2020

DRAWING NO. REV.
03820-01