






EXISTING FRONT ELEVATION SCALE 1:50

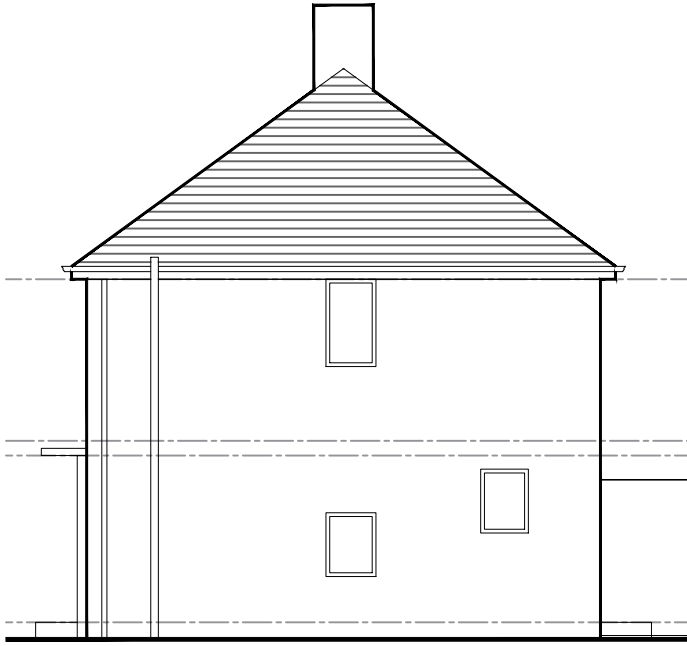


EXISTING SIDE ELEVATION SCALE 1:50

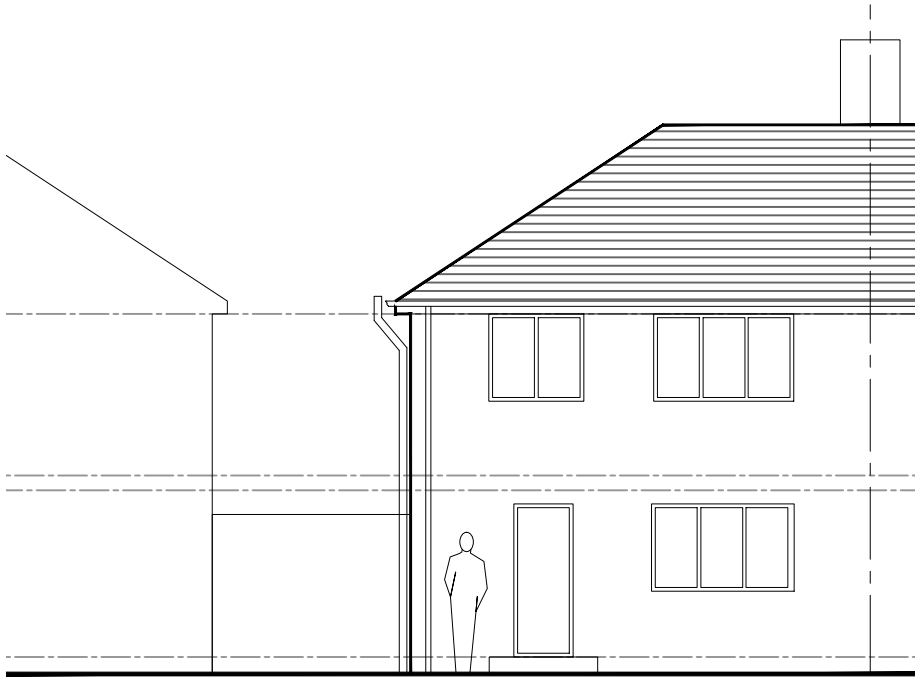


EXISTING REAR ELEVATION SCALE 1:50

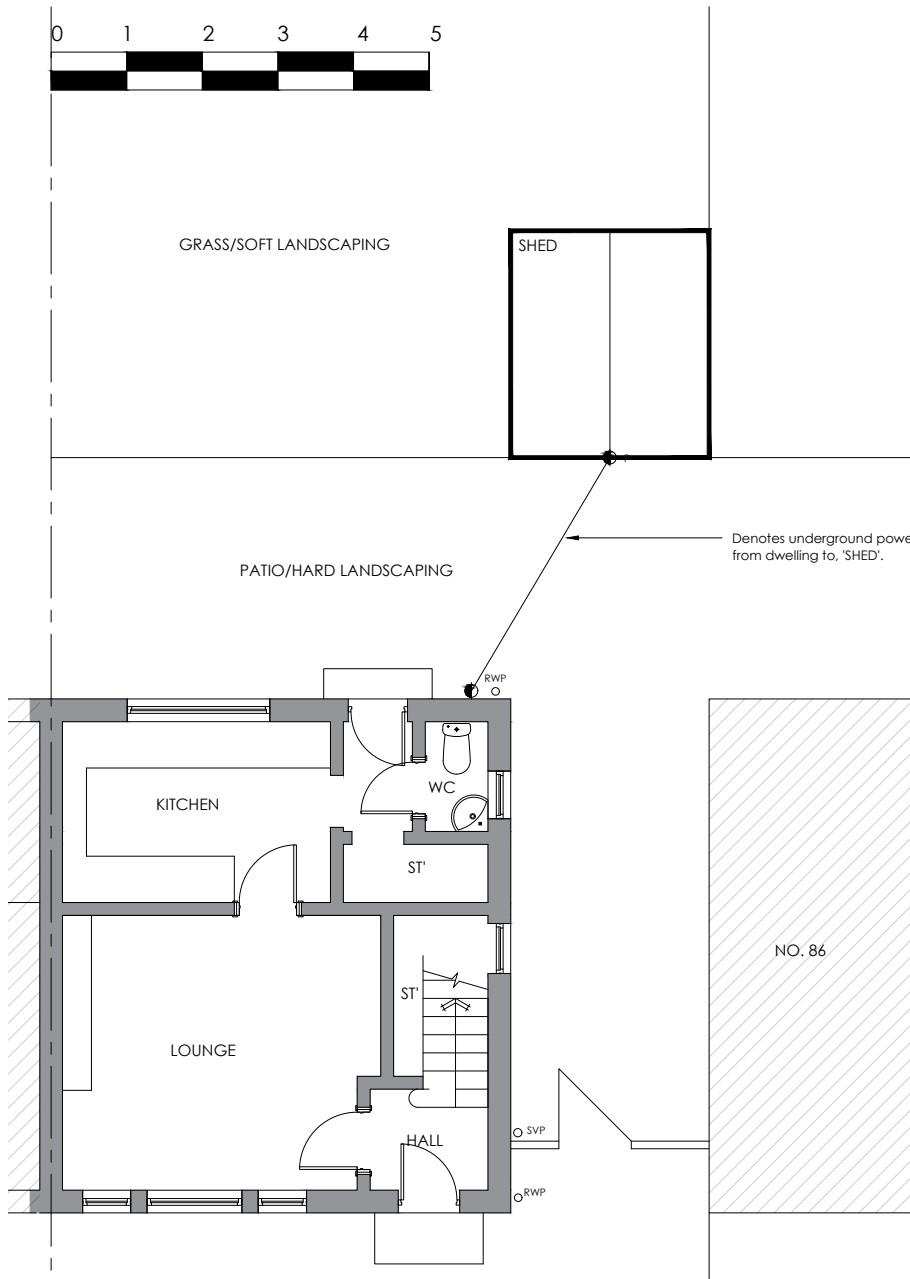

EXISTING GROUND FLOOR PLAN SCALE 1:50

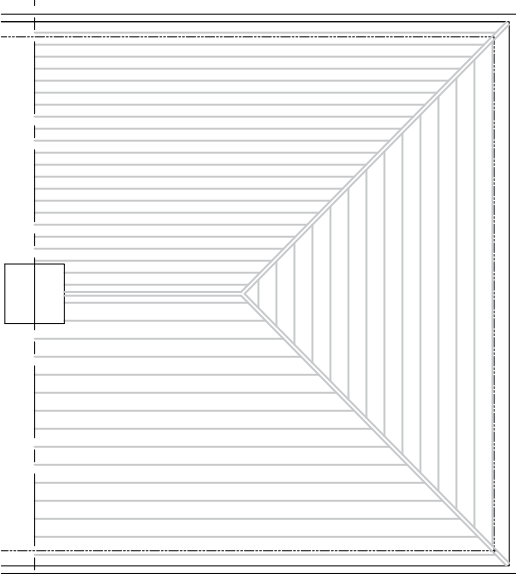


EXISTING ROOF PLAN SCALE 1:50

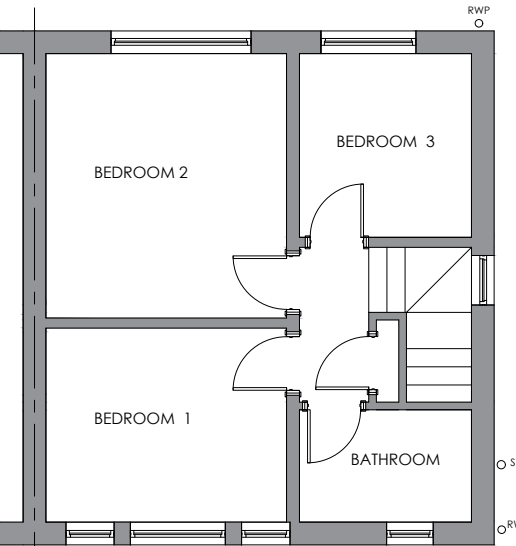

EXISTING FIRST FLOOR PLAN SCALE 1:50



EXISTING LOCATION PLAN SCALE 1:1250

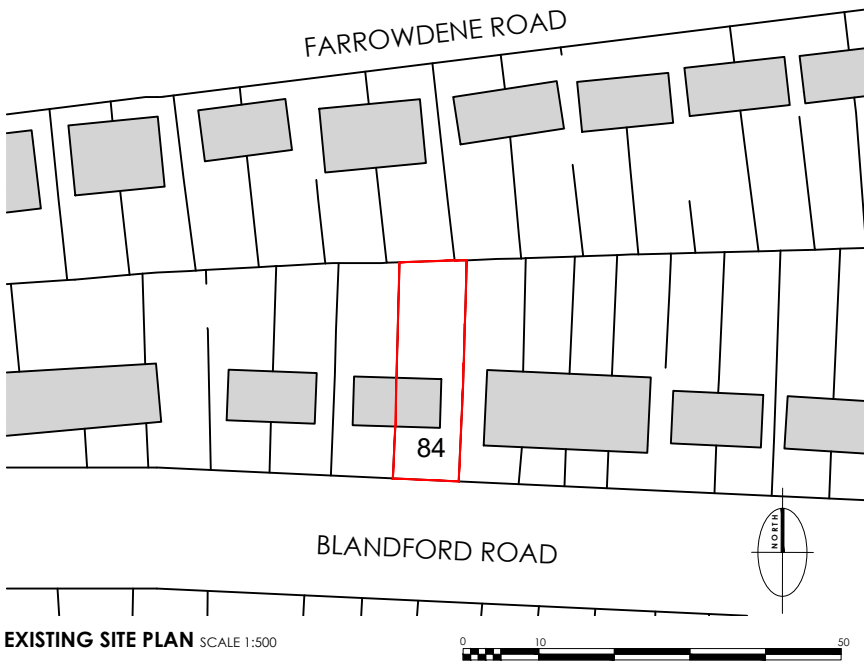

EXISTING SITE PLAN SCALE 1:500

Rev.	Date	Details	Drawn	Checked
Issued for:				
PLANNING				
Project/Client:			Project No:	
84 Blandford Road			INS-561	
Reading RG2 8RW			Dwg No:	
			PL-(E)-001	
			Rev:	
Drawing:			Scale:	
G.A. Information			A.S @A1	
Existing Information			Drawn By:	
			MS/PM	
			Date:	
			12-05-21	
			Checked By:	
			Date:	

PLG Quality Property Planning & Design

Southern Office: 1 Devon Square, Newton Abbot, TQ12 2HN
Central Office: 176 King Street, London, W6 0RA
T: +44 (0)333 577 0809 F: +44 (0)871 733 4738
www.plg.uk

© PLG Consultants Ltd. Contractors must work only to figured dimensions which are to be checked on site.
Registered Office: Venture House, 27-29 Glasshouse Street, London W1B 5DF. Registered Number: 8048920

STANDARD NOTES:
• Contractor must verify all dimensions on site before commencing any work or shop drawings.
• If this drawing exceeds client's taken in any way, the building designers are to be informed before work is initiated.
• Only figured dimensions to be taken from this drawing. Do not scale off this drawing.
• Drawing based on Ordnance Survey and/or existing record drawings. Design and drawing content subject to Site Survey, Structural Survey, Site Investigations, Planning and Statutory Requirements and Approvals.