



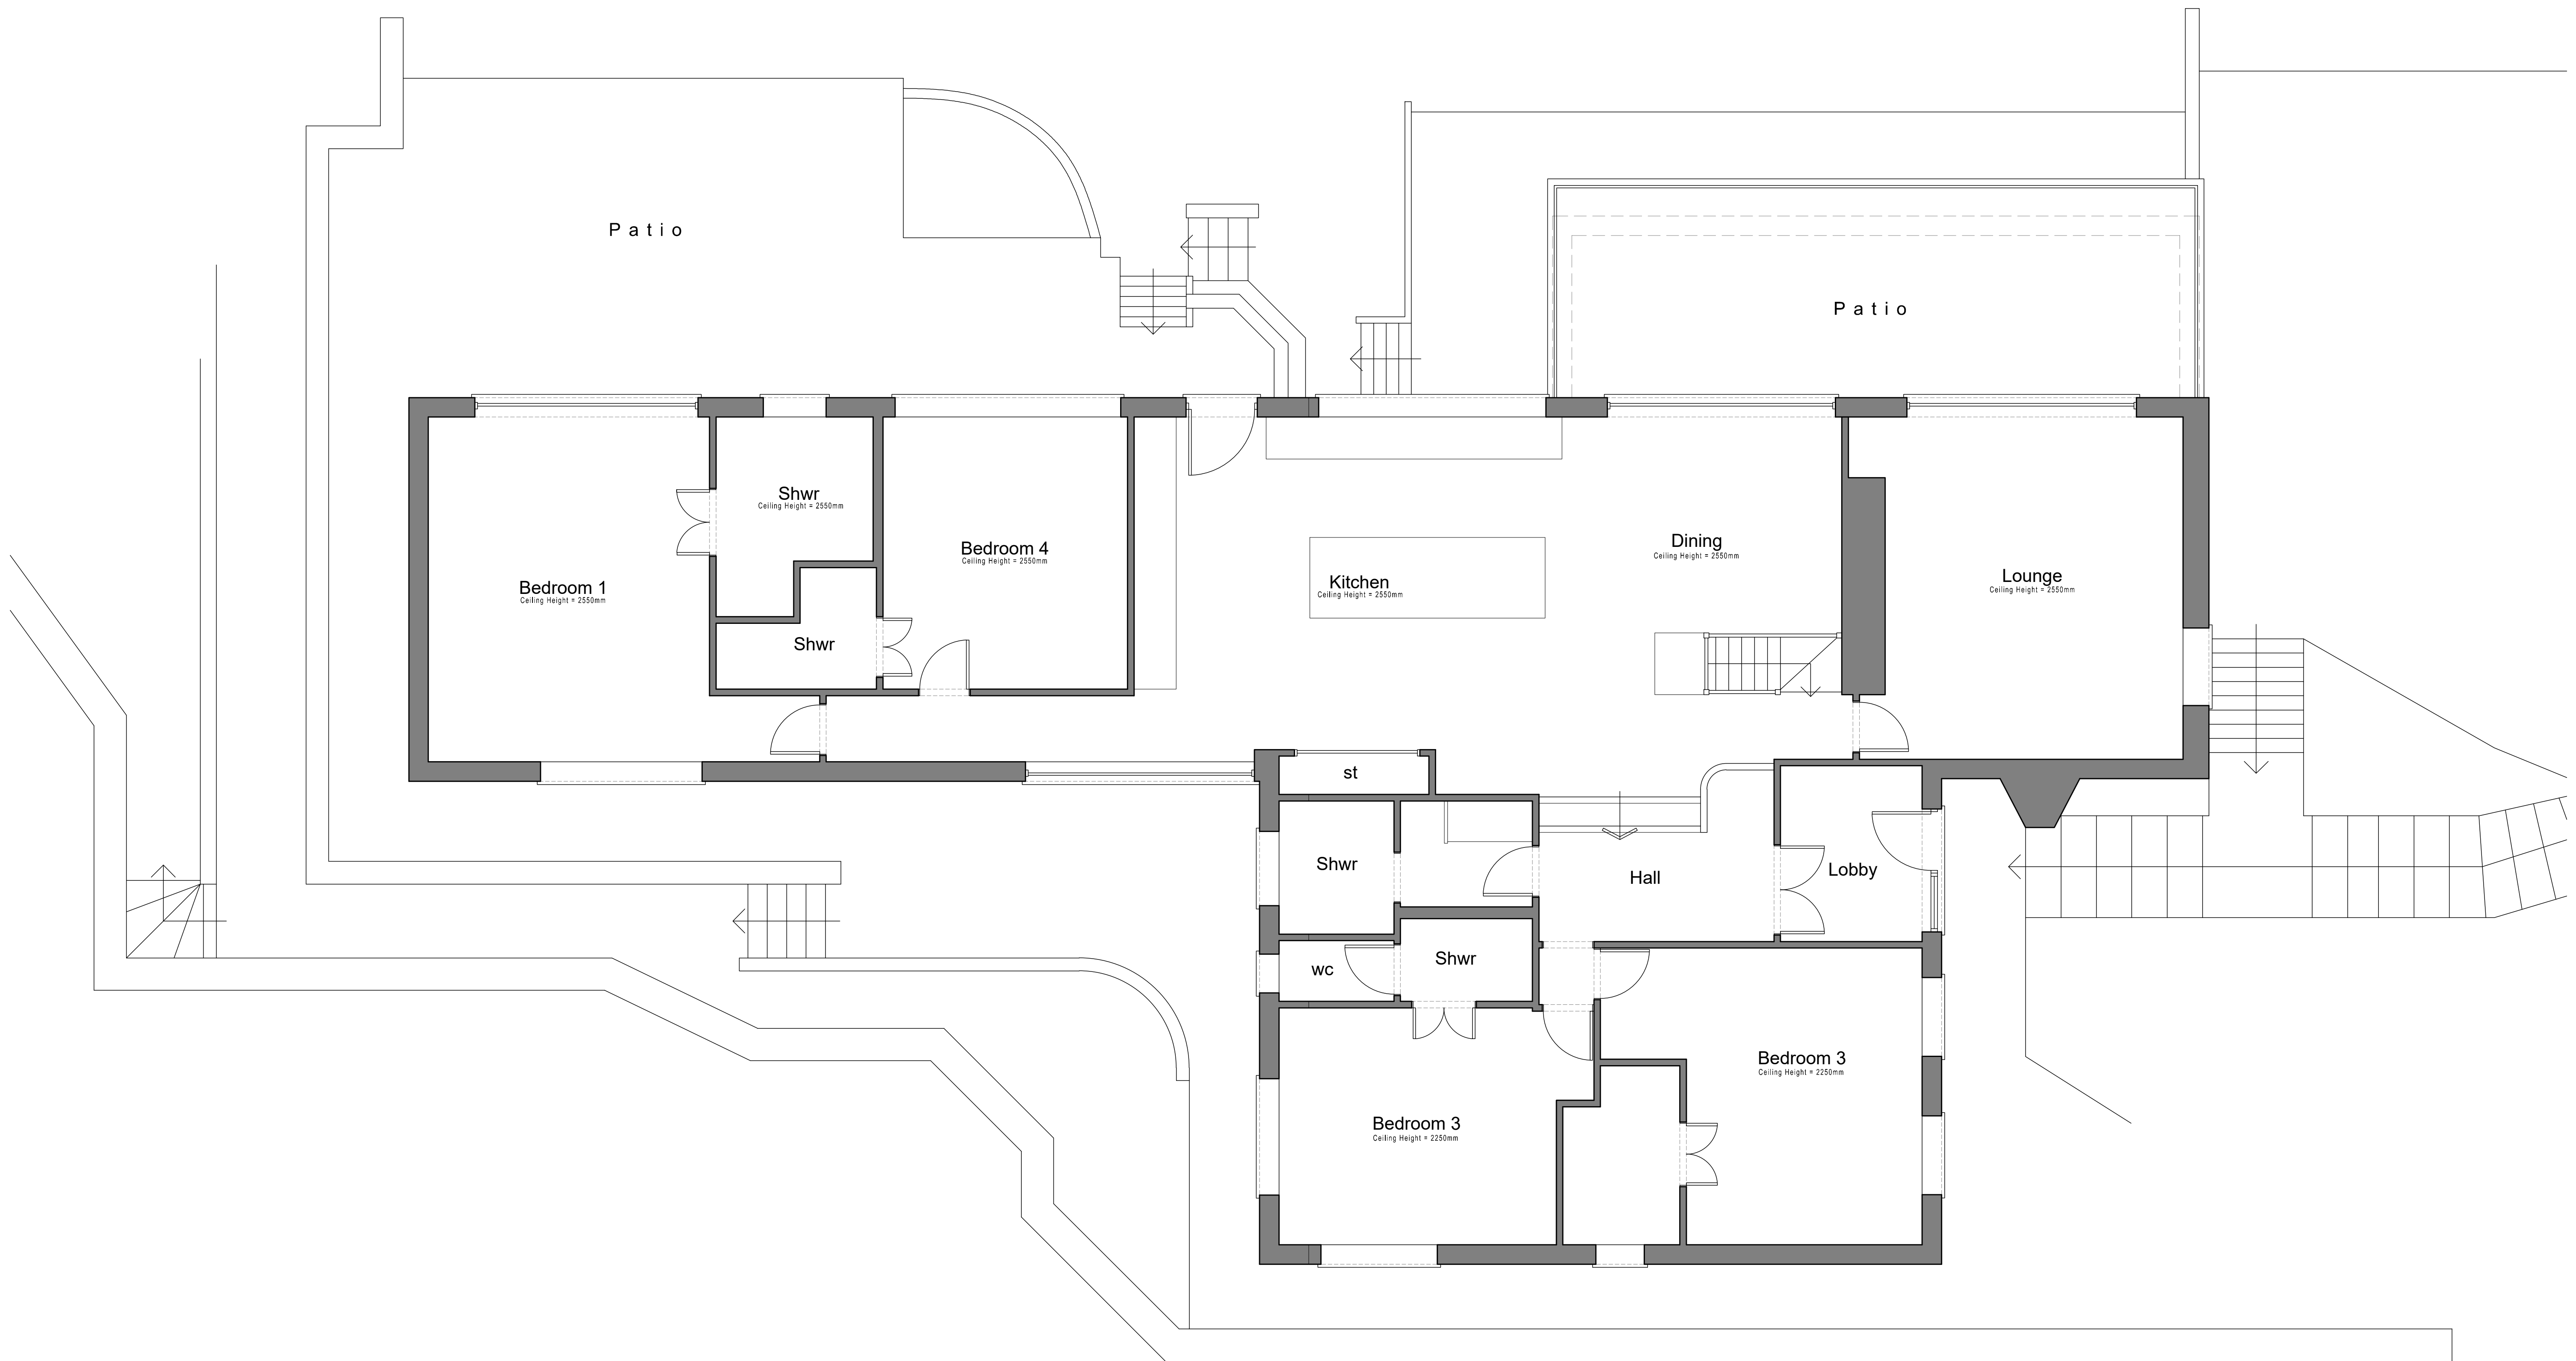

Ground Floor Plan (Scale 1:50)

1:50 scale Bar
This Drawing has been produced for printing onto A1 size paper.
If printing on A3 please use the scale below for reference.

 

CLIENT	Mrs C. Cope	14 Hornbeam Close Wokingham RG41 4UR 07515 355770
JOB	7 Grass Hill, Caversham, Reading, RG4	
DRG	EXISTING GROUND FLOOR PLAN	
SCALE	1:50 @ A1	
DRAWN	P Bonney	
DATE	September 2021	
BA 0190	02	