




This drawing may be scaled with reference to the scale bar for planning application purposes only. Do not scale for any other purpose, use only annotated dimensions. All dimensions are to be checked by parties using the drawing, and any errors or omissions are to be reported to Weston & Co Architects Ltd.

Rev.	Date	Note	Author	Checked
A	28/07/2020	Drawing titles amended	MW	CTW

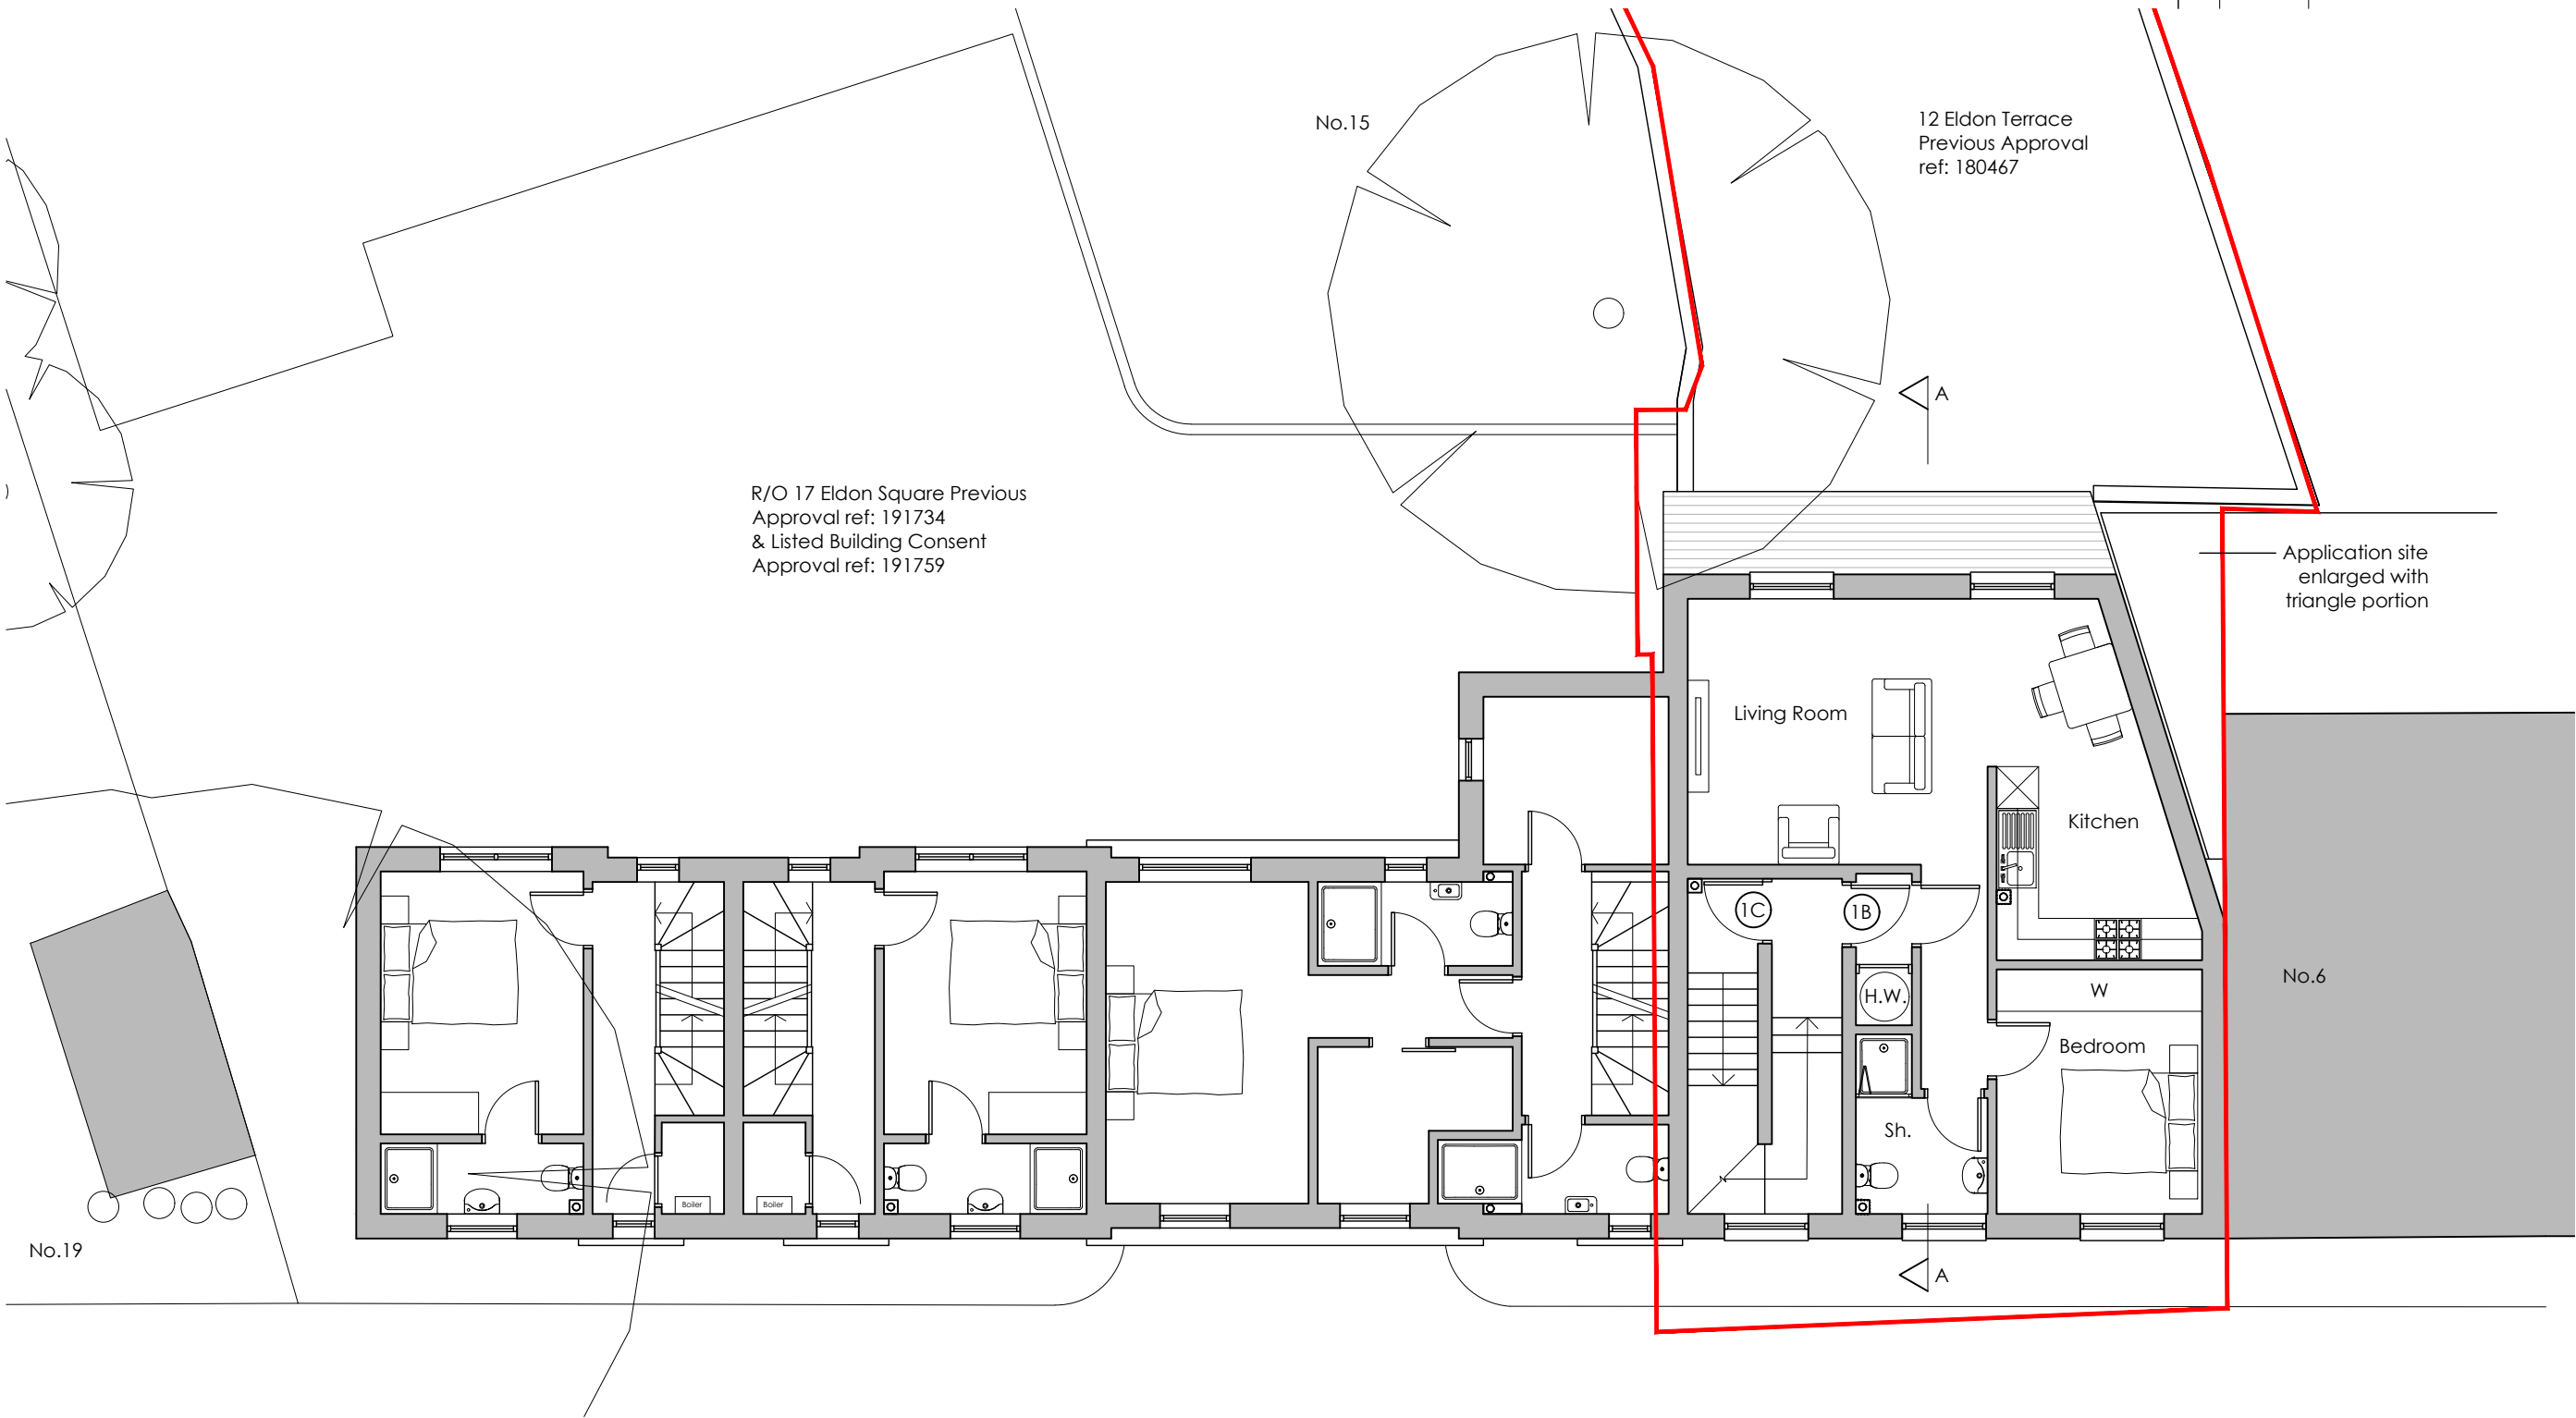

COMBINED APPLICATIONS - PREVIOUS APPROVAL FIRST FLOOR PLAN 1:100

Application Site Boundary

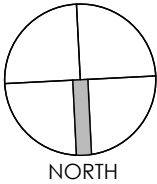 

Project	Residential Development Eldon Terrace Reading RG1 4DX					Drawing	Combined Previous Approval FF Plan				
						Job-Dwg Number	15023-PL-35			Rev.	A
Client	Eldon Homes Ltd.					WESTON + CO ARCHITECTS Watlington House 44 Watlington Street Reading, RG1 4RJ T. 0118 375 0252 www.weston-co.com					
Status	Planning										
Scale	1/100		Sheet Size A3								
Author	MW	Checked	CTW	Date	24/06/2020						