

ELEVATION TO LAMERTON ROAD.

REAR ELEVATION.

SIDE ELEVATION.

SCALE 1:100



NOTES.

This drawing is the copyright of Brian Waite Building Design and may not be copied or reproduced without permission.
All dimensions must be checked on site & not scaled from this drawing.
All dimensions & other information to be verified on site by Contractor before commencement of works.

All structural timbers to be treated by vacuum impregnated preservative.

All materials & workmanship to be in accordance with the latest Building Regulations, British Standards & Codes of Practice.

Installation of Gas, Water & Electricity to comply with Undertakings regulations.

All materials to be used in accordance with manufacturers instructions and specifications.

All workmanship to comply with B.S. 8000 pts 1 to 15.

All electrical work required to meet the requirements of Part P (Electrical safety) must be designed, installed, inspected and tested by a person competent to do so.

Prior to completion, the Council should be satisfied that Part P has been complied with. This may require an appropriate BS7671 electrical installation certificate to be issued for the work by a person competent

This drawing prepared for Planning & Building Regulation purposes only & for this project only.

A		
Date	revisions	

Client
MR M. CLARKE.

Job Title.
EXTENSION & ALTERATIONS TO
10, LAMERTON ROAD,
READING
RG2 8AS


EXISTING PREMISES

Brian M. Waite.
Building Design,
46, High Street,
Wroughton,
Swindon, SN4 9JX.
01793 813738 phone/fax.
07885 666338 mobile.
bm.waite@tiscali.co.uk
www.bmwaitebuildingdesign.co.uk

Scale
1:50@A1

Date FEB 21 Drawn by BMW

Drwg no 21/03/01	Rev
------------------	-----

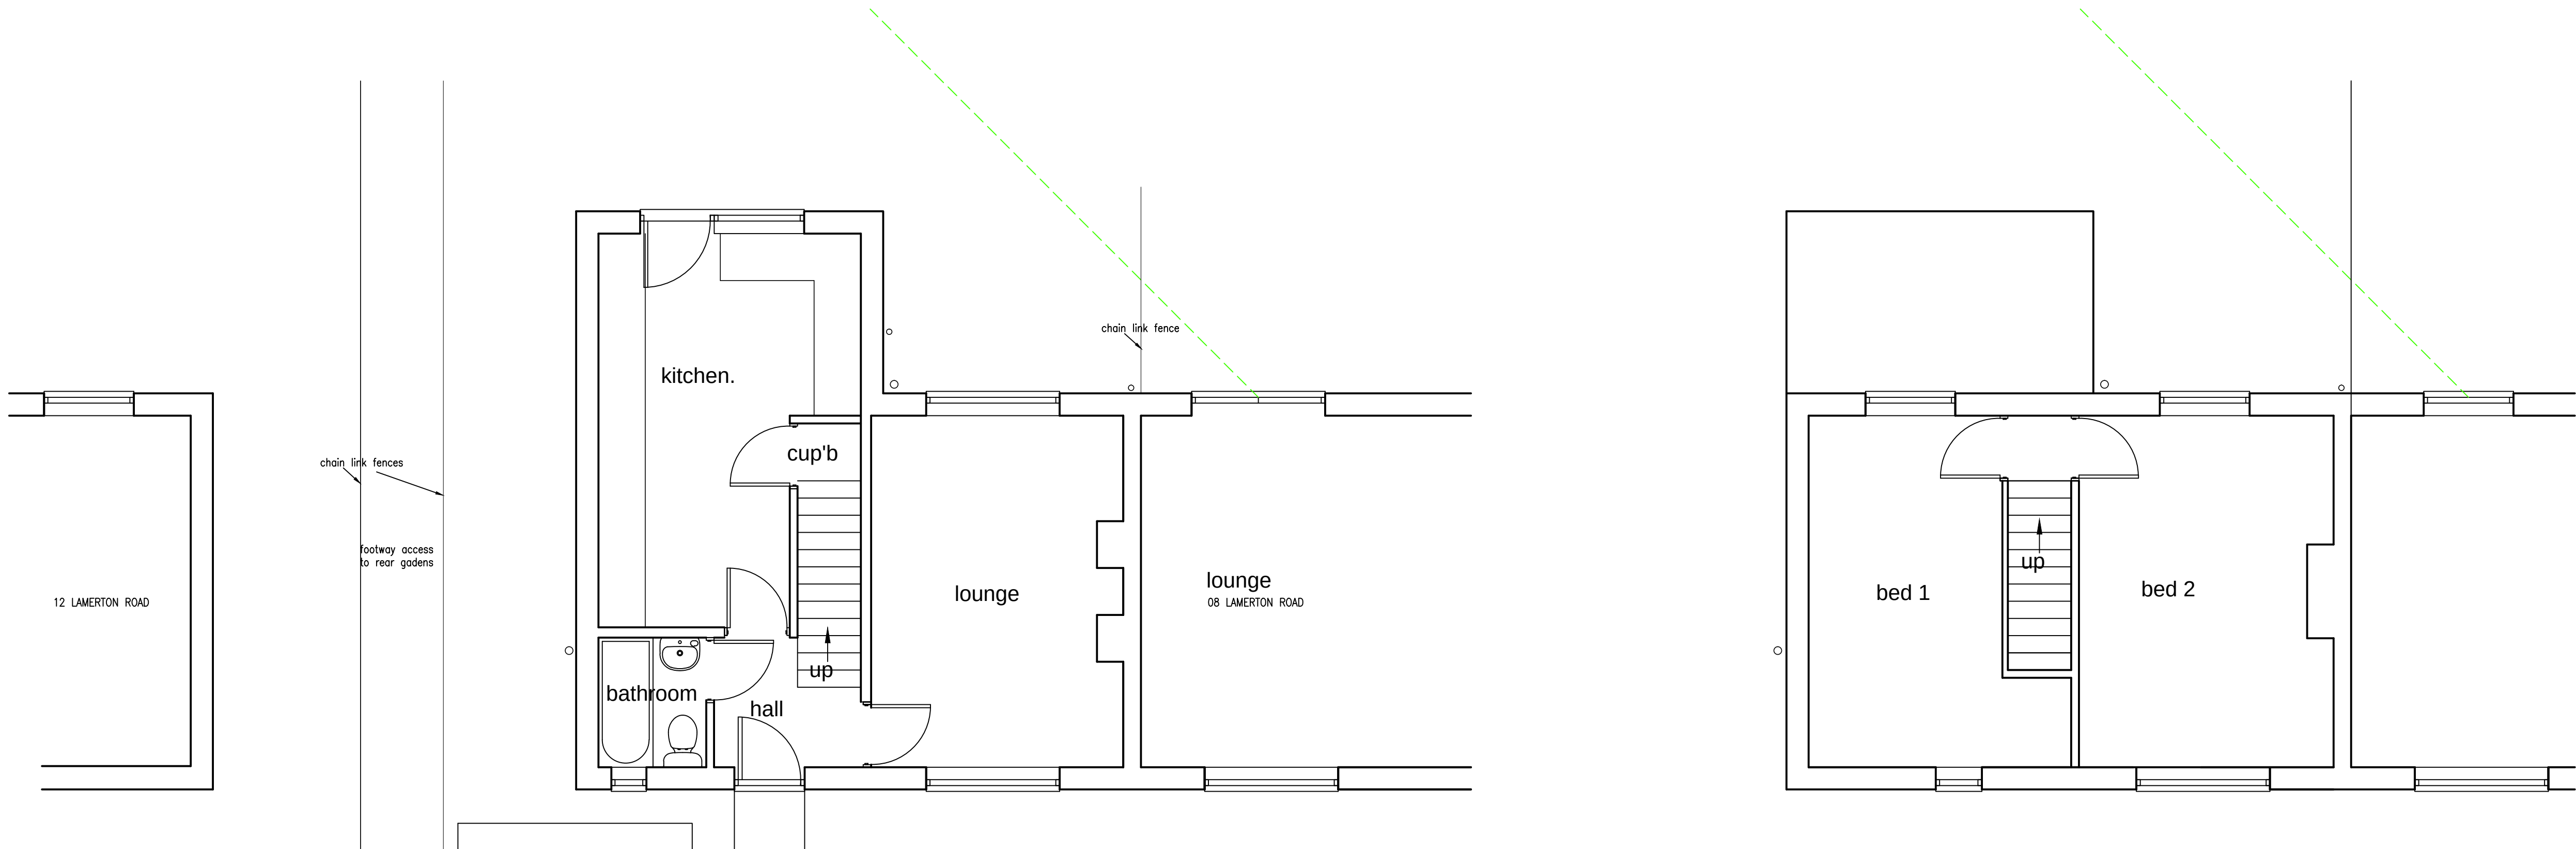

EXISTING GROUND FLOOR PLAN

EXISTING GROUND FLOOR PLAN

SCALE 1:50.

