



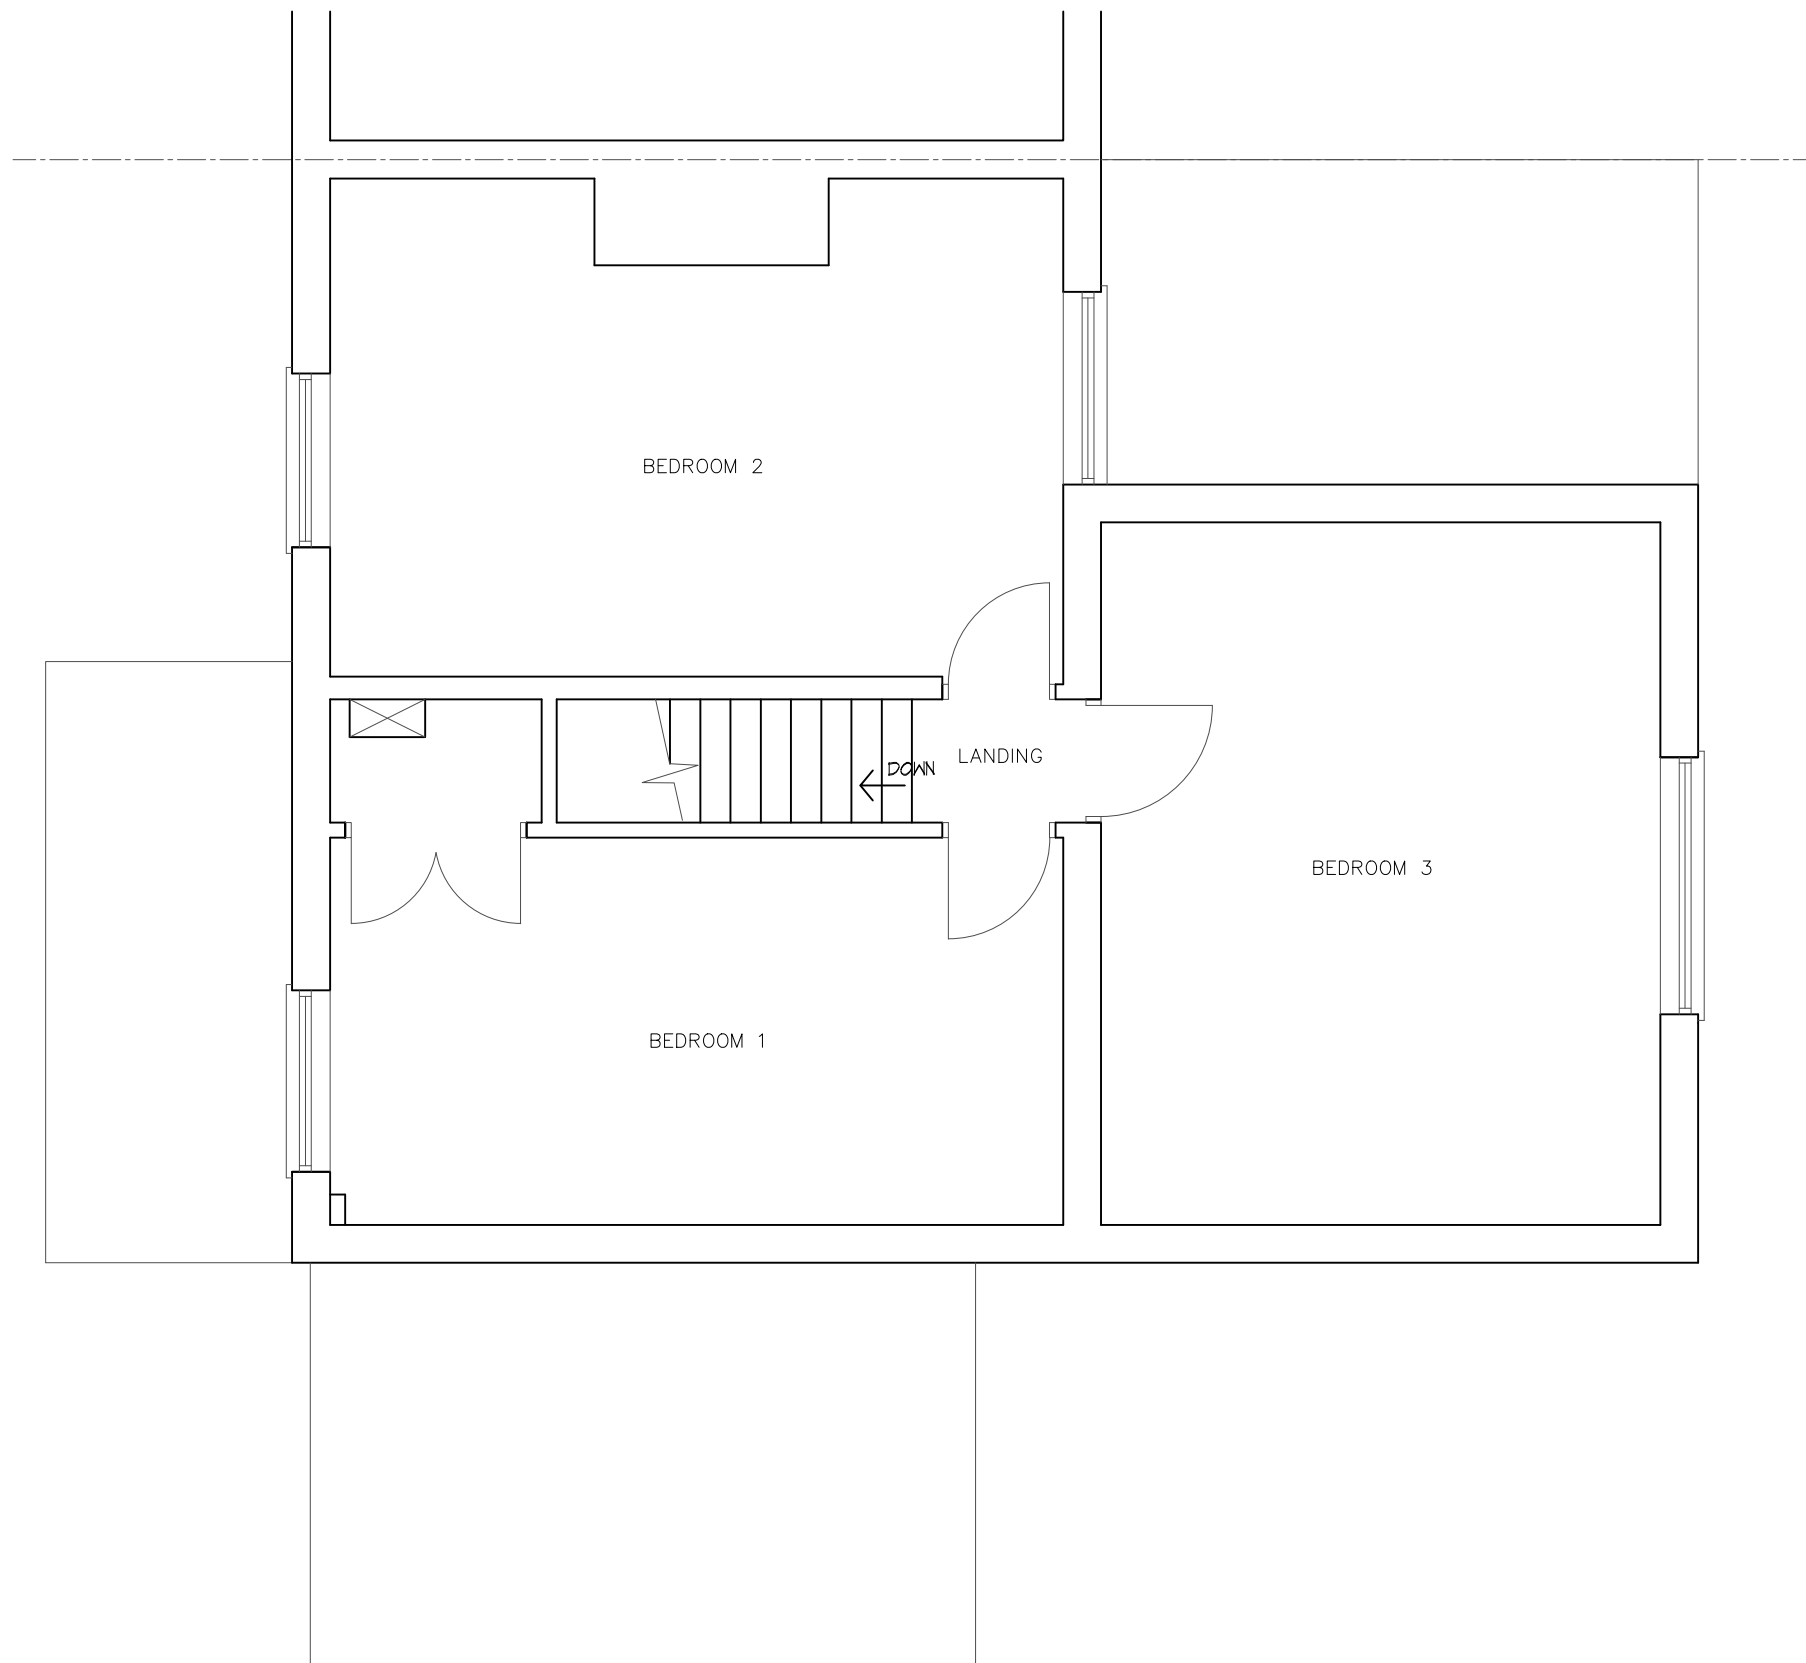

EXISTING FIRST FLOOR PLAN

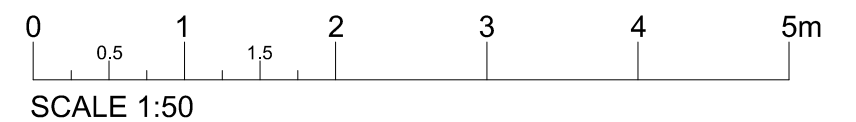

PROJECT: 159 HENLEY ROAD CAVERSHAM RG4 6DN	DRAWING TITLE: EXISTING FIRST FLOOR PLAN	 CREATIVE DESIGN & STRUCTURE	UNIT 1, HENSON HOUSE, NEWTOWN ROAD HENLEY-ON-THAMES, RG9 1HG TEL: 01491411922	DRAWN: E.R	DRAWING NO. 00121-02	REV.
				SCALE: 1:50 @ A3		
				DATE: JAN 2021		
				STATUS: PLANNING		