

Contact:
Email: rabindhada@hotmail.co.uk, Cell: 044 + 078 3293 8374
Web site: www.bluearchdesign.co.uk

Notes:
© 2020 Blue Architecture Limited.
All rights reserved.
All drawings are for the purpose of gaining
Planning Permission approval only.
All written dimensions to be taken in
preferences to scaled dimensions.

Rev.	Description	By	Ckd	Date

Client:
Mrs. Winnie Wang.


Project:
Proposed Roof Terrace at the middle of existing building for Habitable use.

Location:
The Barons, Prist Hill, Caversham,
Reading, RG4 7RY.

Status:
PLANNING

Title:
Existing Ground Floor plan.

Drawn by:	Str. Fr.	Checked by:
L.p	---	R.k
Project no:	Sheet Size	Sheet no.
BAL-1445	A3	
Date:	Scale:	
17/12/2020	1:100	

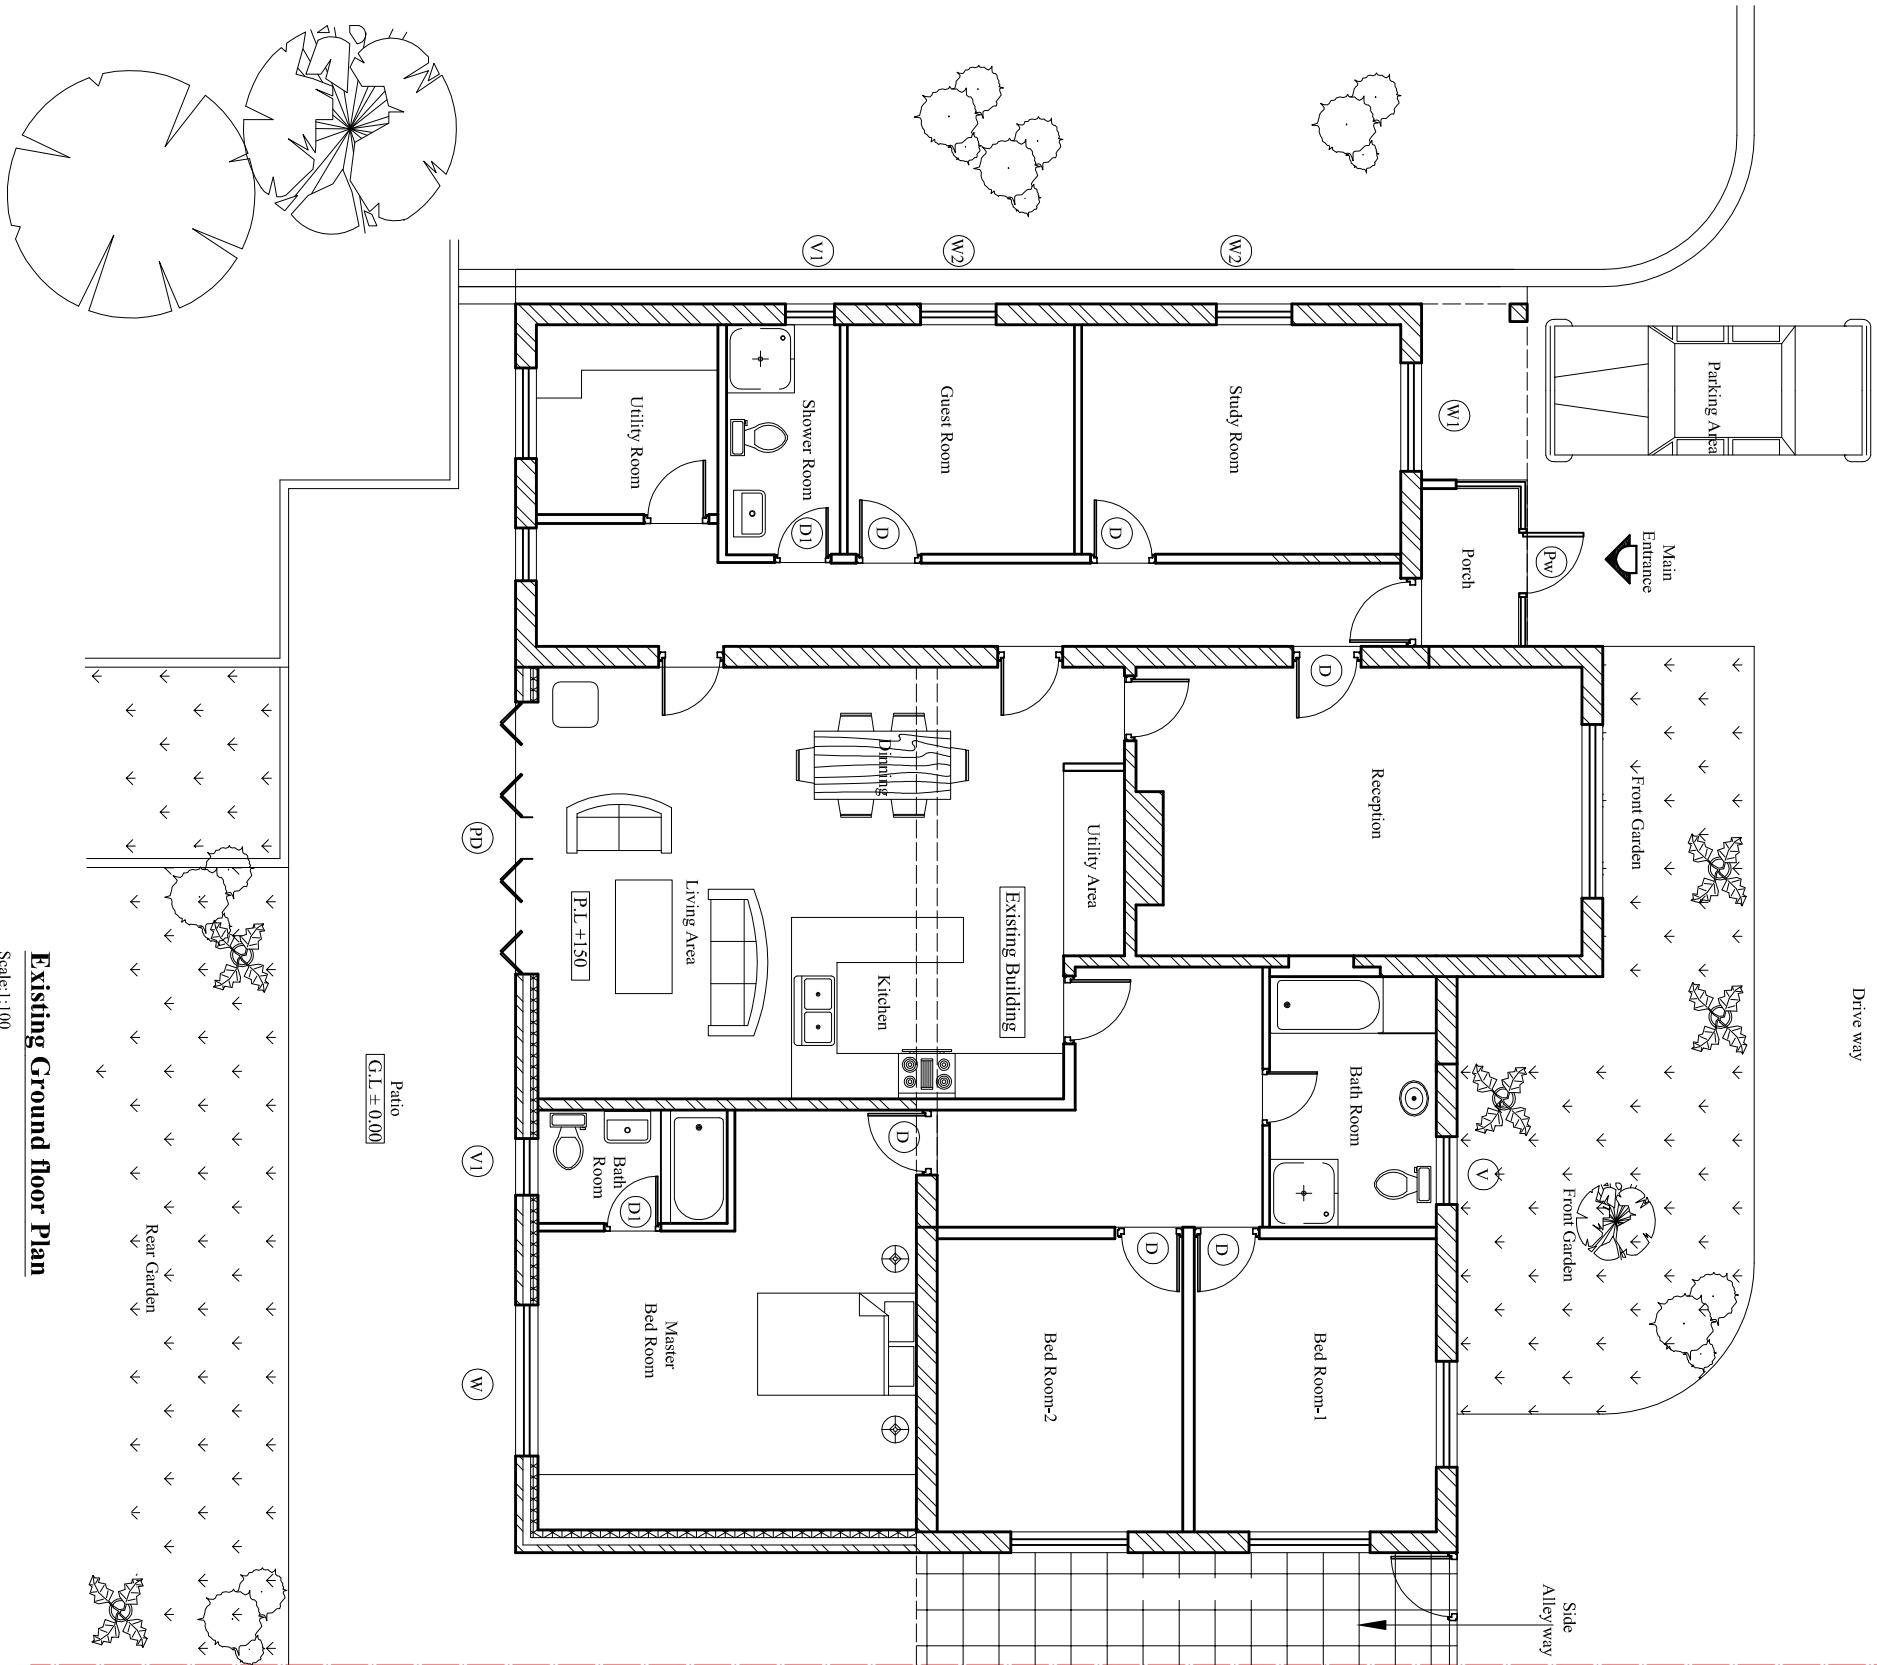

Existing Ground floor Plan

Scale: 1:100