




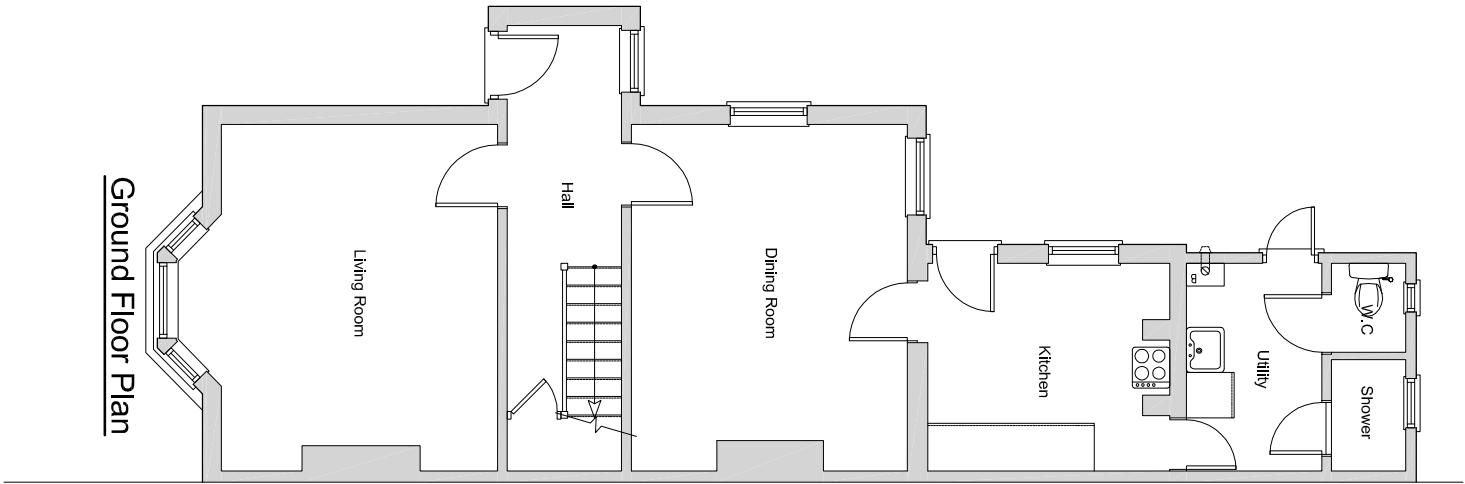


Ground Floor Plan

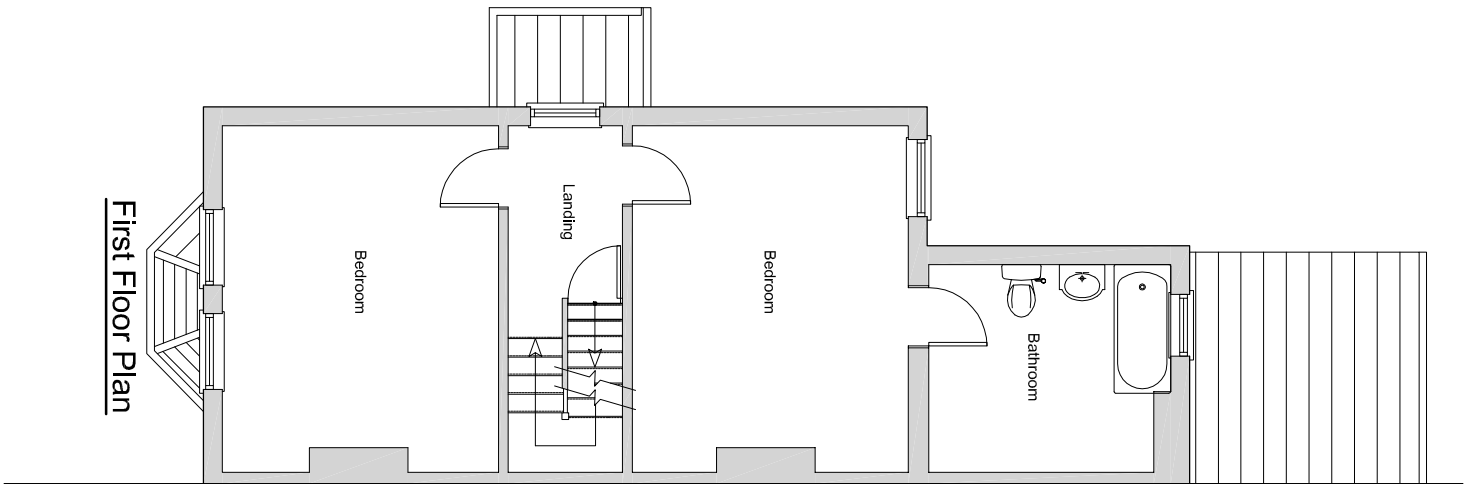

First Floor Plan

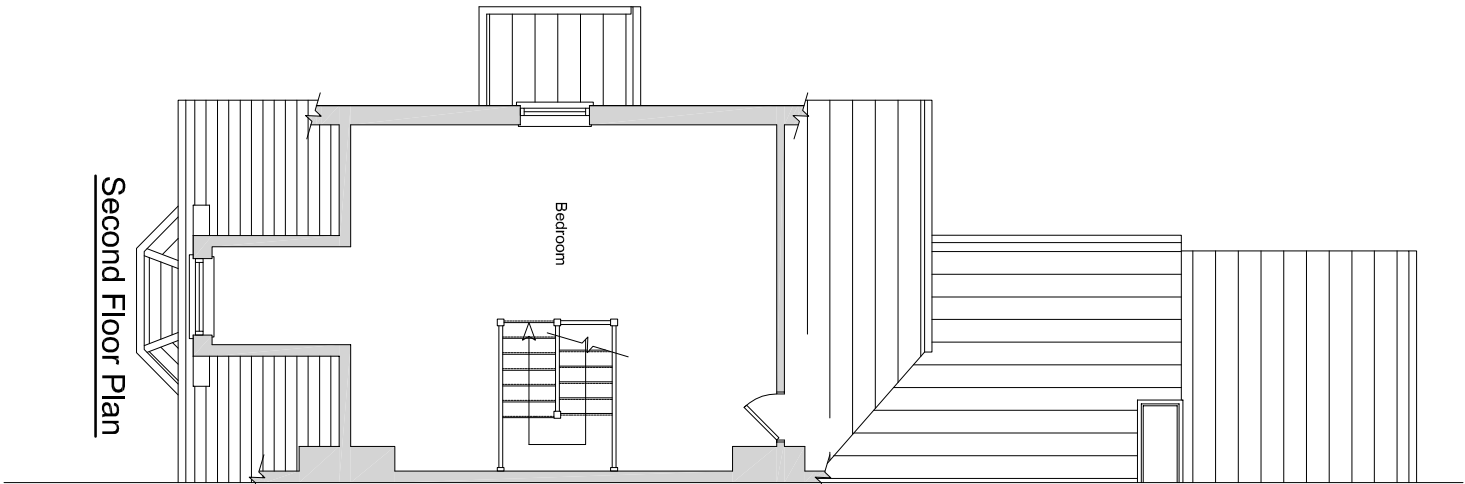

Second Floor Plan

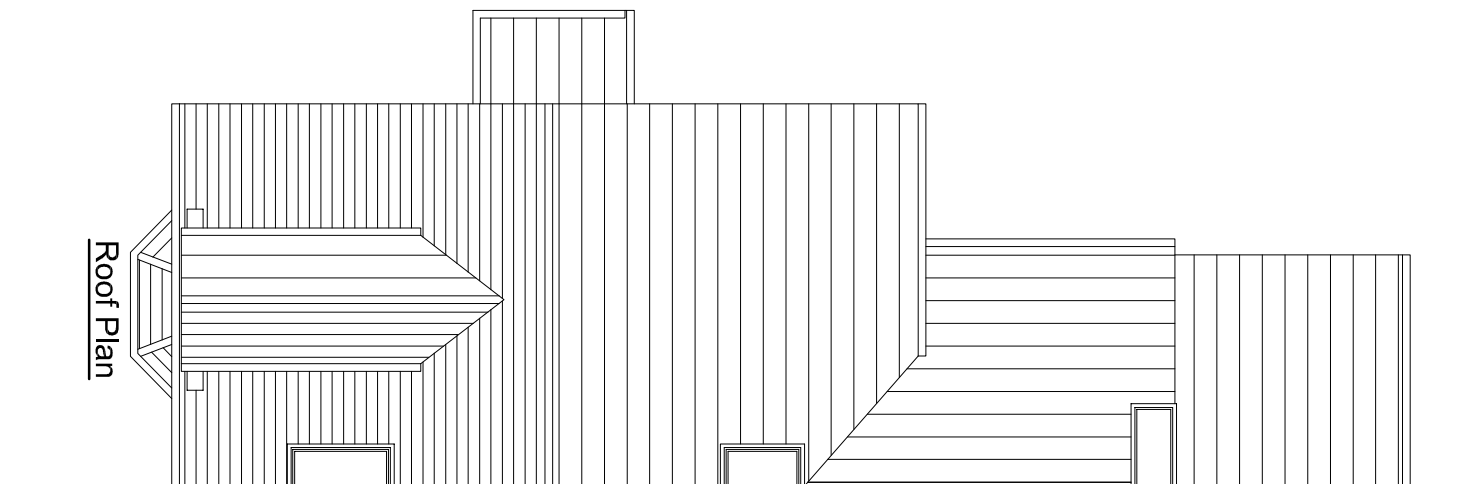

Roof Plan

85 South View Avenue
Caversham
Reading RG4 5AJ

Project :

Existing Floor Plans

Title :

Mr & Mrs King

Client :

Lee Norris Design		ref : LN
27 Eden Way, Winclesh Wokingham, Berkshire RG41 5PD Tel: 01189 787226 Mob: 07785 068193 E-mail: lee@leenorrisdesign.co.uk Web: www.leenorrisdesign.co.uk		date : Oct'18
Planning and building regulations drawings for residential extensions, new build refurbishment and conversion projects		scale : 1:100@A3
		Project : 18-300
		dwg no / rev : 001

Scale 1:100

