

Revision	Date	Initial

PROPOSED TREE PLANTING

PROPOSED SHRUB PLANTING

PROPOSED HEDGEROW PLANTING

PROPOSED GRASSED AREAS

PLANTING SCHEDULE

[illegible]

H4	Hawthorn (<i>Crataegus monogyna</i>)
H8	Hornbeam <i>Carpinus betulus</i> Frax <i>Frax</i> Fontaine
U	Small leafed Lime (<i>Tilia cordata</i> Winter Orange)

Note: Water every week in growing season (April to September inclusive for two years until fully established). Keep weed free and re mulch at least once a year and allow to treat against pests.


Project: DEVELOPMENT AT No.82 CHICHESTER ROAD,
TILTHURST, READING RG30 4XD
NORTH

LANDSCAPE PROPOSALS PLAN

Status: **PLANNING**
 Date: 16-11-2020
 Project No: 0432
 Scale: 1:100 @ A1 size
 1:200 @ A3 size
 Drawing No: 1.1
 Drawn by: DHTW
 Revision:

David Williams
Landscape
Consultancy

Dyers
Email: Paul@dyers.co.uk
Helmshurst
Dorset
EX22 7UG
or: david.williams@dyers.co.uk
t: (01409) 240 278
m: (07808) 270 368
www.dyers.co.uk

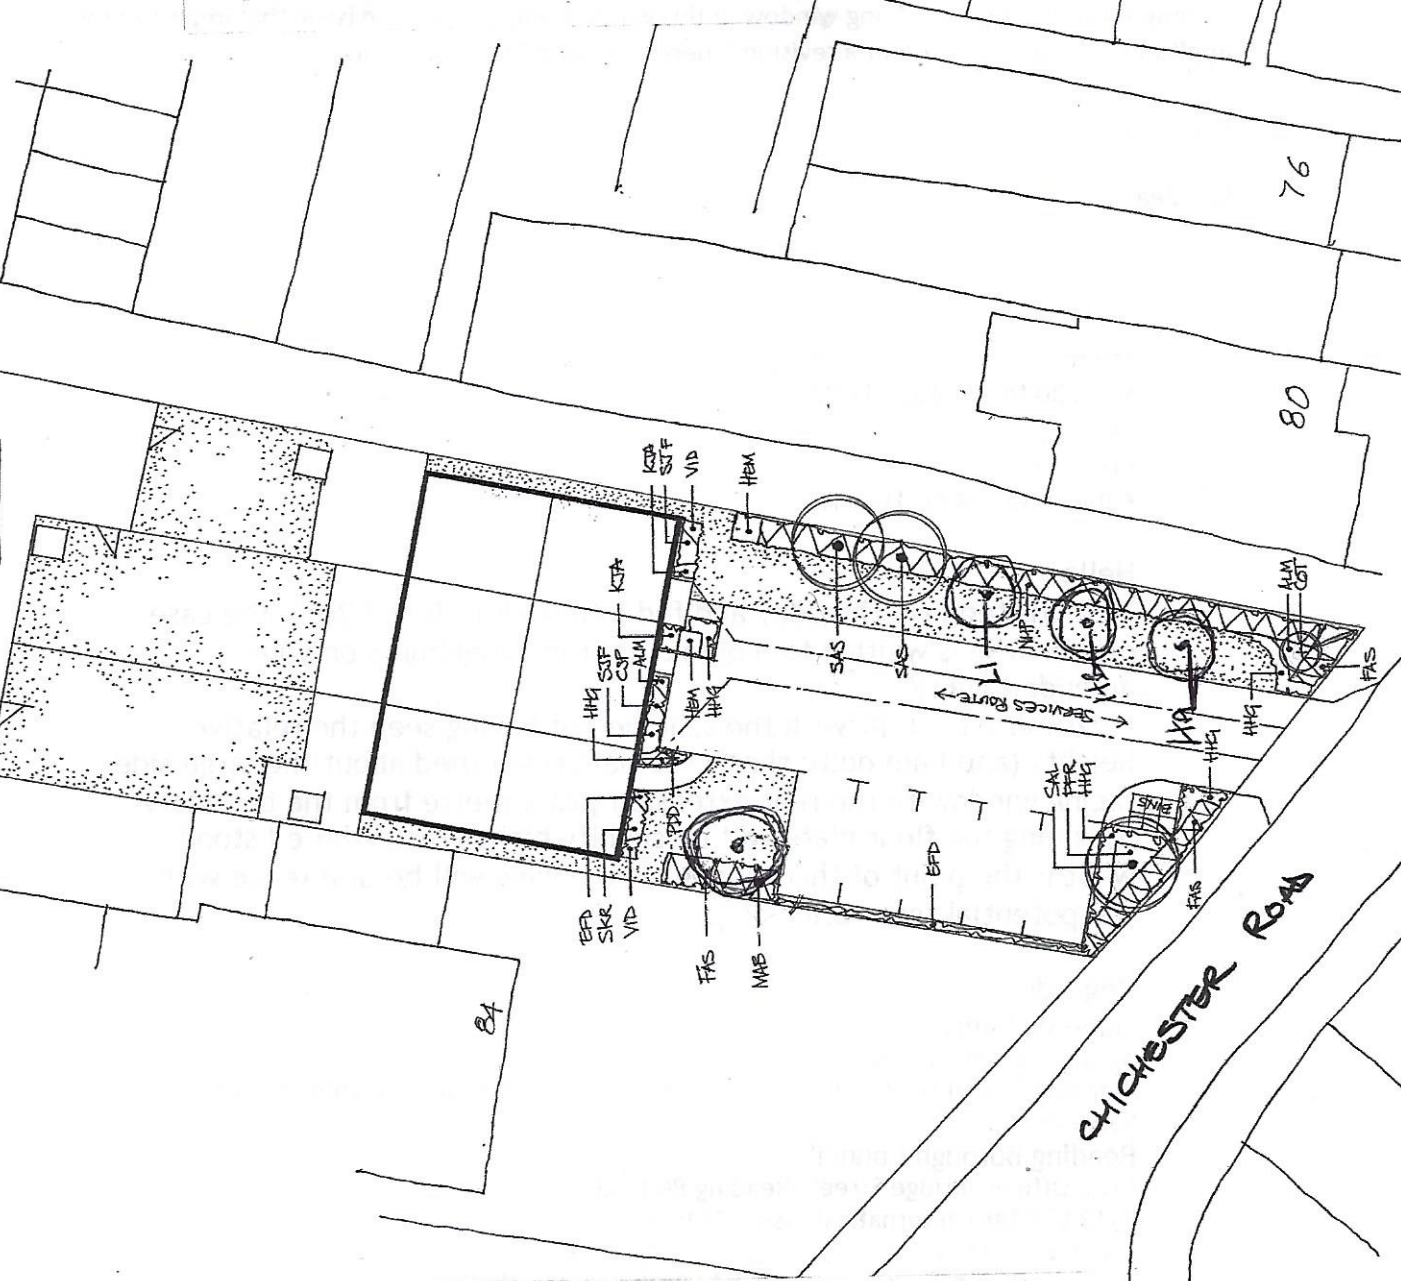

1. Plant material to conform to the Japanese Plant Specifications. All plant stock to be supplied must be supplied in accordance with the Japanese Plant Specifications and must be supplied in accordance with the following British Standard Specifications and Codes of Practice:

- BS 3393:1991 Part 1 Nursery Stock – Specification for trees and shrubs
- BS 3393:1991 Part 2 Nursery Stock – Specification for broad evergreen plants
- BS 4426:1989 – Code of Practice for General Landscaping Operations (excluding hard surfaces)
- BS 5854:2000 Nursery Stock – Specification for nursery stock in the landscape
- BS 5854:2000 Nursery Stock – Specification for nursery stock in the landscape
- The Code of Practice 2000 (NPA).

- [illegible]

4. Trees to be planted at crown depth in square pits to 3 times width of root ball / root spread and at shallow depth same as depth of root ball / root spread with split bottom for planting compact and loose topsoil and / or mulched with peat moss or similar material. Trees to be planted in square pits to be supported free space during planting compact and loose release fertilizer. Trees to be supported by 1 no. 10/10cm x 3000mm anchored universal stake and 1, adjustable stake tie
5. As appropriate, all trees are to be fitted with "Greenline" "Rock-bark" Linch® Irrigation pipe and laid, or similar approved, sand as appropriate to aid watering operations.
6. The Contractor is to ascertain the location of all sewers and services prior to carrying out any site planting to avoid these routes or existing services.

- [illegible]

GRASS AREAS

- [illegible]

2. Trees - Check stakes and ties and adjust if necessary, in summer and winter. Remove stakes when no longer required, i.e. after 3 years. Prune out damaged branches or deadwood, cutting back so as not to affect branch collar. Progressive pruning of branches and shoots.

- [illegible]