




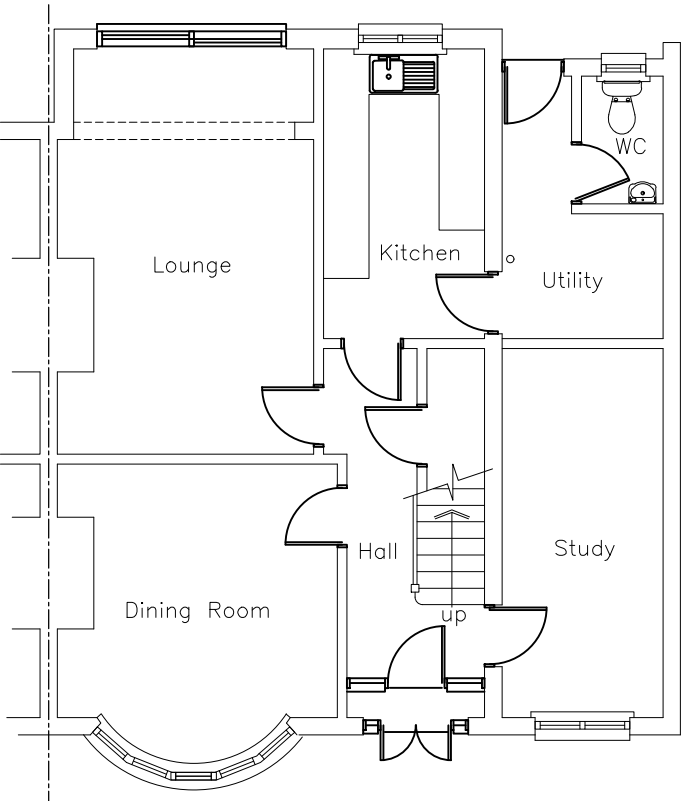

1 Existing Ground Floor Plan
SCALE 1:100

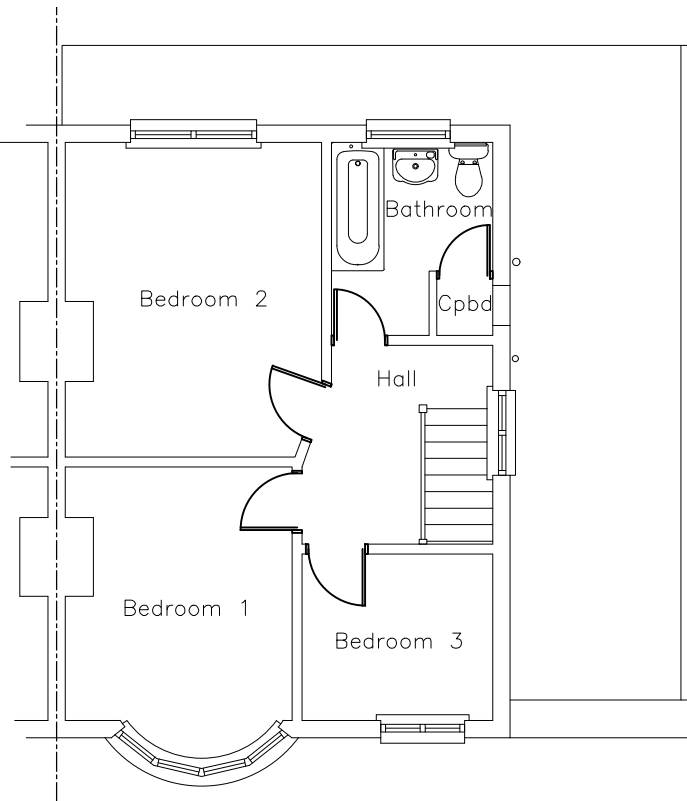

2 Existing 1st Floor Plan
SCALE 1:100

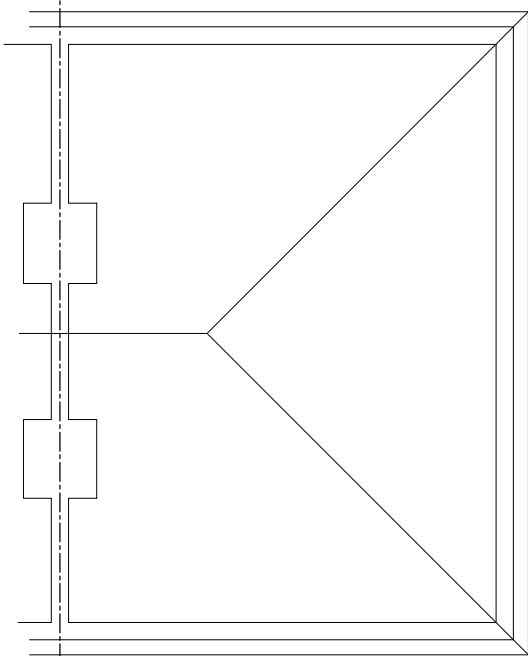

3 Existing Roof Plan
SCALE 1:100



Rev.	Date	Detail
Status Planning Application		
Client Mr D Gibbs		
Project Title 907A Oxford Rd Reading RG30 6TP		
Drawing Title Existing Floor Plans		
Scale 1:100@A3	Date 10. 2020	Drawn GC
Job No. HA20-01	Drawing No. P-02	Rev. -