




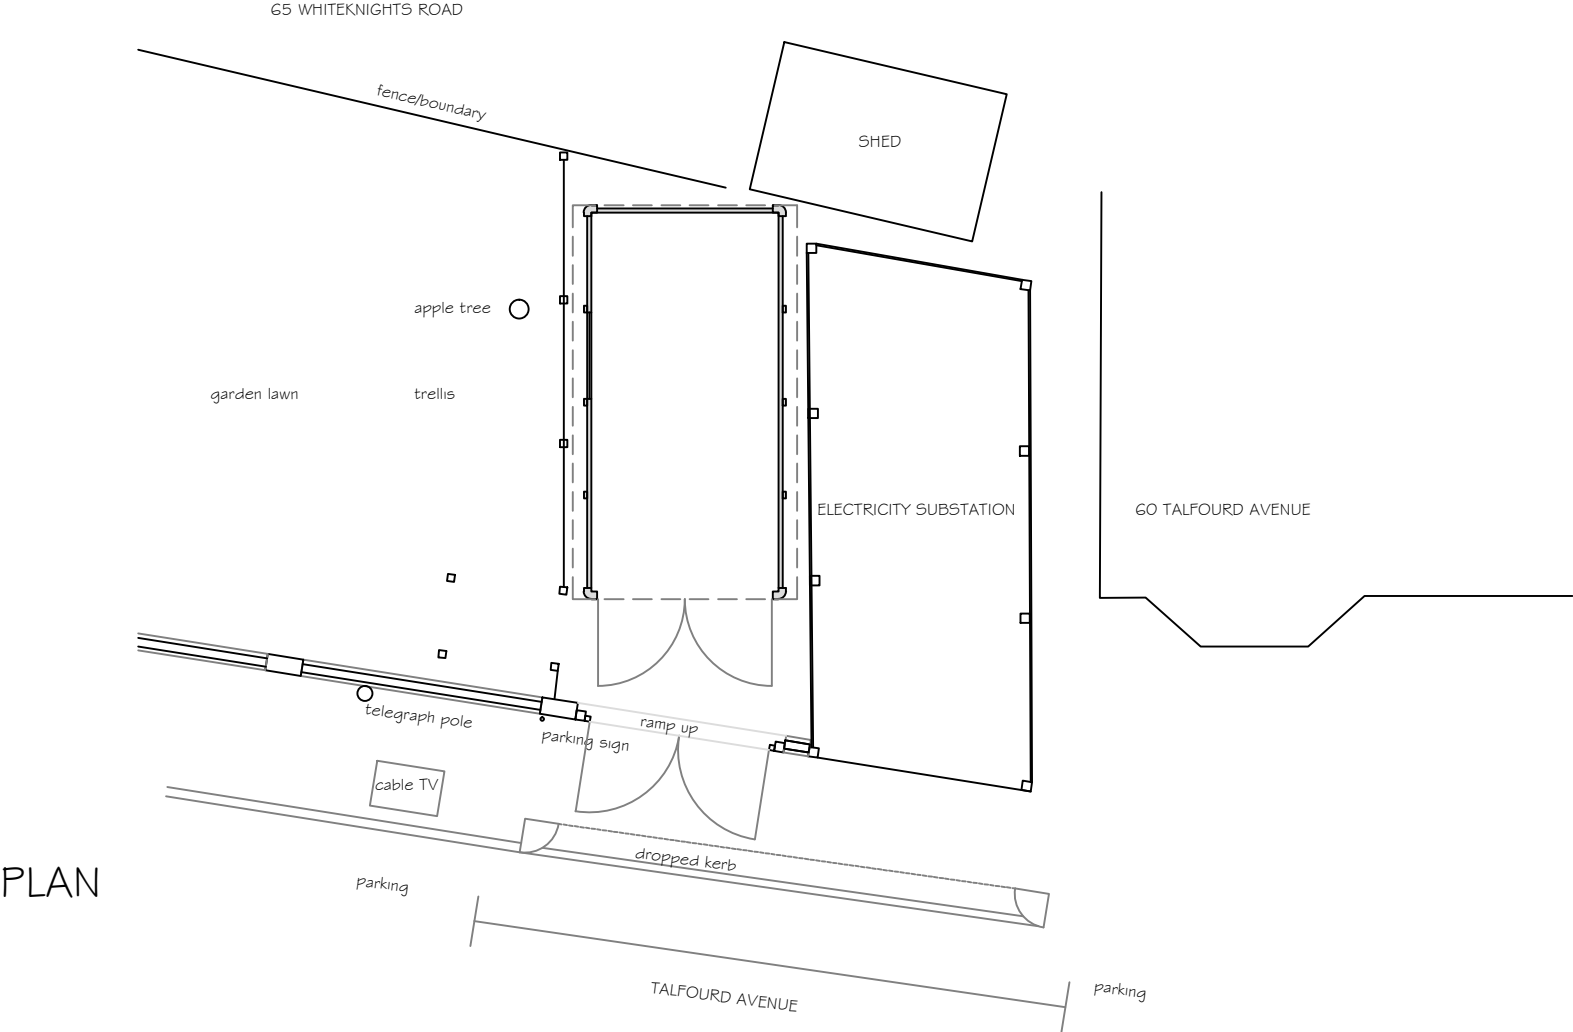


PLAN

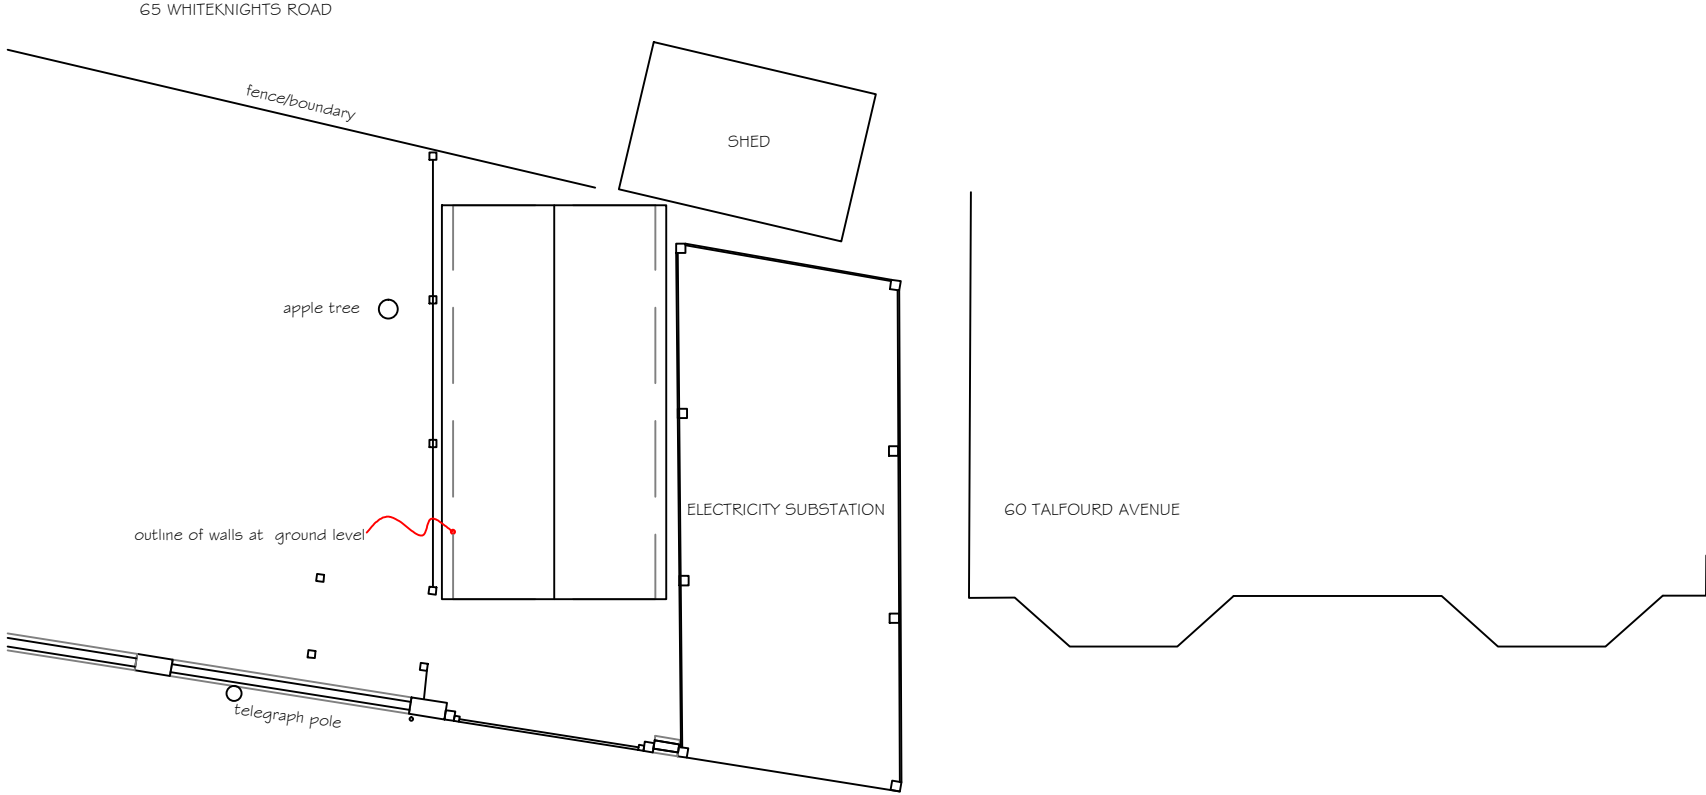


ROOF PLAN

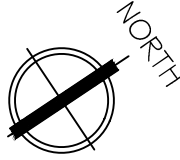


© The copyright of this drawing and scheme is fully asserted and remains with OWENS GALLIVER ARCHITECTS LLP
It may not be reproduced in any form or altered in any way without prior written consent from OGA LLP.
Only scale from this drawing for the purposes of determining a planning application. Do not scale from this drawing for construction purposes.
Any discrepancies between this and any other consultants' drawings should be reported to the Architect immediately. The contractor must check all dimensions before commencing work on site and all discrepancies reported to the Architect. No deviation from this drawing will be permitted without the prior consent of the Architect.

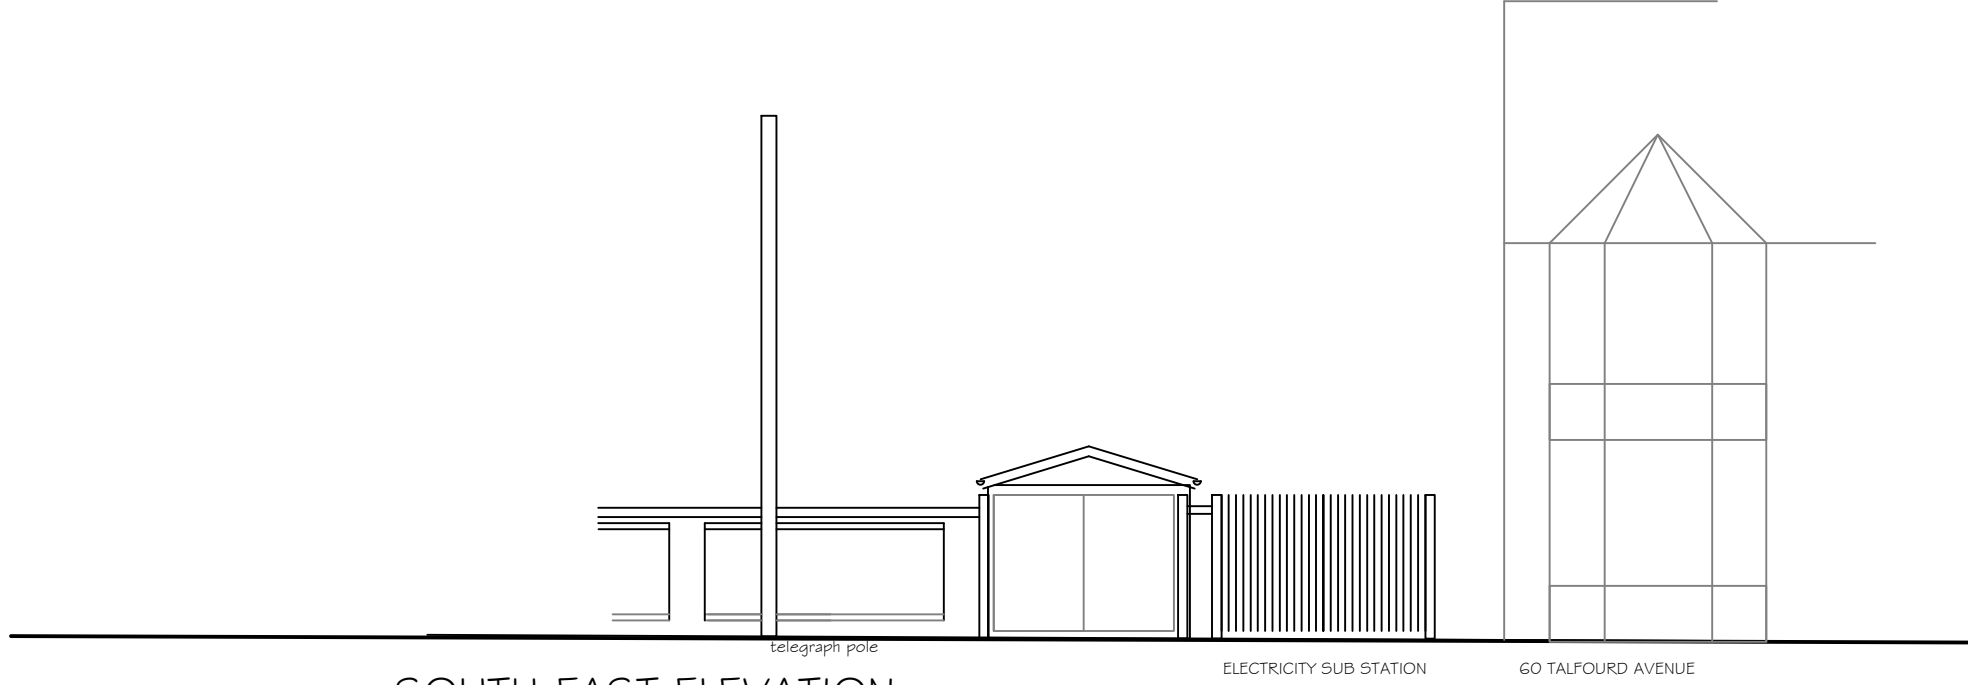


SOUTH EAST ELEVATION
towards Talfourd Avenue

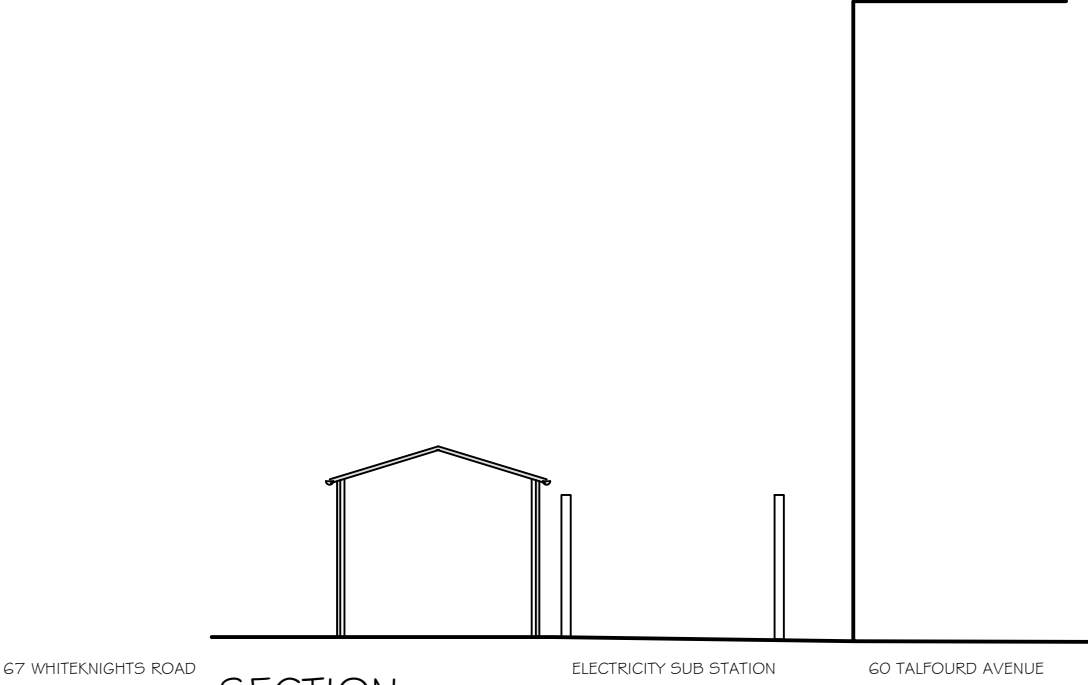


SECTION

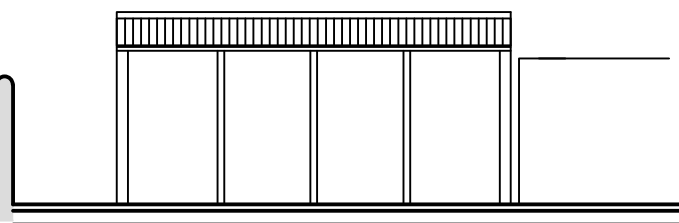

NORTH EAST ELEVATION
towards substation and 60 Talfourd Avenue
ELECTRICITY SUB STATION not shown

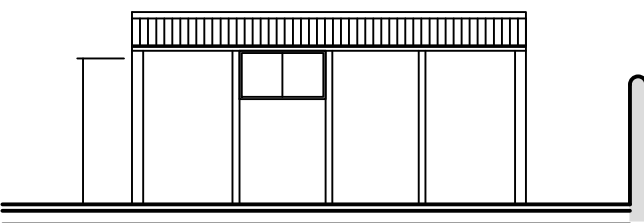

SOUTH WEST ELEVATION
towards garden

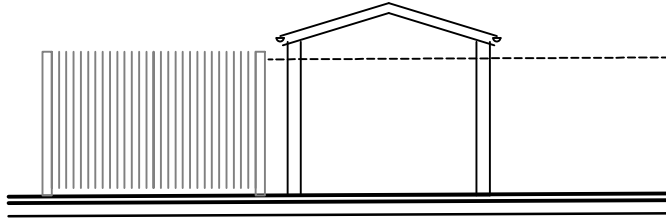

NORTH WEST ELEVATION
towards 65 Whiteknights Road

Rev	Revision Details	Initial	Date
OWENS GALLIVER ARCHITECTS LLP 10 HIGH STREET PANGBOURNE READING RG8 7AB tel 0118 984 1344 oga@owensgalliver.co.uk www.owensgalliver.co.uk			
Client: MR C BEASLEY			
Job Title: GARAGE REPLACEMENT 67 WHITEKNIGHTS ROAD READING RG6 7BB			
Drawing Title: A5 EXISTING			
Drawing No: 20-2002/100		Rev Suffix: B version issued 21 may21	
Drawn:	Scale: 1:100	Date: apr21	
Job No: 20-2002	Sheet: 1 of 1	Sheet Size: A2	