



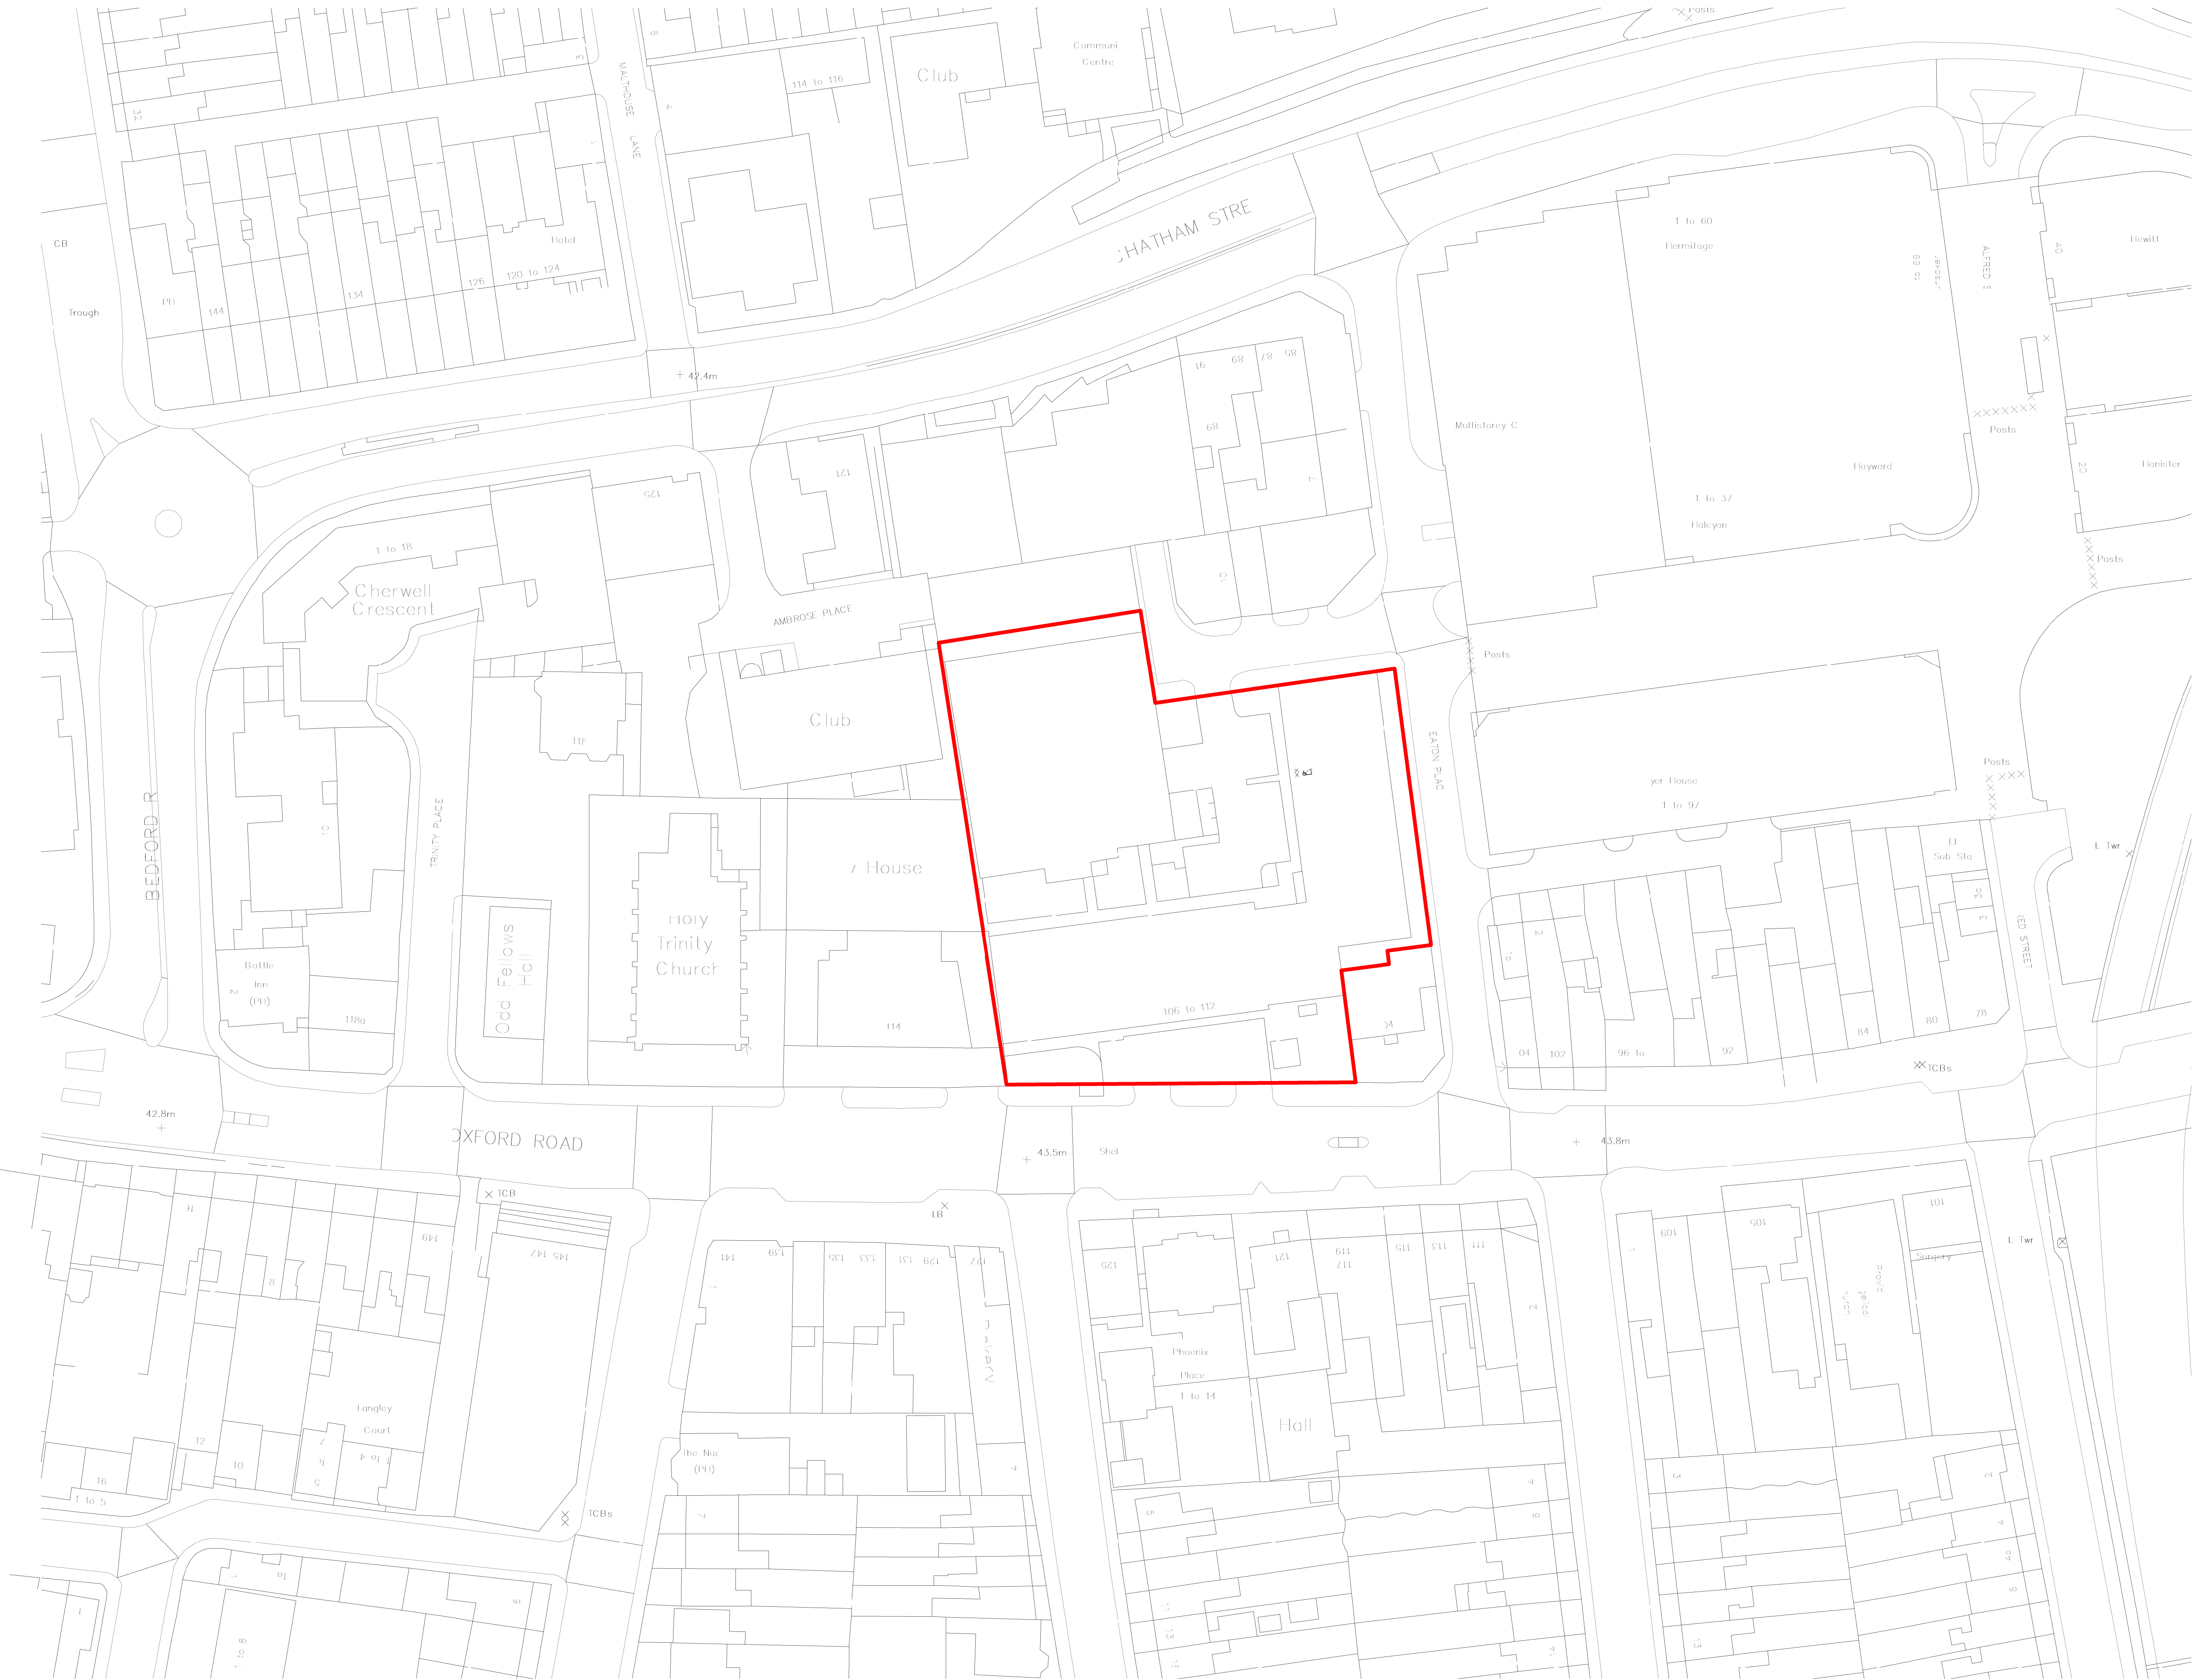

Do not scale from this drawing. All dimensions to be checked on site. All omissions and discrepancies to be reported to the Architect immediately

This work is copyright and shall not be reproduced or used for any other purpose without the written permission of Squire and Partners.

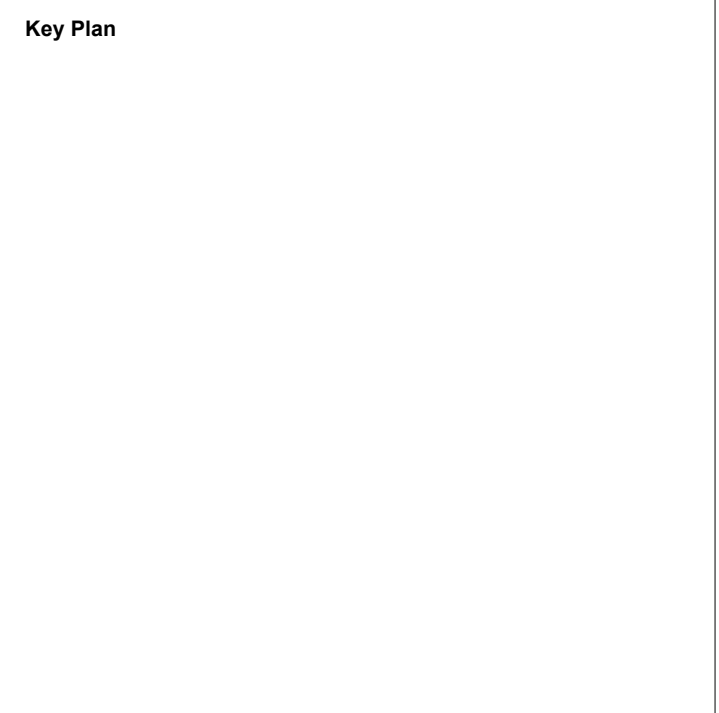

Site Boundary

Description	Date	Dwn/Chk	Rev
-------------	------	---------	-----

SQUIRE & PARTNERS

Squire and Partners LLP
The Department Store
248 Ferndale Road, London SW9 8FR
T: 020 7278 5555

info@squireandpartners.com
www.squireandpartners.com

Project
Eaton Court
Reading, Berkshire
RG1 7FU

Title
Existing
Site Plan

Status		
For Information		
Date	Scale @ ISO A1	Job Number
03/03/21	1 : 500	17110
Drawing Number	Revision	
17110-SQP-ZZ-ZZ-DR-A-20107		