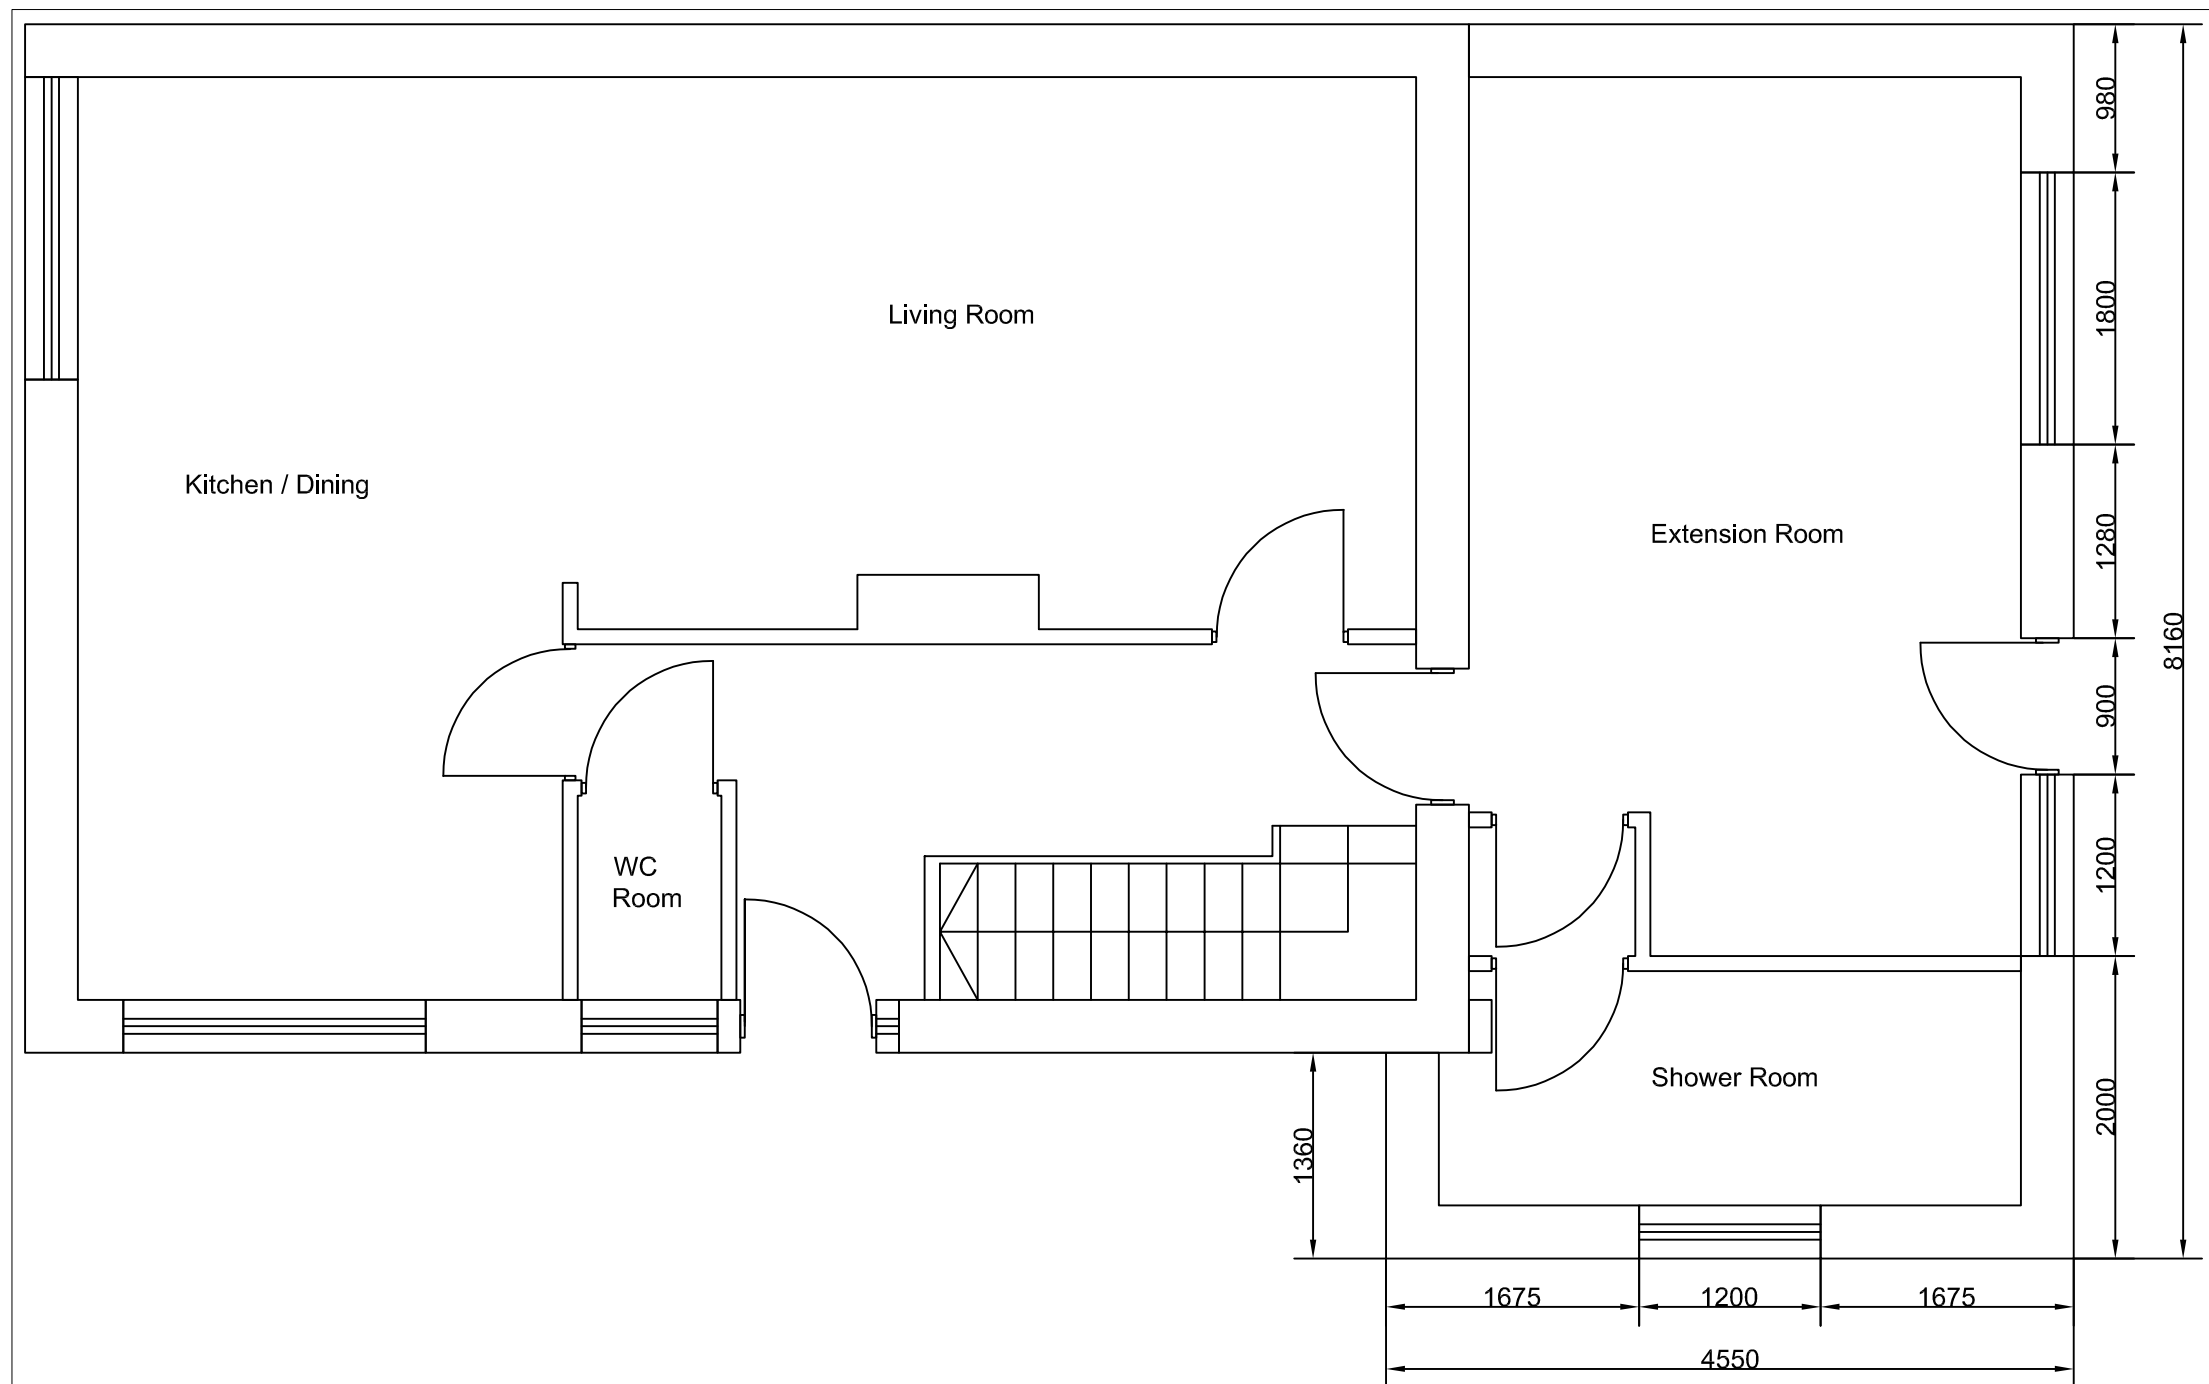


Rev	Date	Description	Orig	Chkd
Drg Status:				
Planning Submission				
Project:				
Tay Road, Reading				
Title:				
Ground Floor Existing Floor Plan				
Drg No:		Scale & Sheet Size:		Rev:
TR-GA-EX-GF-001		1:50 @ A3		A