


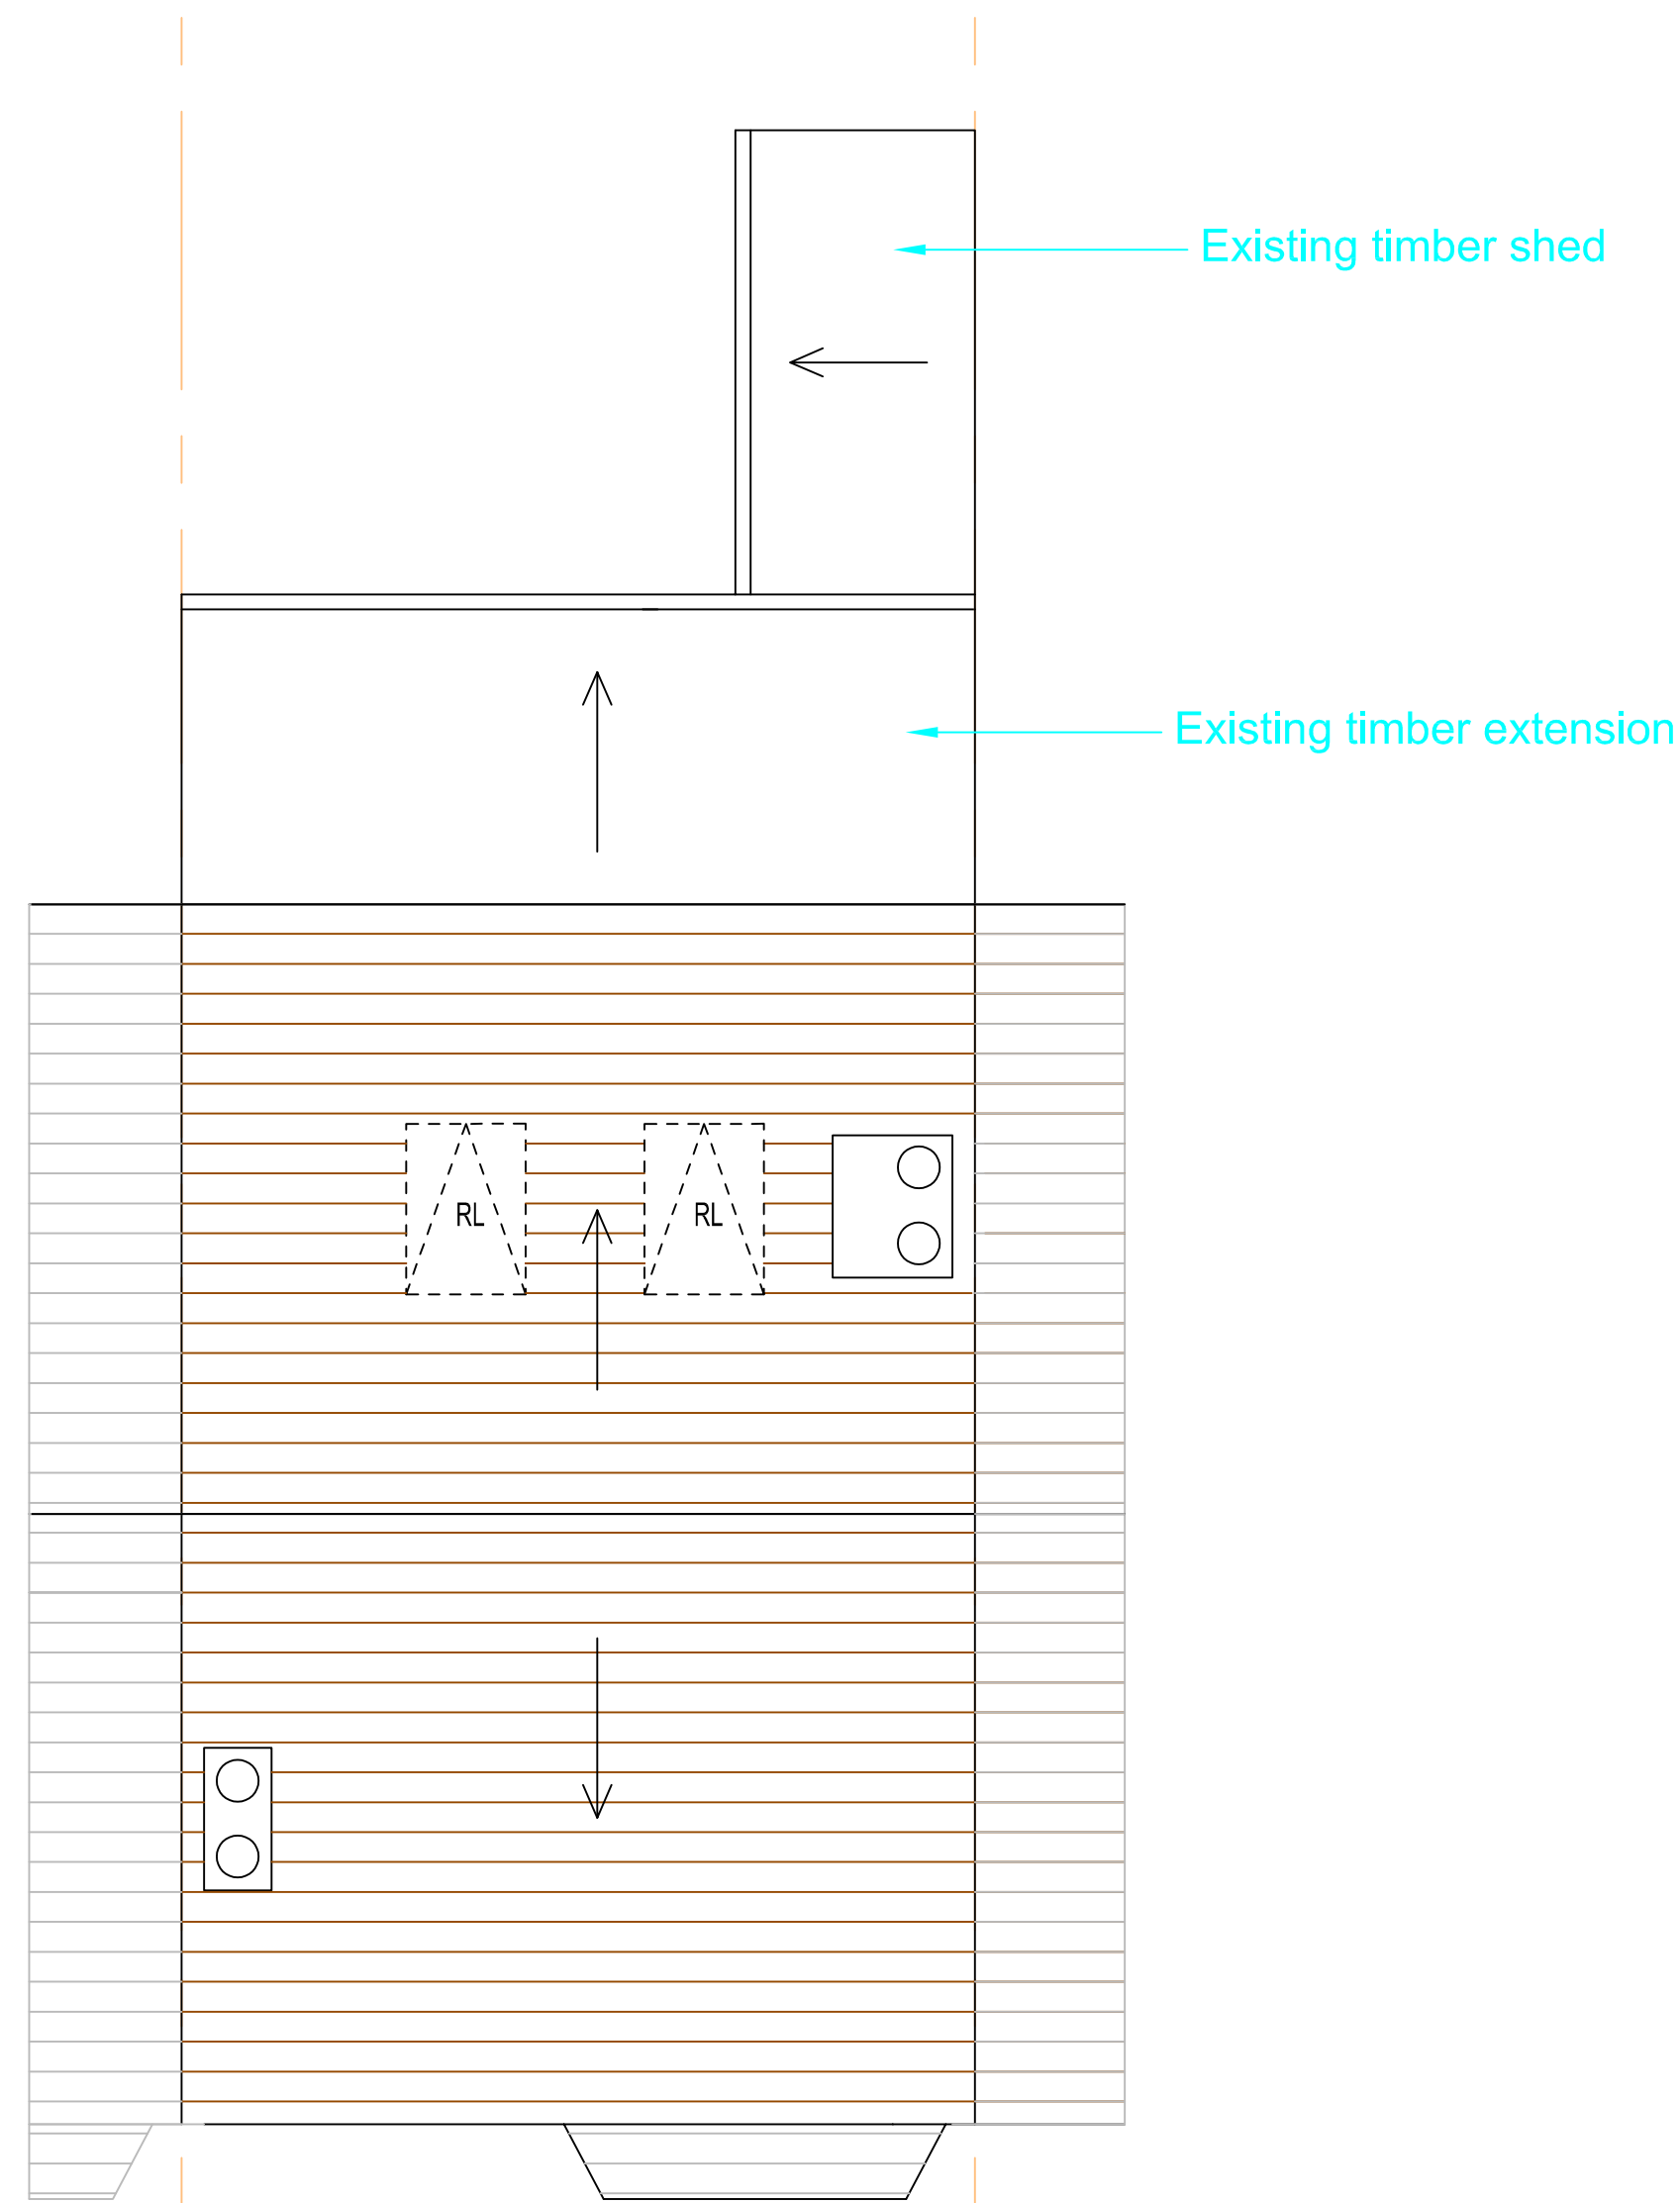

EXISTING ROOF FLOOR




EXISTING FRONT ELEVATION




EXISTING REAR ELEVATION

NOTES:

- 1) All proposed materials used for construction of the rear extension to match existing

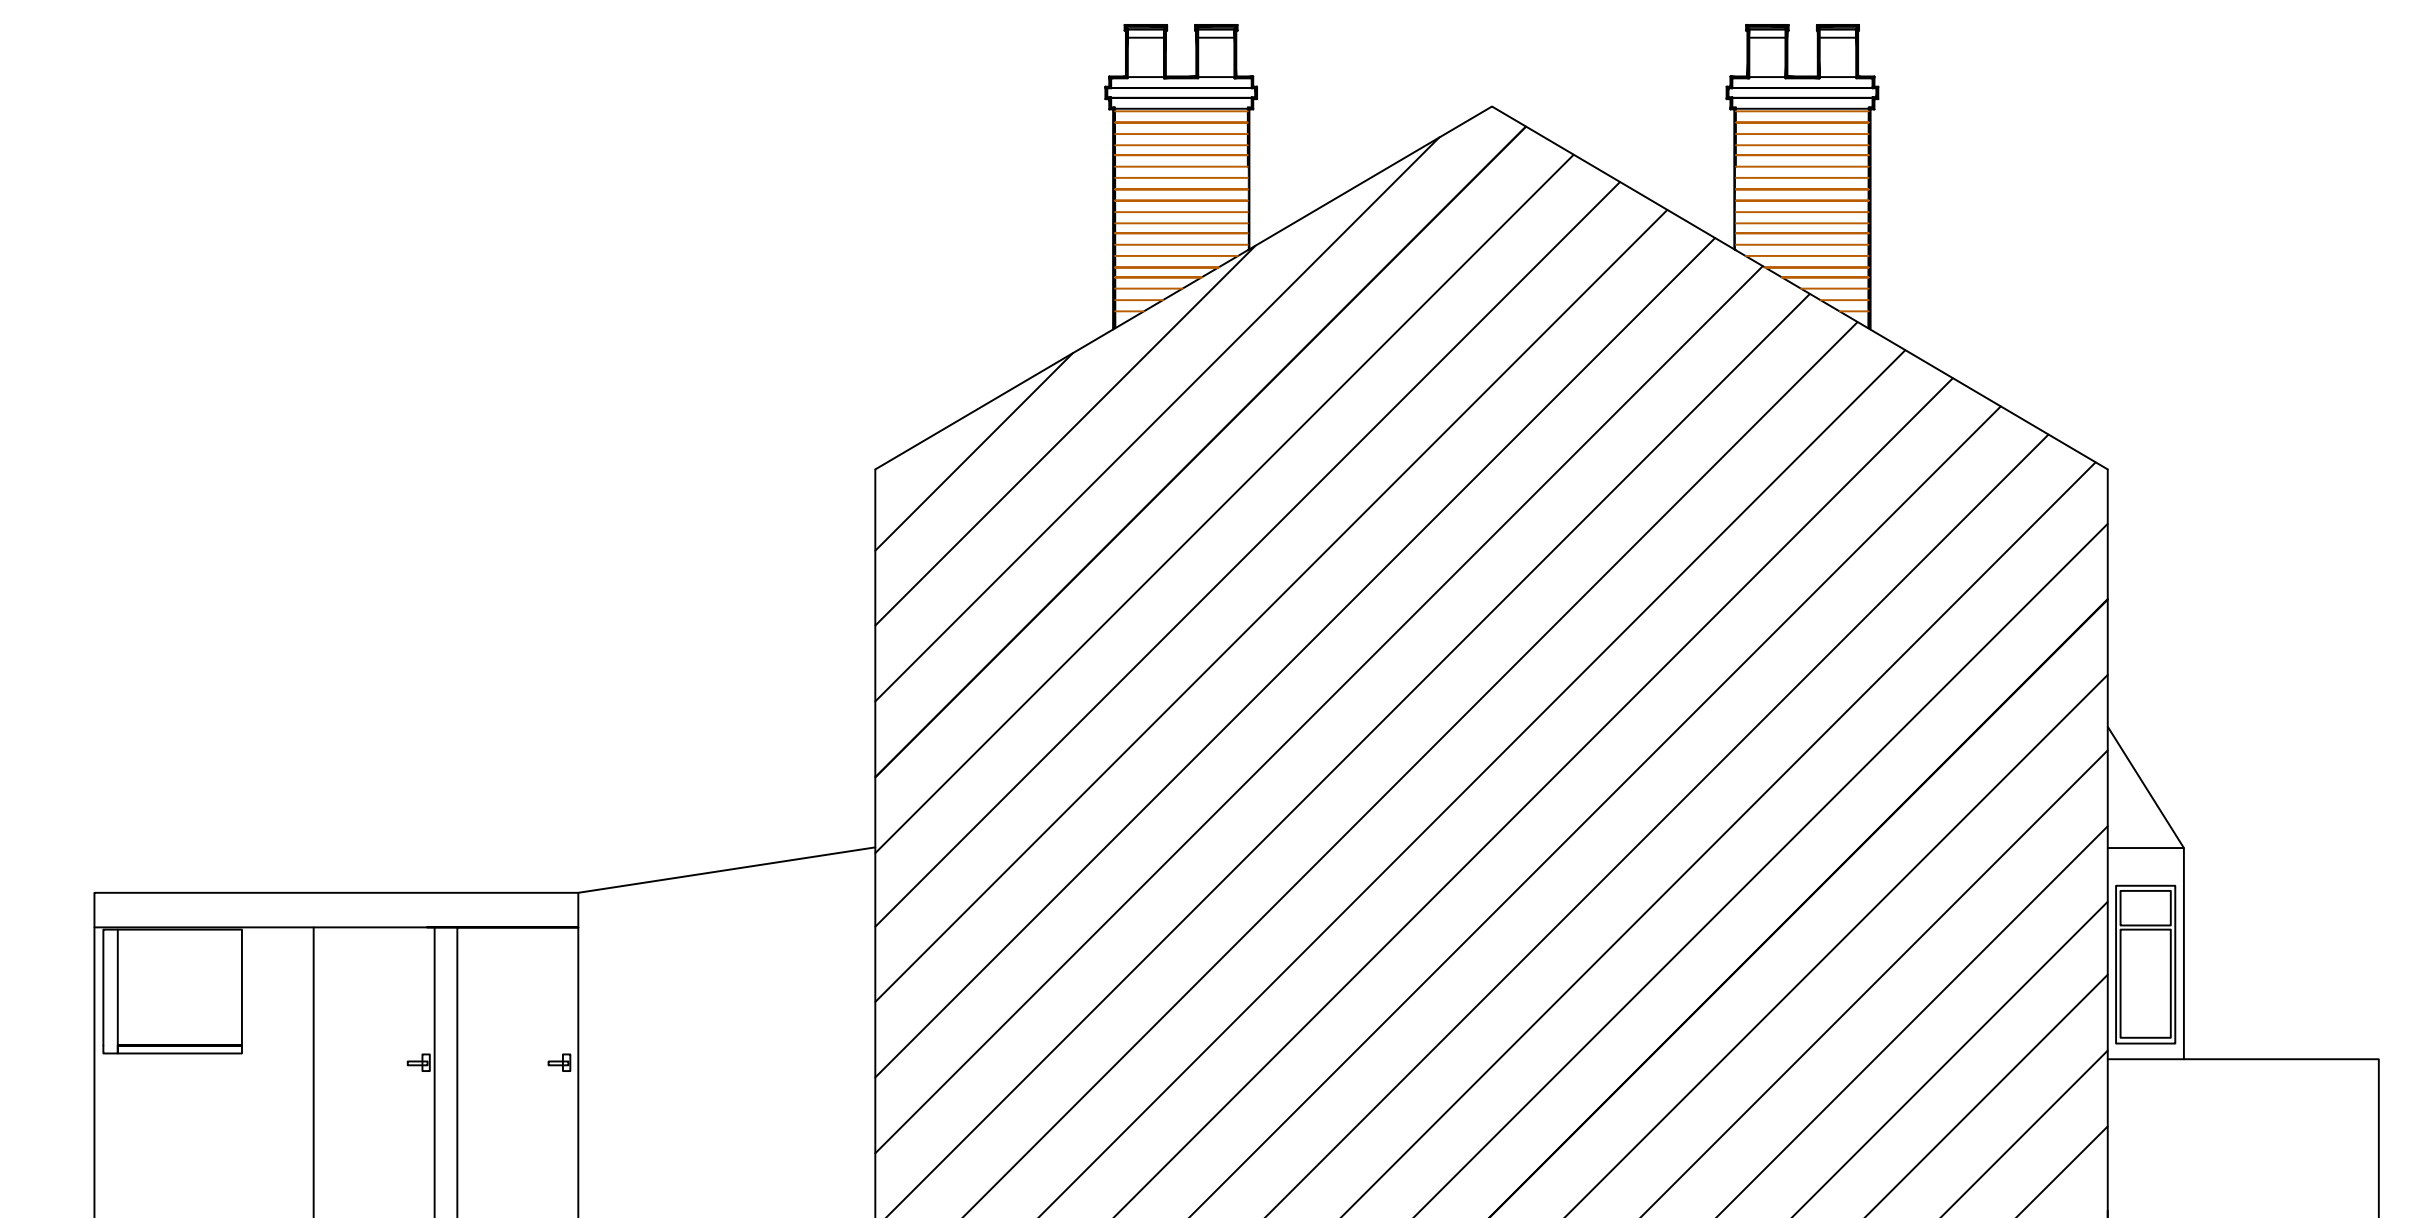

Existing Side Elevation A

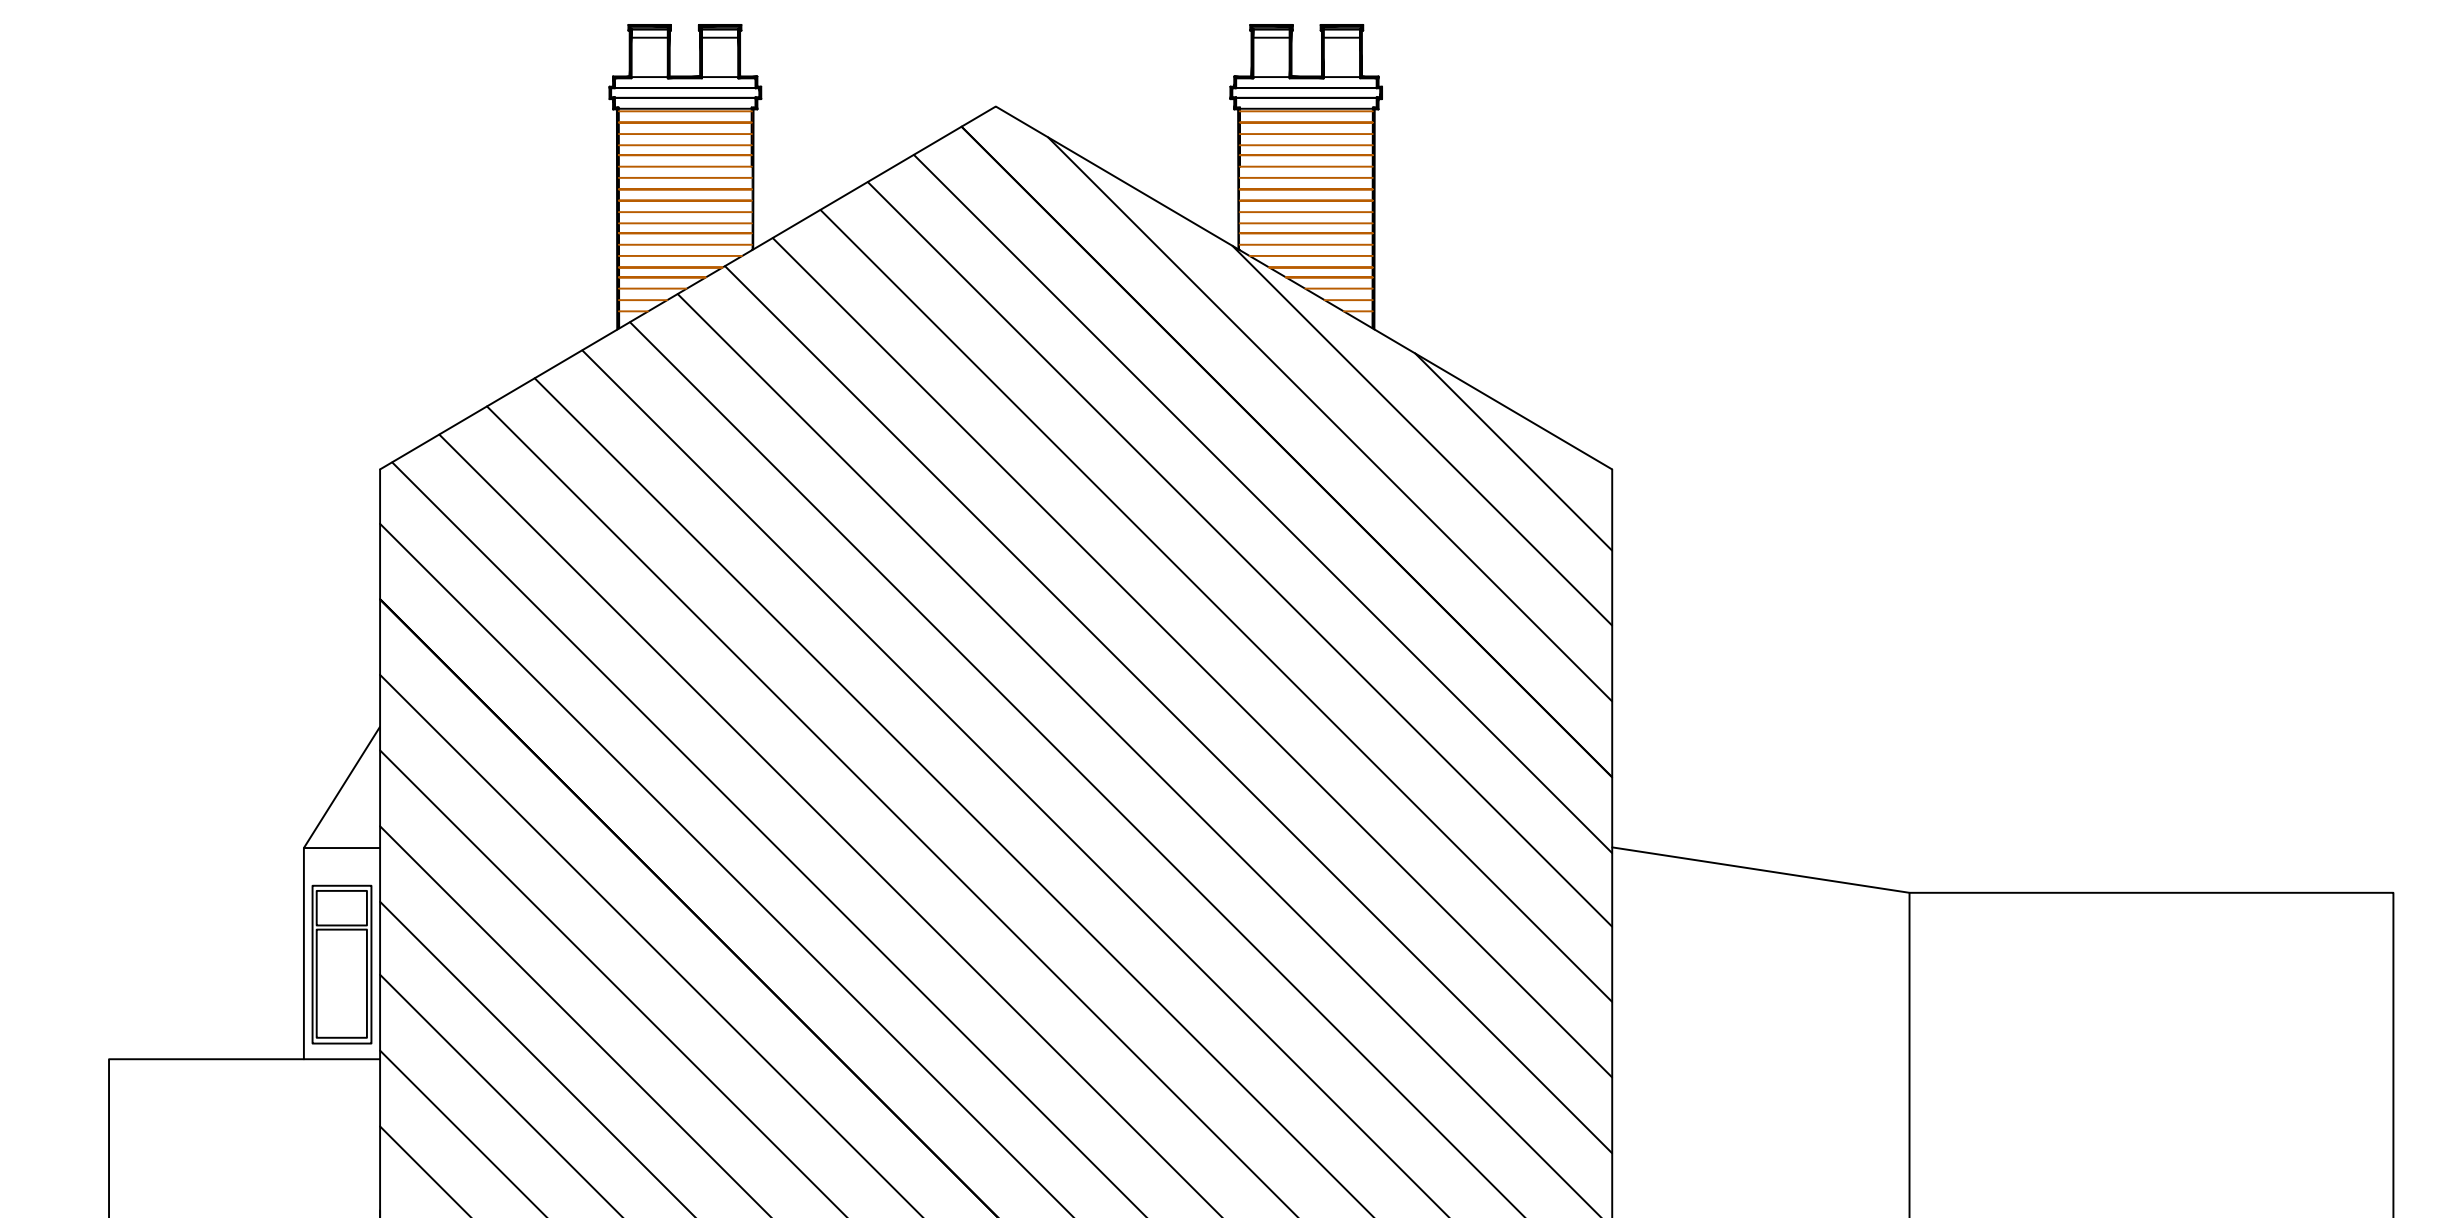

Existing Side Elevation B

Scale 1:50

P1 EF 11.02.2021 APPROVAL ISSUE

Rev. Tech Date Description



Client
Manisha Lama

Project Title
12 Cranbury Road
Reading
RG30 2XD

Drawing Title
EXISTING PLANS & ELEVATIONS

Purpose of Issue
Information ☐ Preliminary ☒ Approval ☐ Tender ☐ Construction ☐ Record Copy ☐

First Issue Date
11.02.2021

Scale
AS SHOWN @ A1 SIZE

Drawing Number
991118-EX001

Rev.
P1