




REAR (garden) ELEVATION

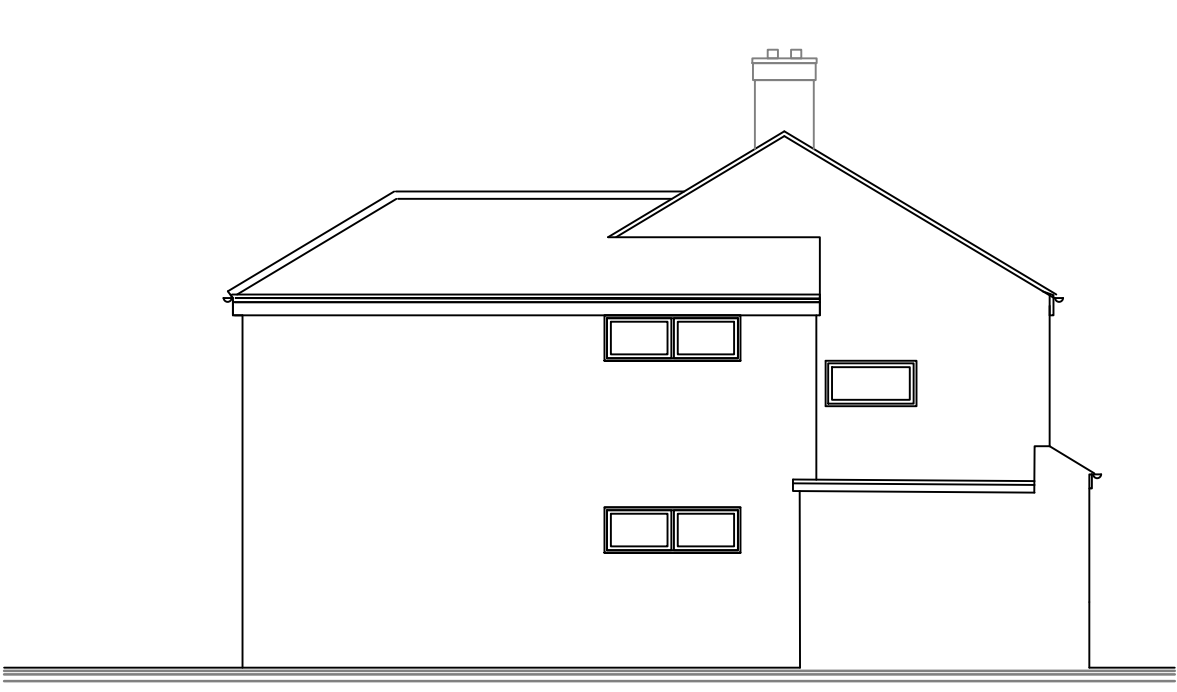


SIDE (west, NO.31) ELEVATION




FRONT (road) ELEVATION




SIDE (east, NO.33) ELEVATION

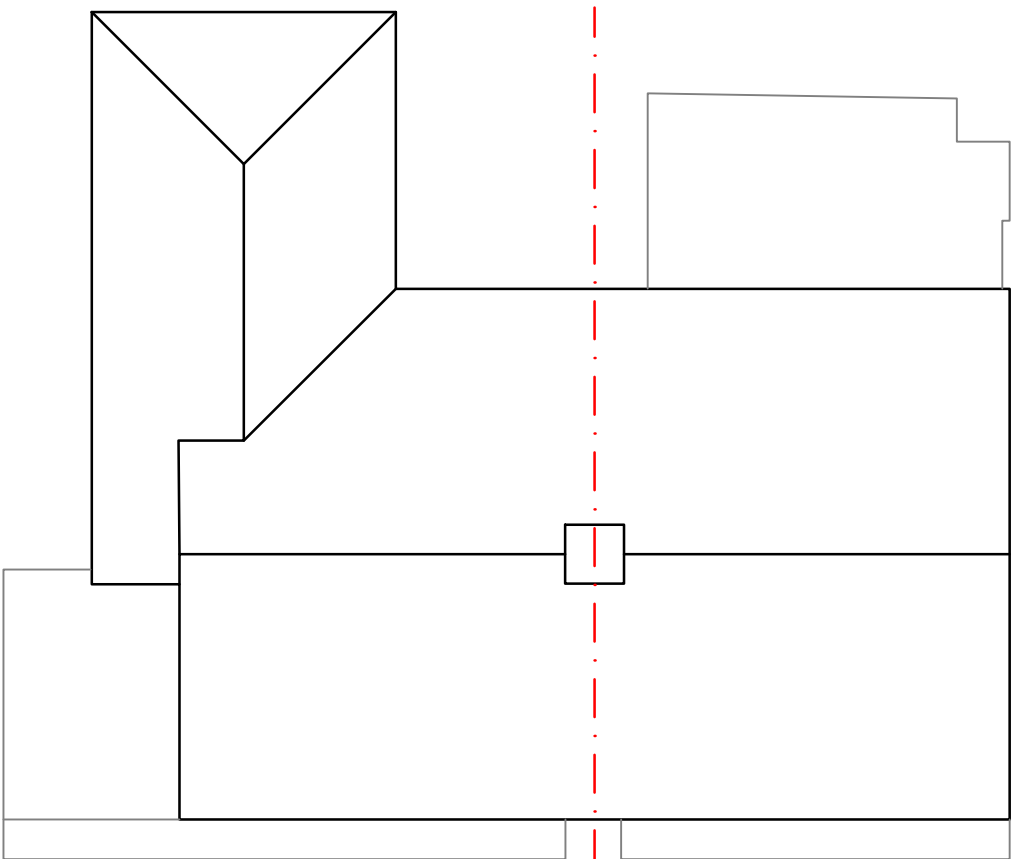

ROOF PLAN

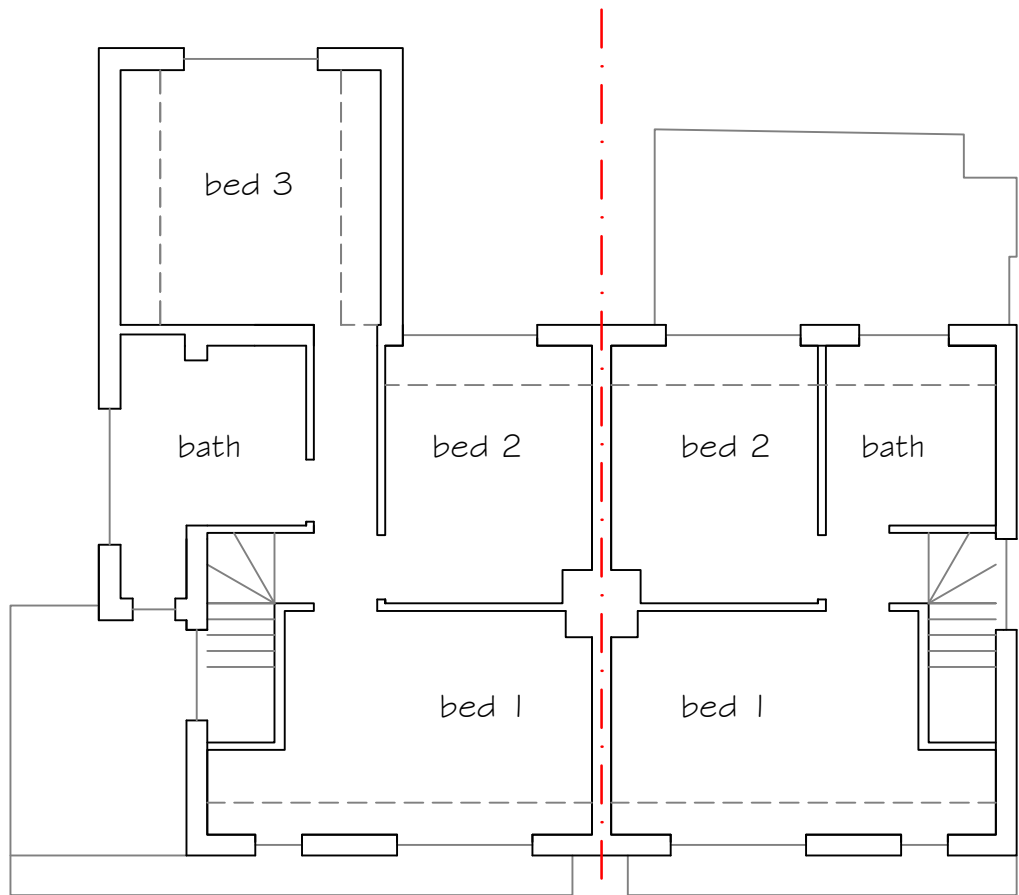

FIRST FLOOR PLAN

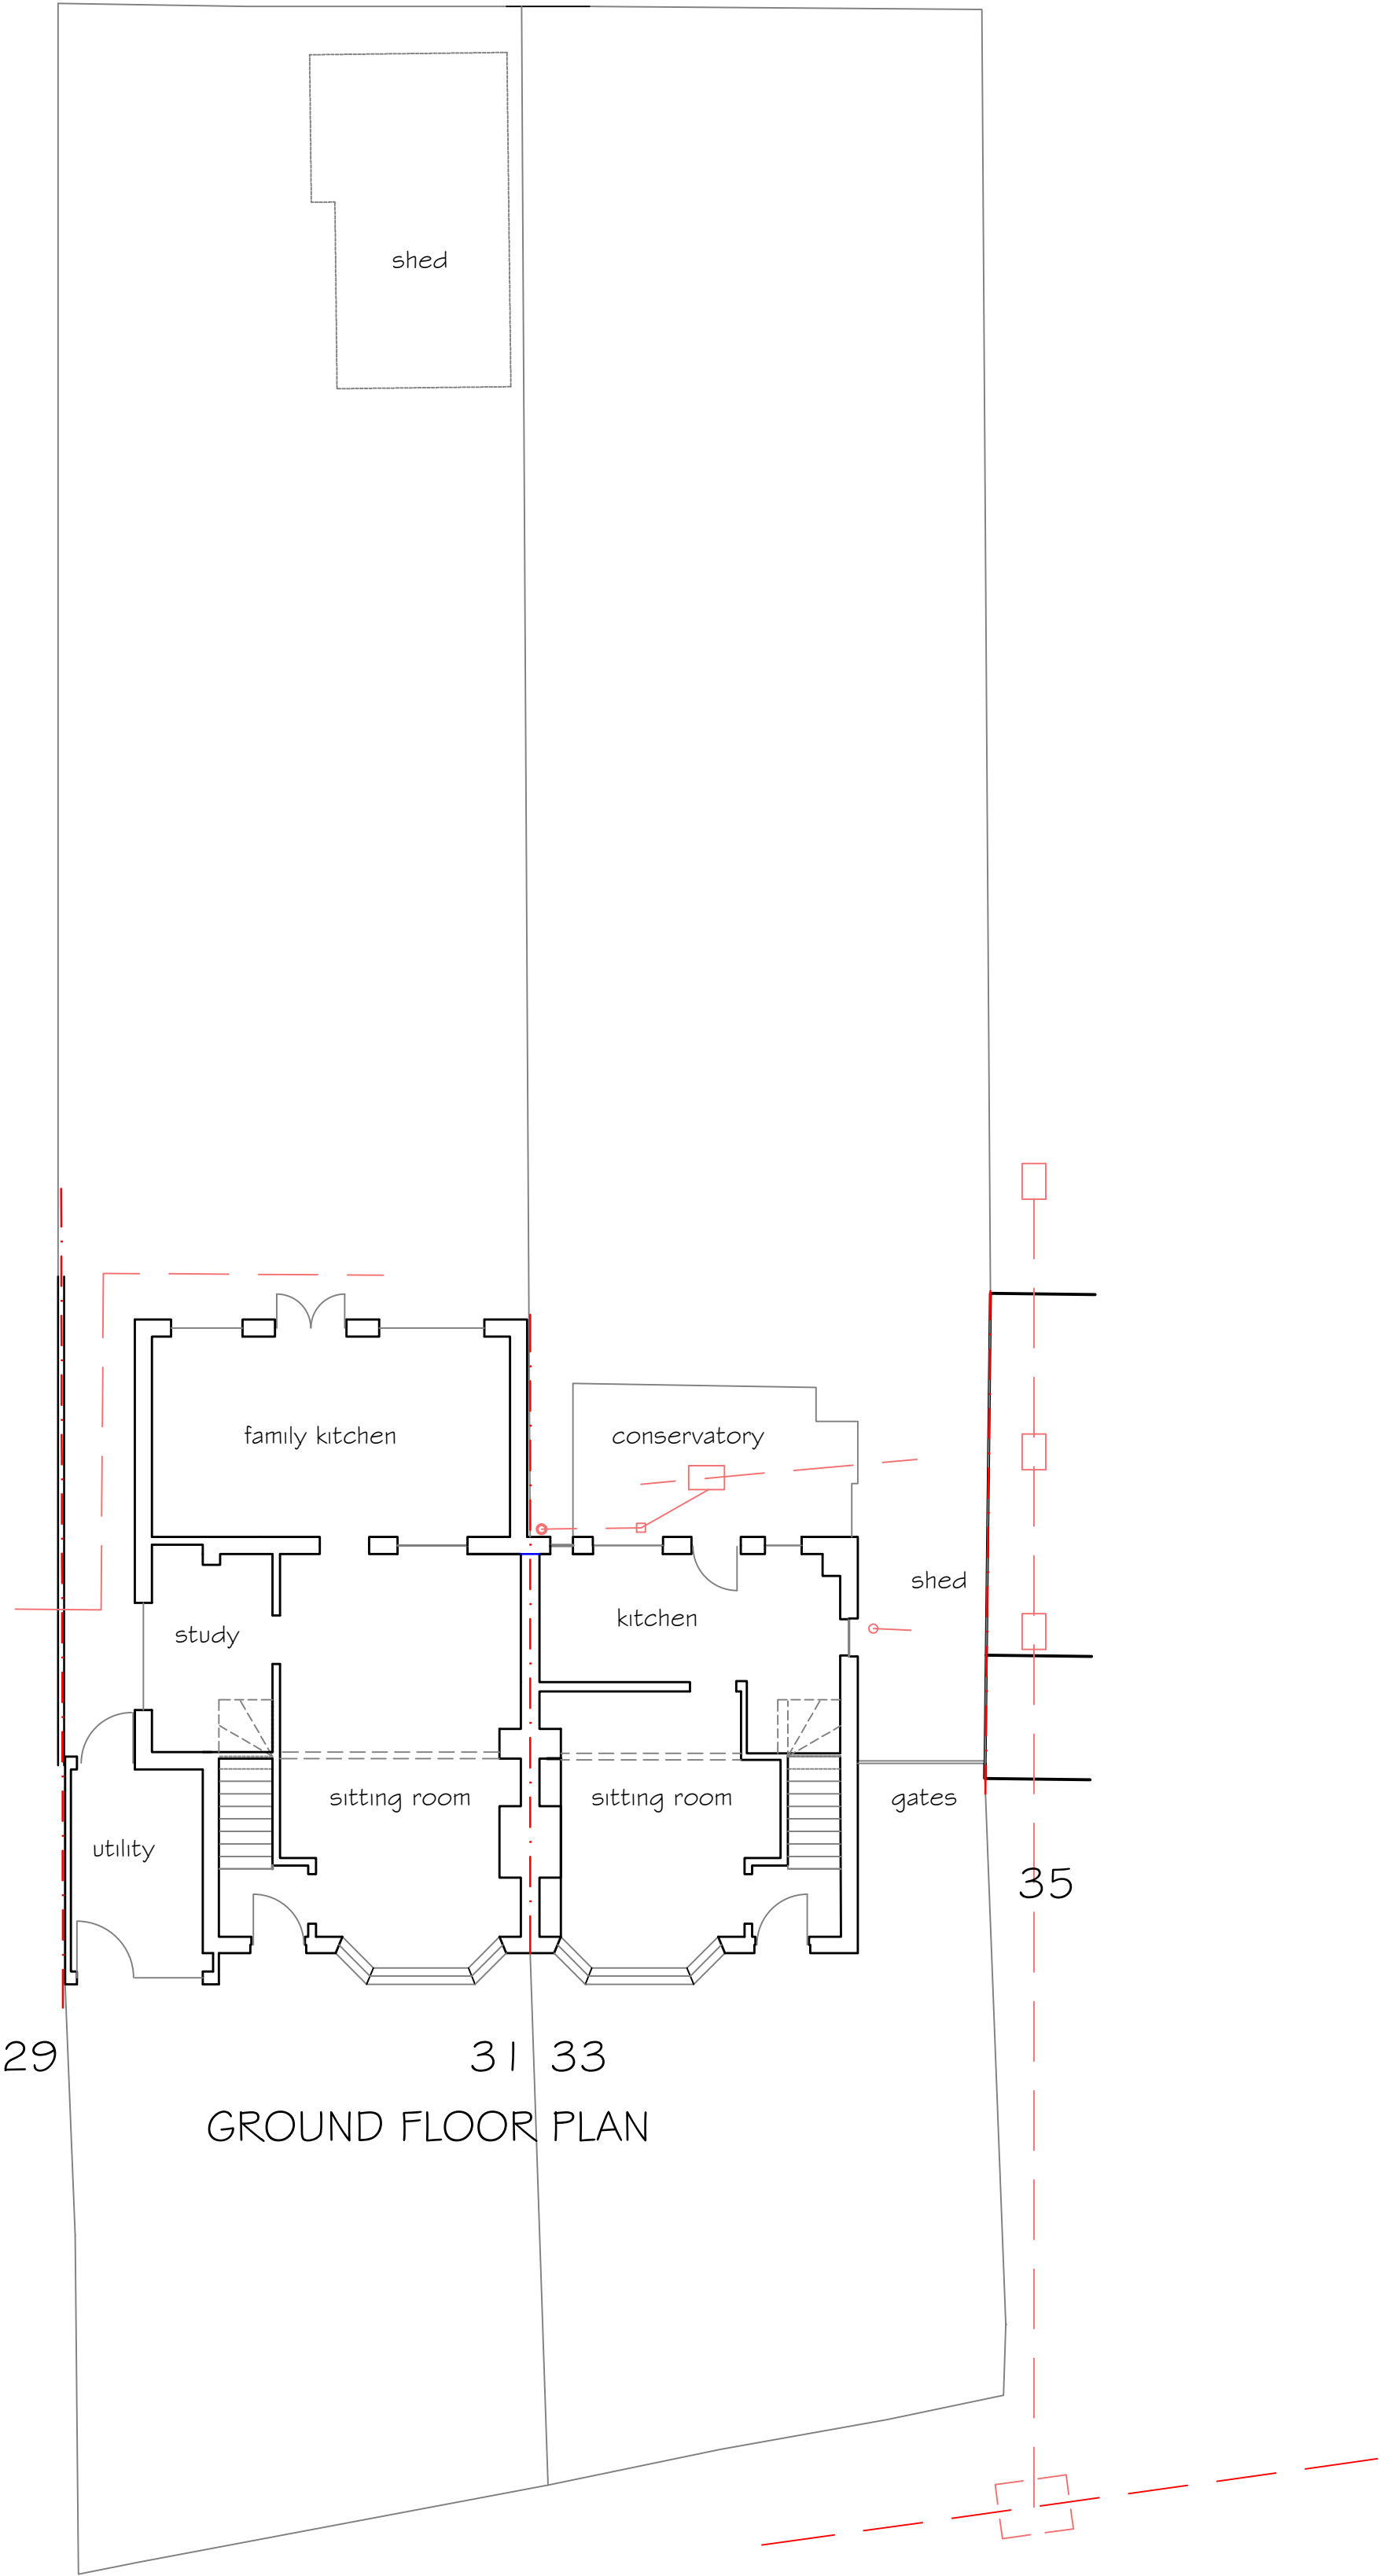

GROUND FLOOR PLAN



© The copyright of this drawing is fully asserted and remains with
OWENS GALLIVER ARCHITECTS LLP
It may not be reproduced in any form or altered in any way without prior written consent from OGA LLP.
Only scale from this drawing for the purposes of determining a planning application. Do not scale from this drawing for construction purposes.
Any discrepancies between this and any other consultants' drawings should be reported to the Architect immediately. The contractor must check all dimensions before commencing work on site and all discrepancies reported to the Architect. No deviation from this drawing will be permitted without the prior consent of the Architect.

Rev	Revision Details	Initial	Date
OWENS GALLIVER ARCHITECTS LLP 10 HIGH STREET PANGBOURNE READING RG8 7AB tel 0118 984 1344 ogalliver@galliver.co.uk www.owensgalliver.co.uk			
Client: G WATERHOUSE, C SHARPLES and K WIGGINS, D WIGGINS			
Job Title: PROPOSED EXTENSIONS 31-33 HILLTOP ROAD CAVERSHAM READING RG4 7HR			
Drawing Title: AS EXISTING			
Drawing No: 20-1999/100		Rev Suffix: A version issued 27 Apr 21	
Drawn: 20-1999	Scale: 1:100	Date: mar 21	Sheet: 1 of 1
Job No: 20-1999	Sheet: 1 of 1	Sheet Size: A1	