


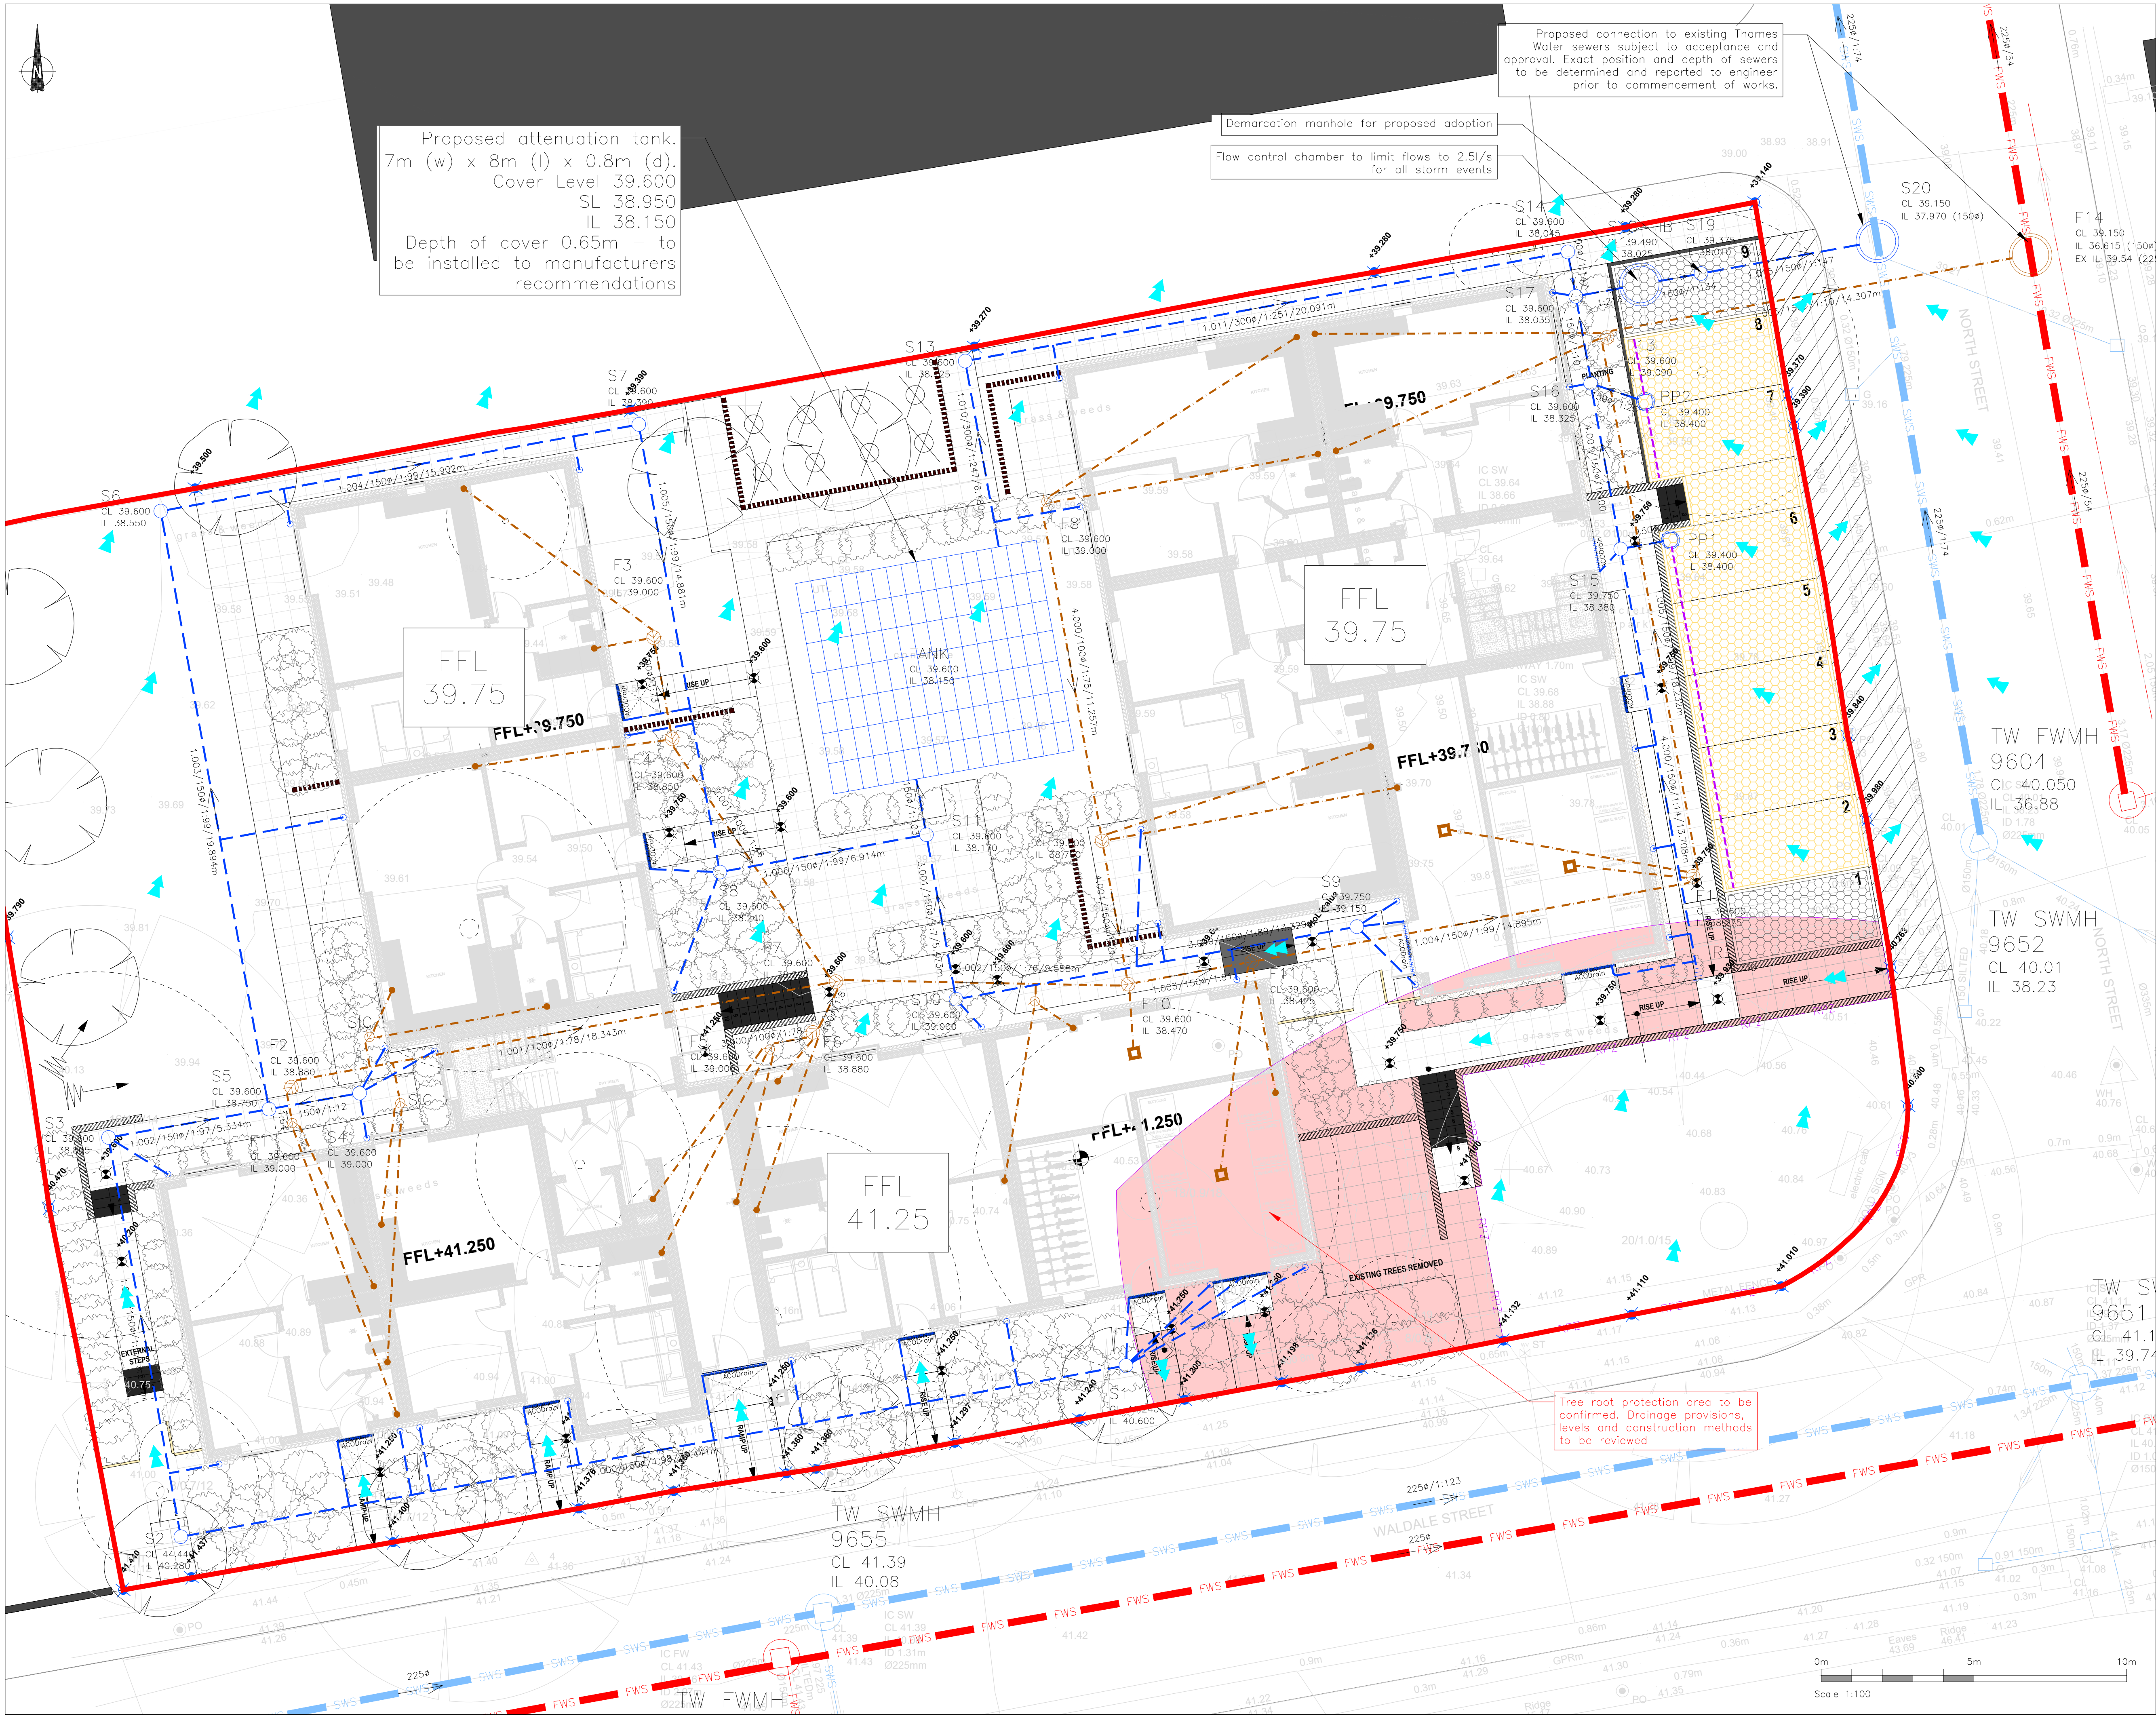

- NOTES:
1. Drawing for information only
 2. Do not scale from this drawing
 3. Refer to Everitt architects drawing 20.20.022 'Proposed Site Plan' for site plan.
 4. Refer to GeoMap drawing BC-NSR-2511/20 entitled 'Topographical & Utility Survey 2D for the topographical survey.'
 5. This drawing is intended to provide an indication of the drainage requirements for the site and is not to be used as a final design solution.
 6. Existing drainage is indicative
 7. Cover levels are to be reviewed against proposed site levels

- KEY:
- Existing Drainage
- Existing Thames Water Foul Water Sewer
 - Existing Thames Water Surface Water Sewer
- Proposed Drainage
- Foul Water Drain
 - Surface Water Drain
 - Permeable paving outlet
 - PPG8
 - Proposed tanked permeable paving - Surface type TBC
 - Non permeable paving - surface type to match permeable paving
 - Exceedance Route Arrow

Rev	Date	Description	Initials	Check
Job Title				
NORTH STREET READING				
Drawing Title				
DRAINAGE STRATEGY				
Drawing No.				
5332-C-001				
Status				
For Planning				
Not for Construction				
Job Number	5332	Date	JAN 2021	
Scale	1:100 @ A1			
Drawn By	MTD	Checked By	LB	