





Existing West (Front) Elevation

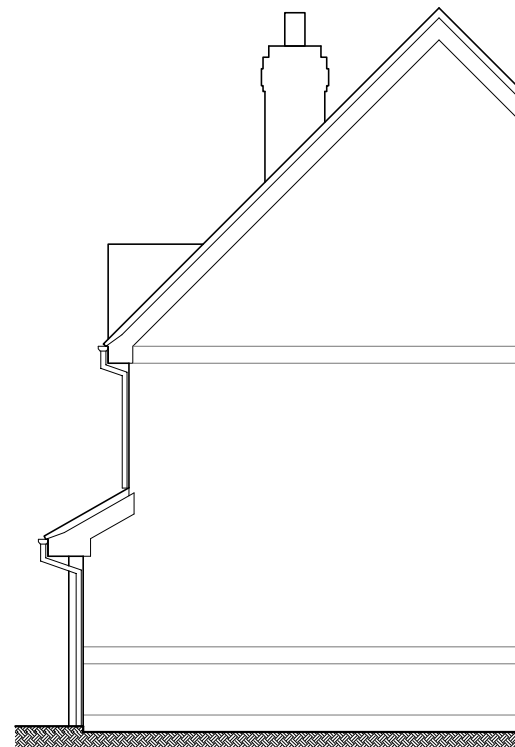


Existing Part South (Side) Elevation

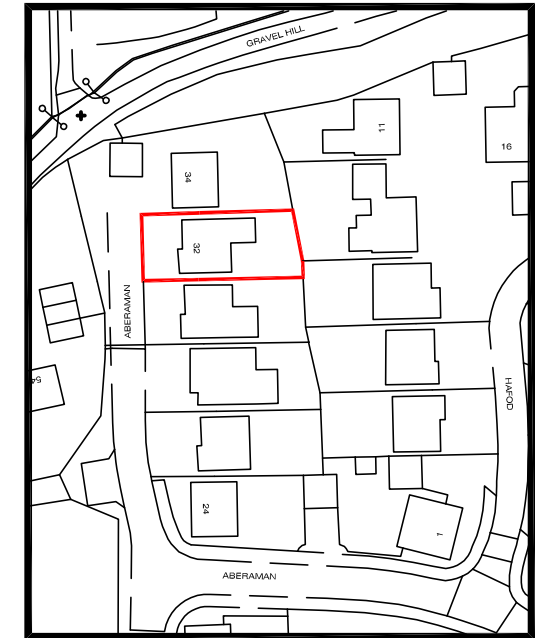


Location Plan (1:1250)

0 METRES 50
SCALE 1:1250

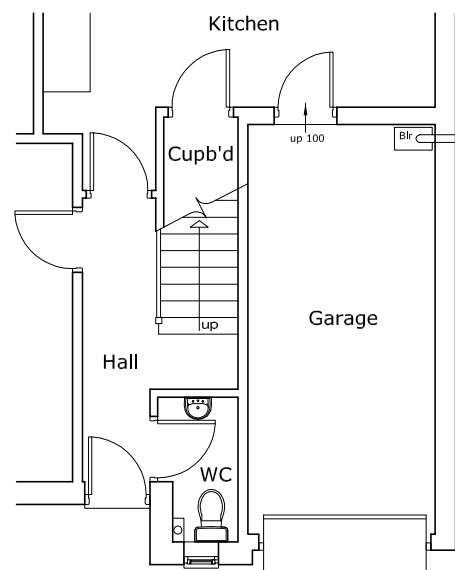

Existing Part Ground Floor Plan

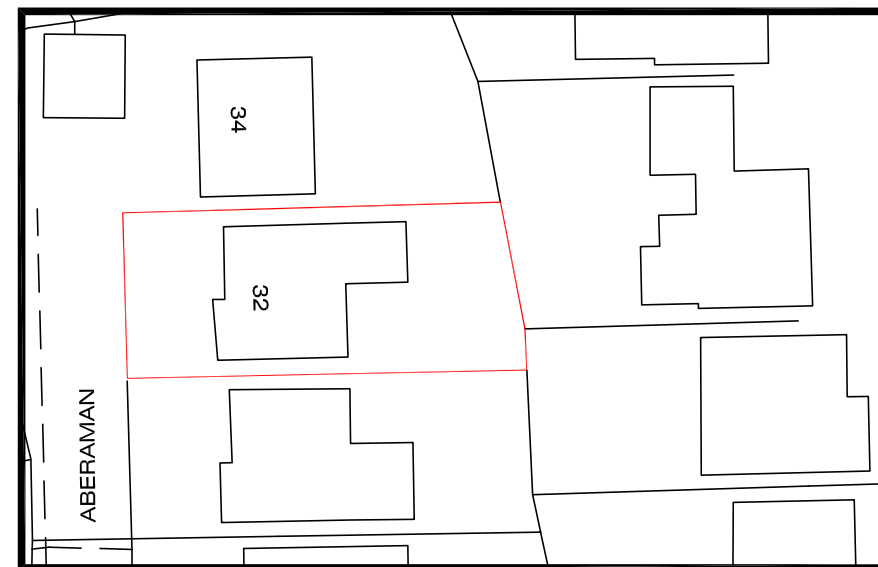

Existing Site Plan (1:500)

0 METRES 20
SCALE 1:500

General Notes

0 METRES 5
SCALE 1:100



Drawing Status
For Planning Submission

Rev. Remarks Date

Project no. 20133 Scale 1:100 and 1:500 1:1250 @ A3
Drawing no. 001 By NY Date Jul 20

Project
32 Aberaman
Emmer Green
Reading RG4 8LD

Title Existing
Part Ground Floor Plan,
Elevations, Site and
Location Plans



architectural design

White Young Design Ltd
19 Love Lane Watlington
Oxfordshire OX49 5RA

01491 612915
07860 313875
mail@whiteyoungdesign.com

www.whiteyoungdesign.com