




M.C. Building Services
74 Coventry Street
Reading,
Berkshire
RG1 3NE
mcbsmail@icloud.com



Director/s
Mitchell Claridge
Simon Claridge

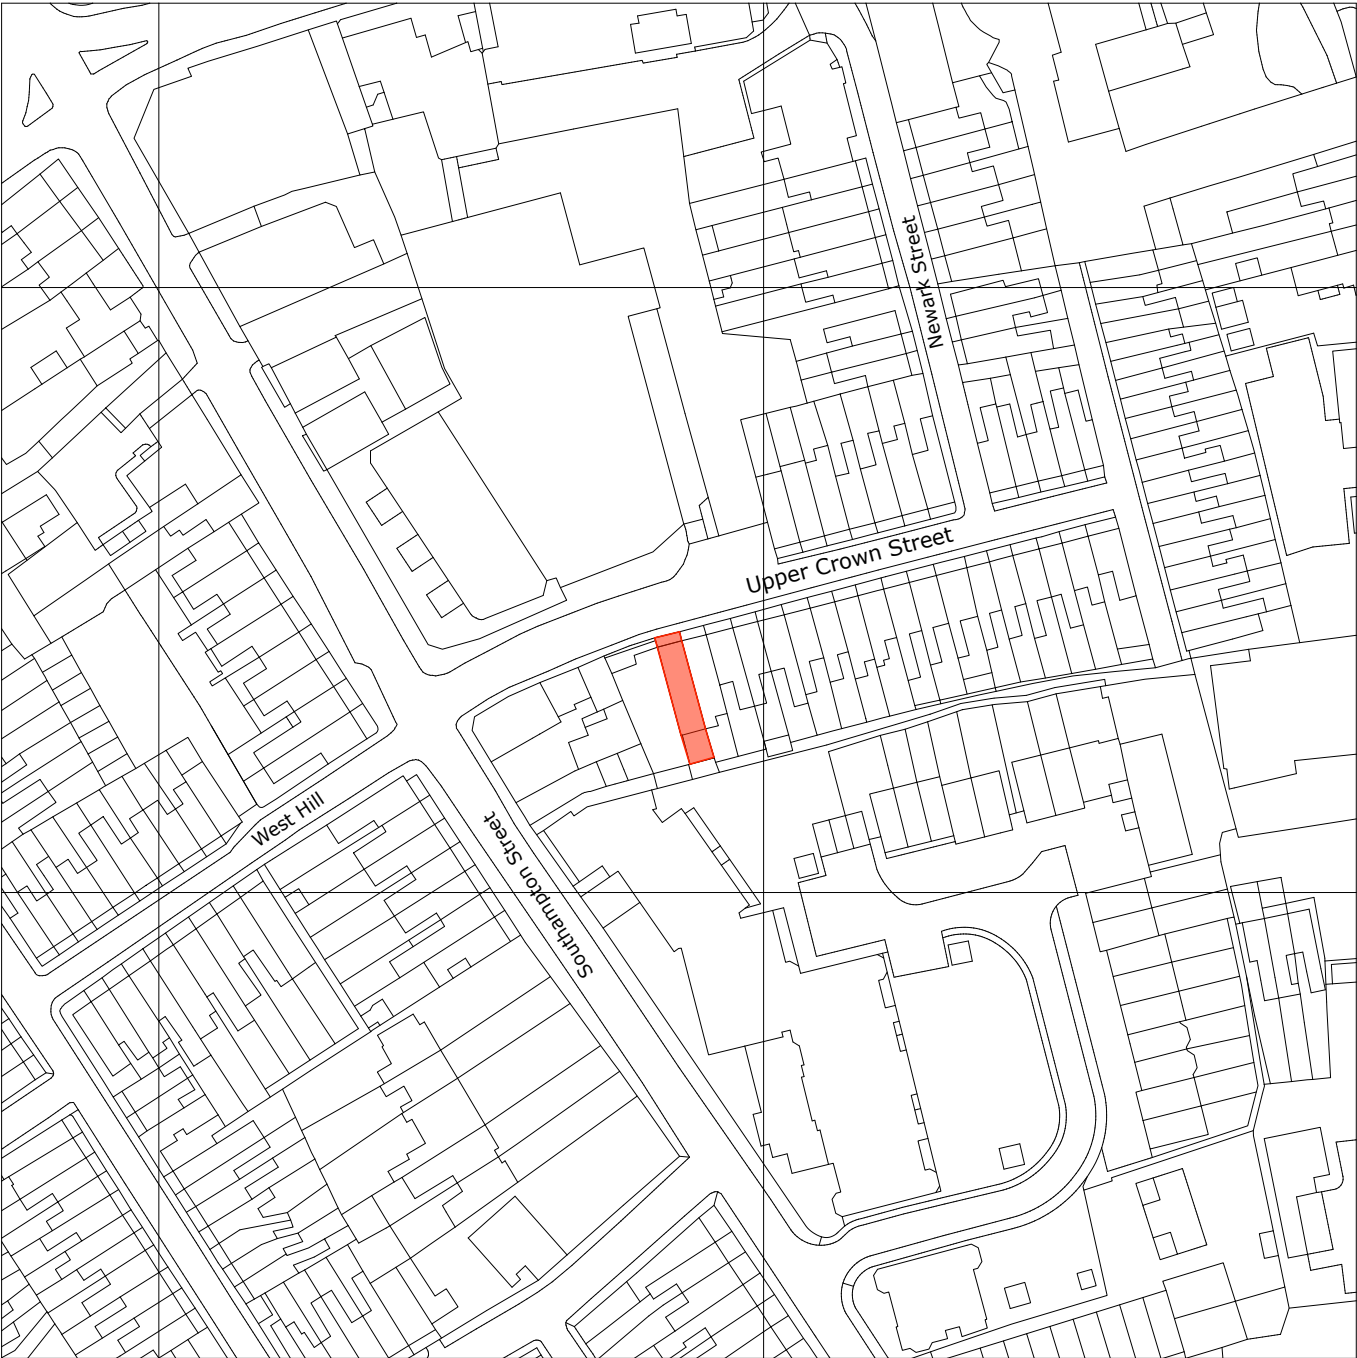

CLIENT
MSS&T

SITE ADDRESS
6 Upper Crown Street,
Reading
Berkshire
RG1 2SS

PROJECT
6 Upper Crown St.

DRAWN BY - SGC
FIRST ISSUE - 16/04/19
RE-ISSUE -
SCALE - 1:1250@A3
REVISION -
REVISION NOTES -


SECTION
AREA PLAN



M.C. Building Services
74 Coventry Street
Reading,
Berkshire
RG1 3NE
mcbsmail@icloud.com



Director/s
Mitchell Claridge
Simon Claridge

 

CLIENT
MSS&T

SITE ADDRESS
6 Upper Crown Street,
Reading
Berkshire
RG1 2SS

PROJECT
6 Upper Crown St.

DRAWN BY - SGC
FIRST ISSUE - 16/04/19
RE-ISSUE -
SCALE - 1:500@A3
REVISION -
REVISION NOTES -


SECTION
SITE PLAN



M.C. Building Services
74 Coventry Street
Reading,
Berkshire
RG1 3NE
mcbsmail@icloud.com



Director/s
Mitchell Claridge
Simon Claridge

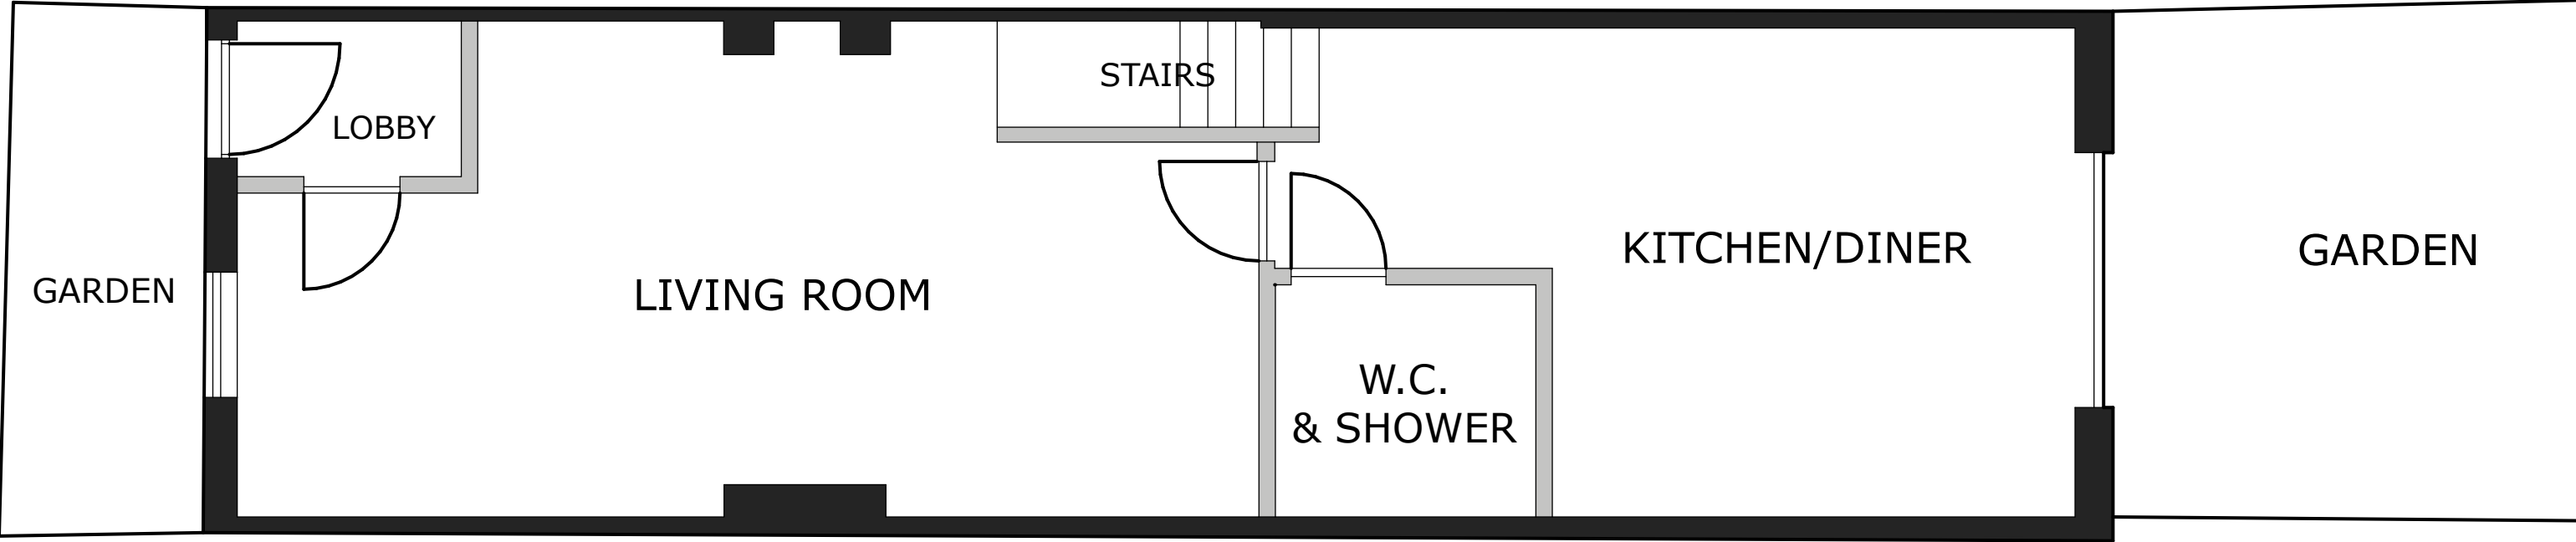

CLIENT
MSS&T


SITE ADDRESS
6 Upper Crown Street,
Reading
Berkshire
RG1 2SS

PROJECT
6 Upper Crown St.

DRAWN BY - SGC
FIRST ISSUE - 16/04/19
RE-ISSUE -
SCALE - 1:50@A3
REVISION -
REVISION NOTES -

SECTION
GROUND FLOOR PLAN -
EXISTING

175-18- 3

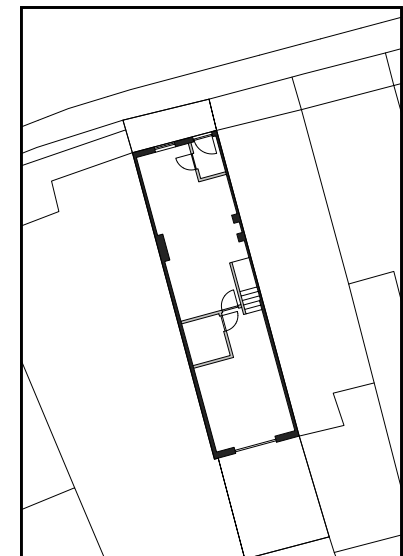




M.C. Building Services
74 Coventry Street
Reading,
Berkshire
RG1 3NE
mcbsmail@icloud.com



Director/s
Mitchell Claridge
Simon Claridge

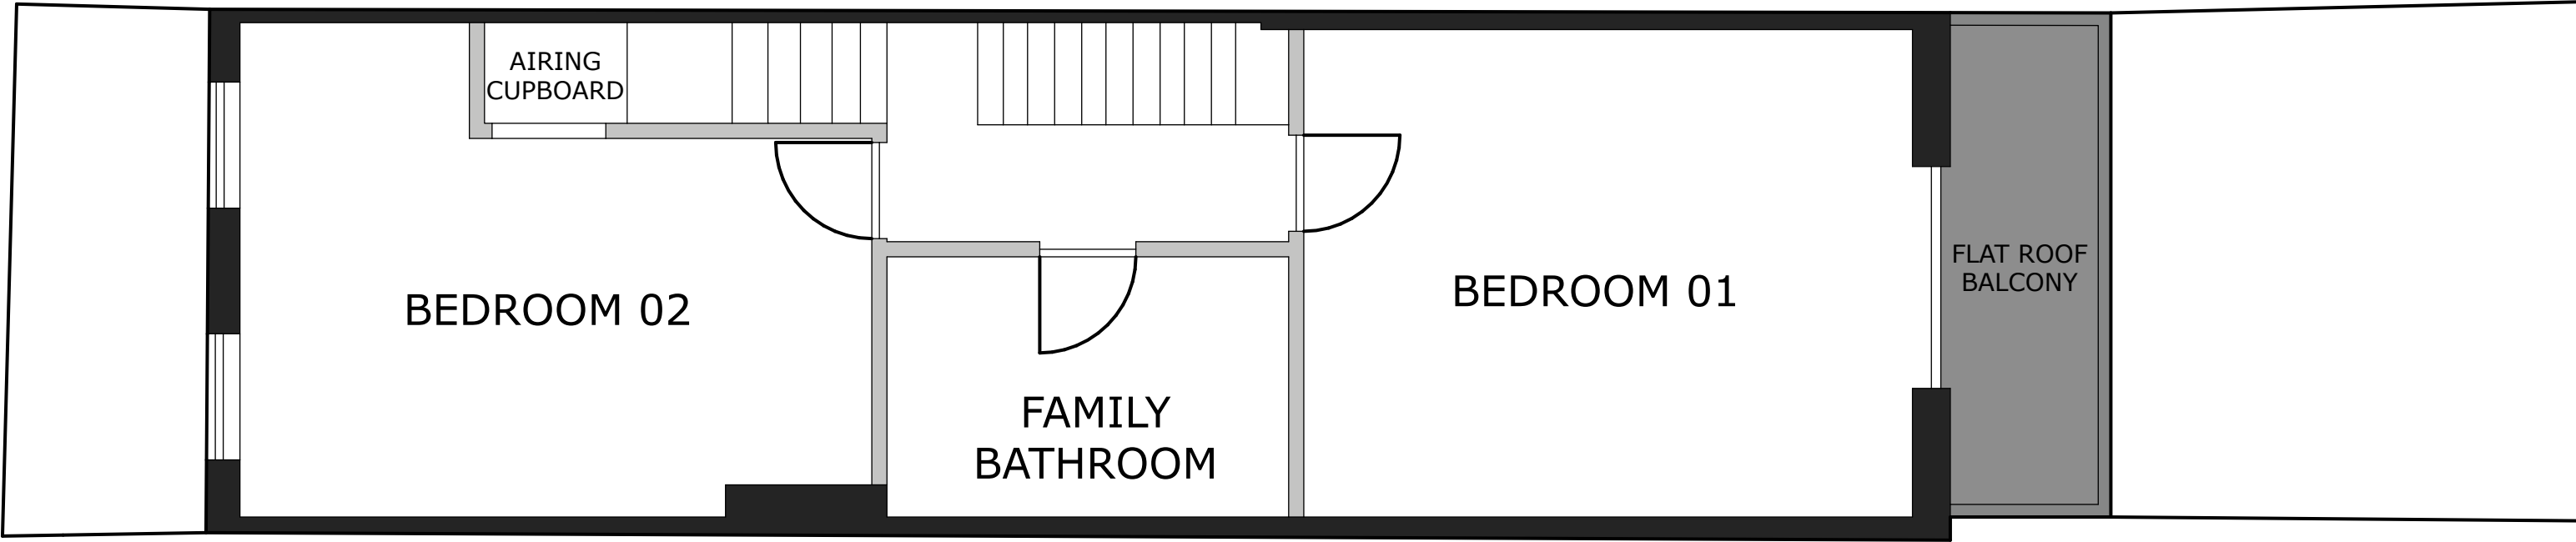


CLIENT
MSS&T

SITE ADDRESS
6 Upper Crown Street,
Reading
Berkshire
RG1 2SS

PROJECT
6 Upper Crown St.

DRAWN BY - SGC
FIRST ISSUE - 16/04/19
RE-ISSUE -
SCALE - 1:50@A3
REVISION -
REVISION NOTES -

SECTION
FIRST FLOOR PLAN - EXISTING

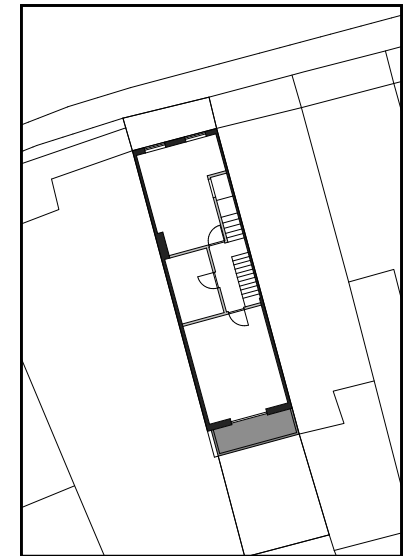




M.C. Building Services
74 Coventry Street
Reading,
Berkshire
RG1 3NE
mcbsmail@icloud.com



Director/s
Mitchell Claridge
Simon Claridge

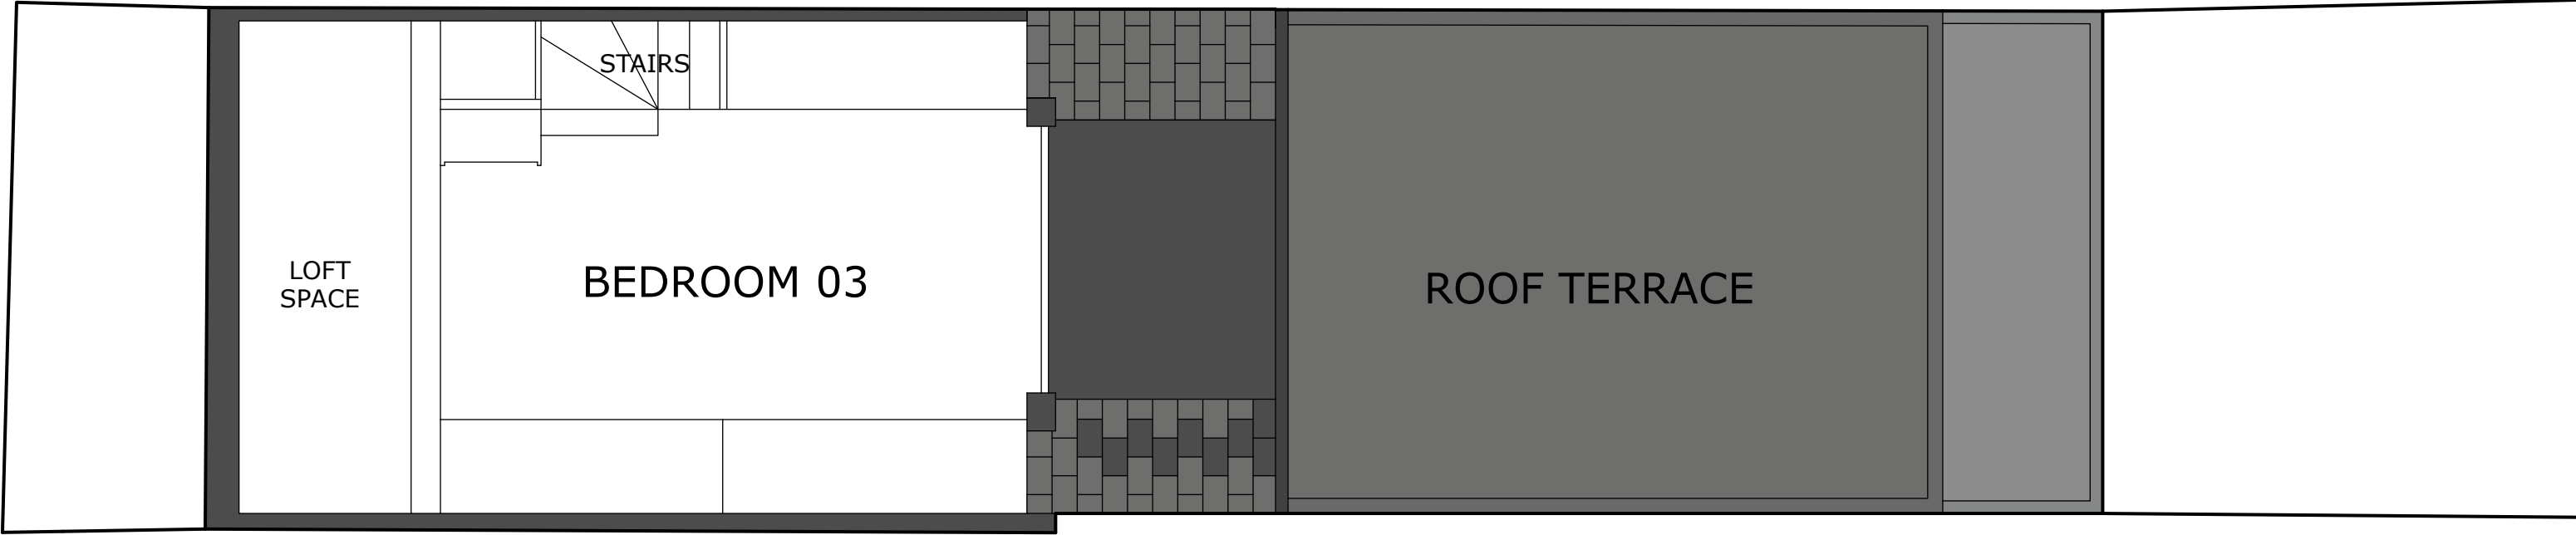


CLIENT
MSS&T

SITE ADDRESS
6 Upper Crown Street,
Reading
Berkshire
RG1 2SS

PROJECT
6 Upper Crown St.

DRAWN BY - SGC
FIRST ISSUE - 16/04/19
RE-ISSUE -
SCALE - 1:50@A3
REVISION -
REVISION NOTES -

SECTION
LOFT FLOOR PLAN - EXISTING

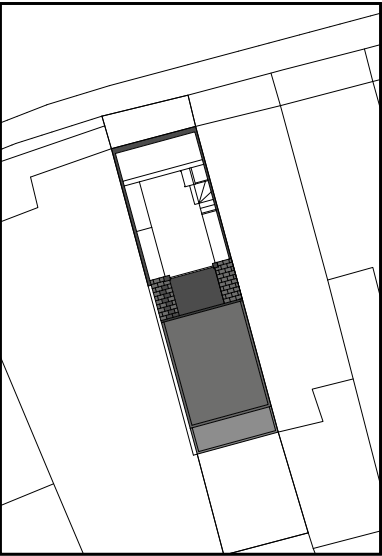




M.C. Building Services
74 Coventry Street
Reading,
Berkshire
RG1 3NE
mcbsmail@icloud.com



Director/s
Mitchell Claridge
Simon Claridge

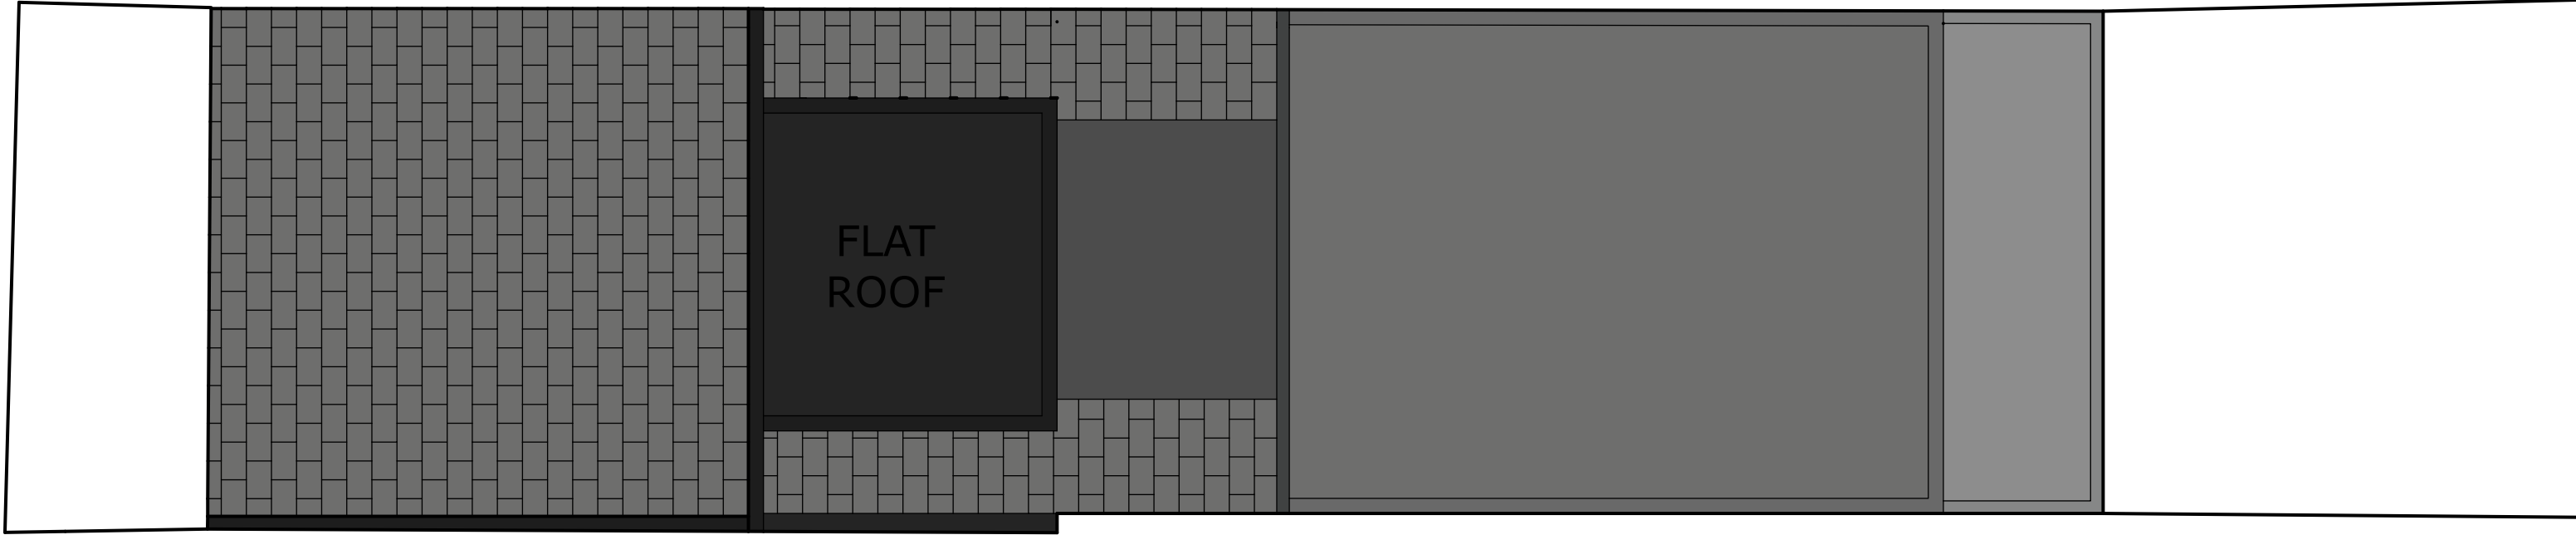

CLIENT
MSS&T

SITE ADDRESS
6 Upper Crown Street,
Reading
Berkshire
RG1 2SS

PROJECT
6 Upper Crown St.

DRAWN BY - SGC
FIRST ISSUE - 16/04/19
RE-ISSUE -
SCALE - 1:50@A3
REVISION -
REVISION NOTES -

SECTION
ROOF PLAN - EXISTING

