



This drawing may be scaled with reference to the scale bar for planning application purposes only. Do not scale for any other purpose, use only annotated dimensions. All dimensions are to be checked by parties using the drawing, and any errors or omissions are to be reported to Weston & Co Architects Ltd.

Rev.	Date	Note	Author	Checked
A	28/07/2020	Drawing titles amended	MW	CTW

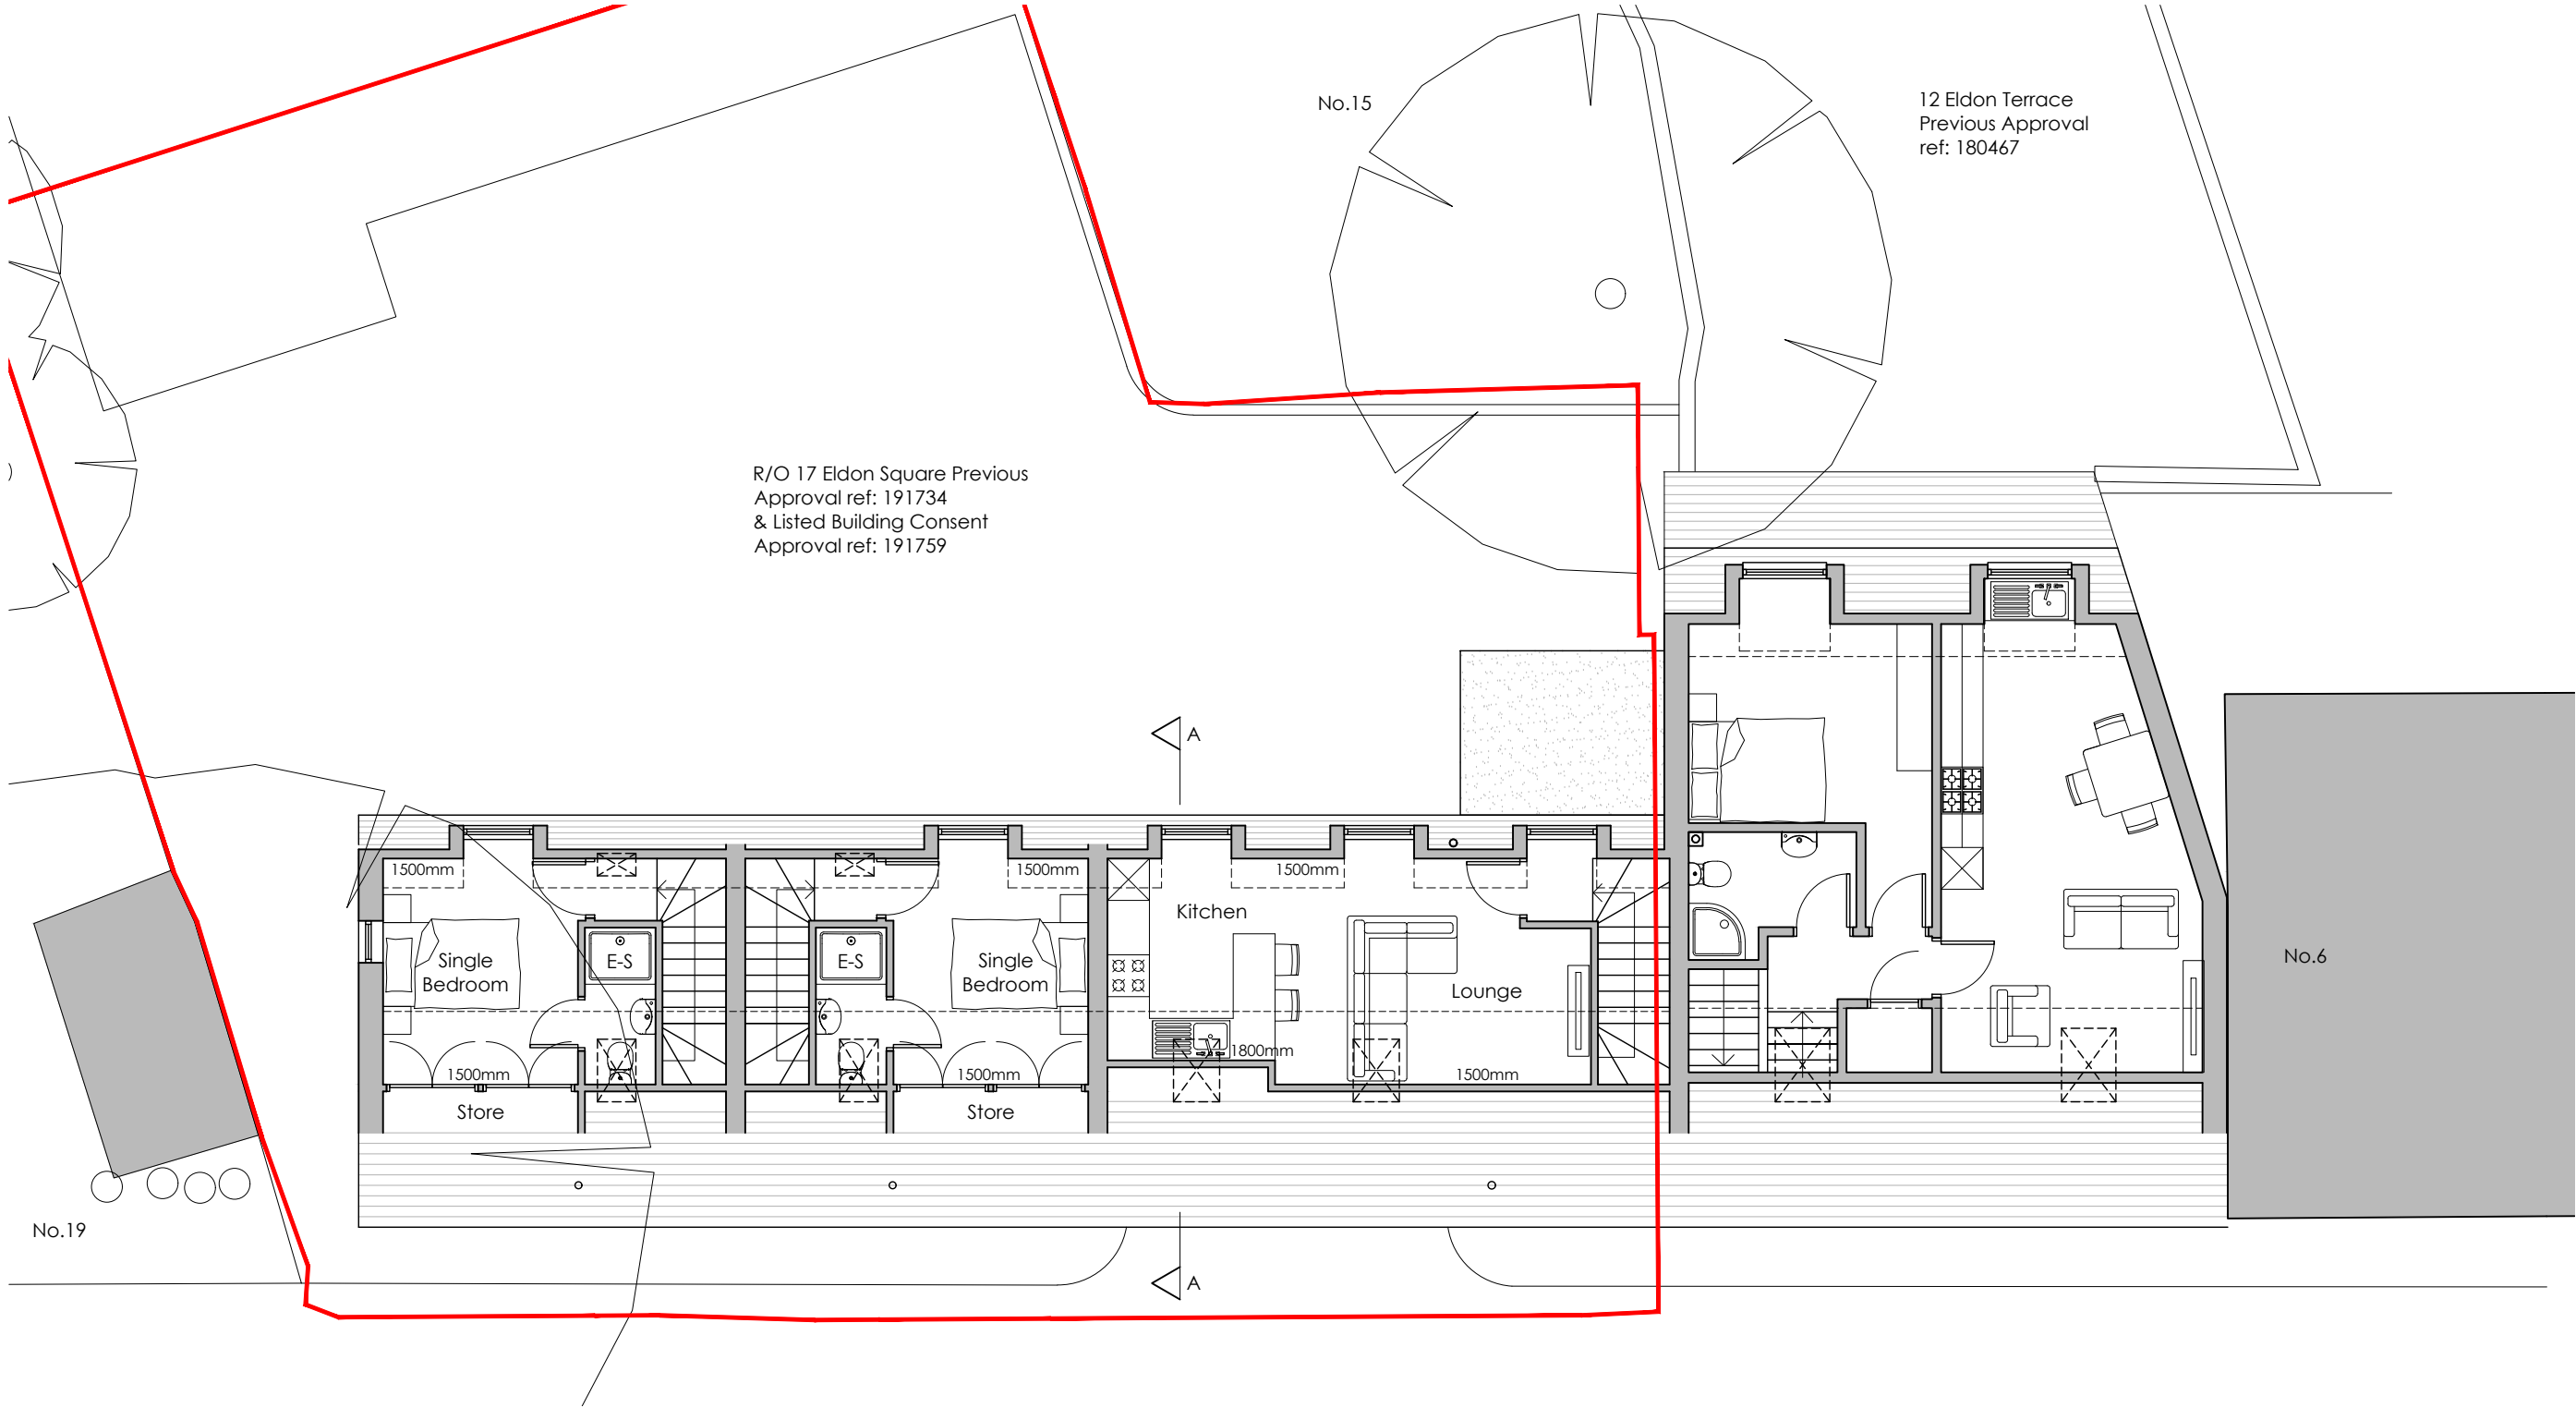

COMBINED APPLICATIONS - PREVIOUS APPROVAL SECOND FLOOR PLAN 1:100

Application Site Boundary

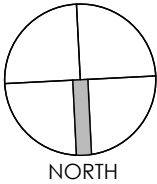

Project	Residential Development Eldon Terrace Reading RG1 4DP					Drawing	Combined Previous Approval SF Plan			
						Job-Dwg Number	19008-PL-26		Rev.	A
Client	Mr & Mrs Huntridge					WESTON + CO ARCHITECTS Watlington House 44 Watlington Street Reading, RG1 4RJ T. 0118 375 0252 www.weston-co.com				
Status	Planning									
Scale	1/100		Sheet Size A3							
Author	MW	Checked	CTW	Date	24/06/2020					