


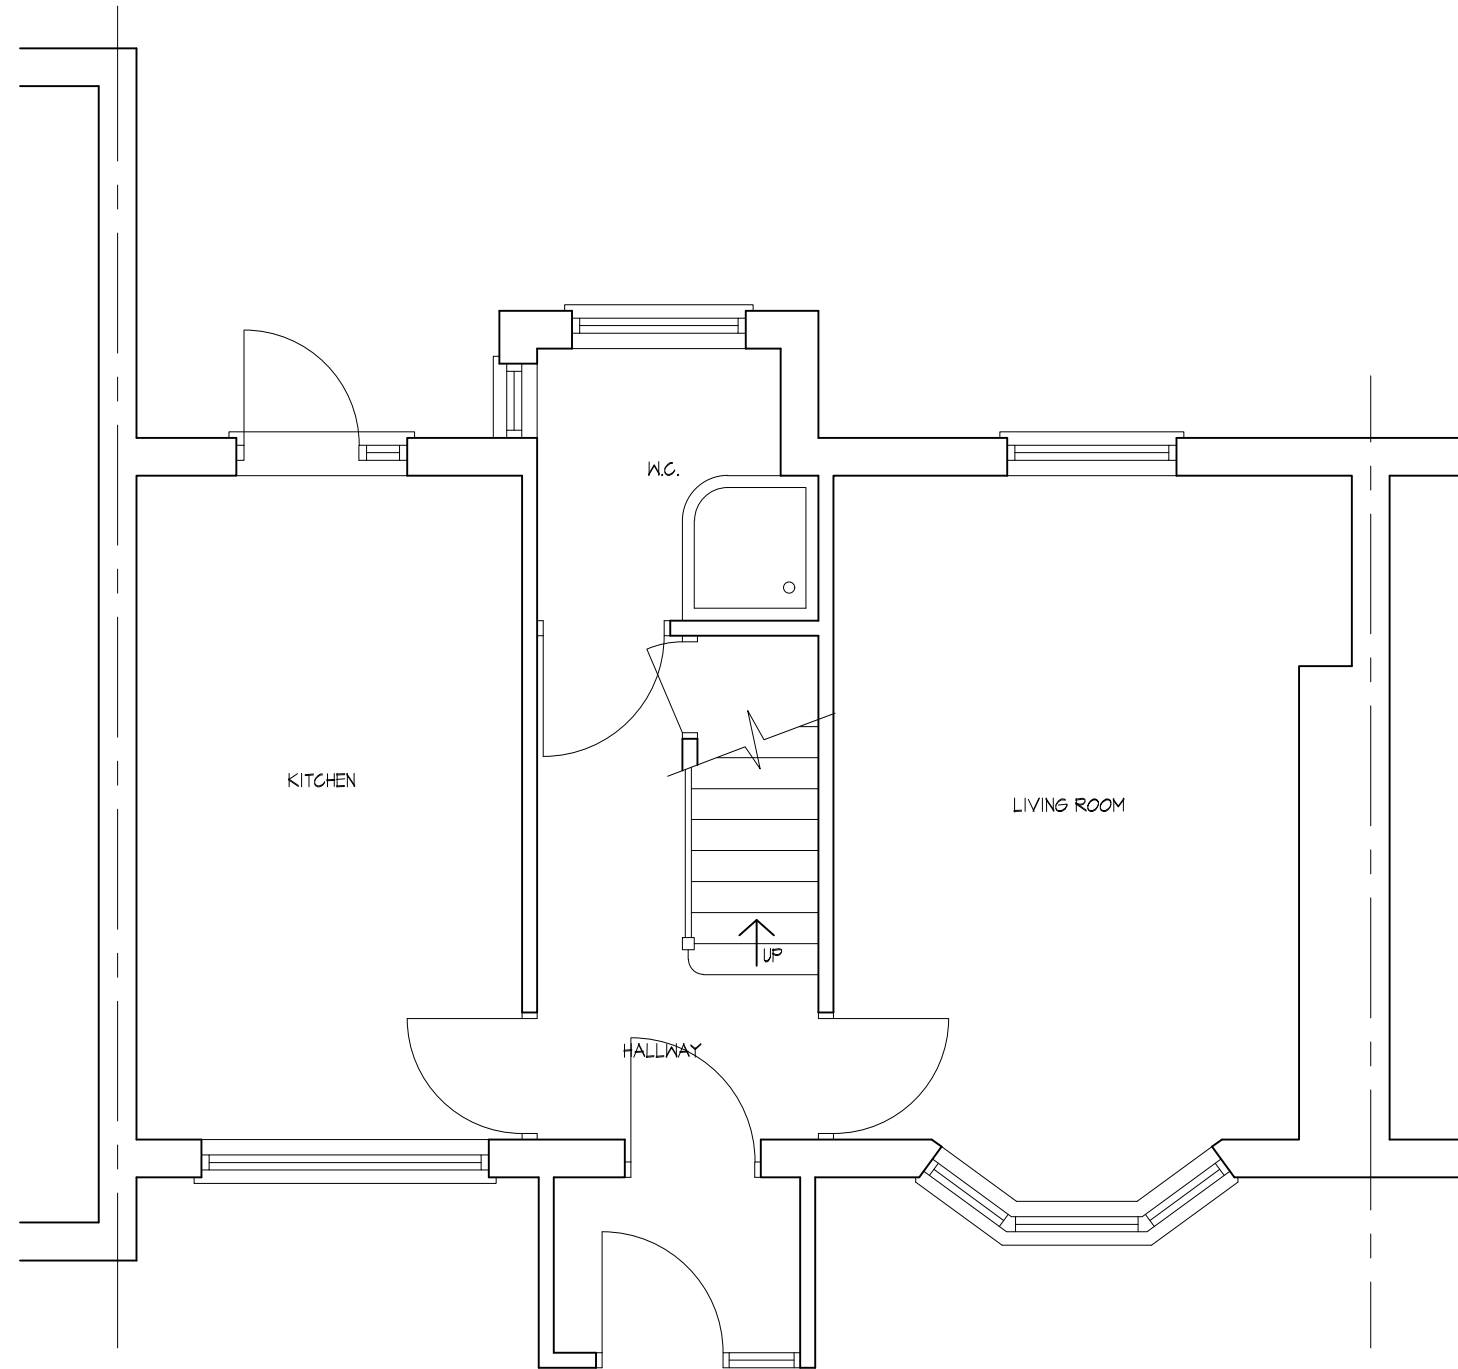

SCALE 1:50

EXISTING GROUND FLOOR PLAN

PROJECT:
4 TOFREK TERRACE
READING
RG30 2JS

DRAWING TITLE
EXISTING
GROUND FLOOR PLAN



CREATIVE DESIGN &
STRUCTURE

NEWTOWN HOUSE NEWTOWN ROAD
HENLEY-ON-THAMES RG9 1HG
Tel 01491 411922

DRAWN: ED
SCALE: 1:50@A3
DATE: DEC 2019

DRAWING NO.
41619-01

REV.