


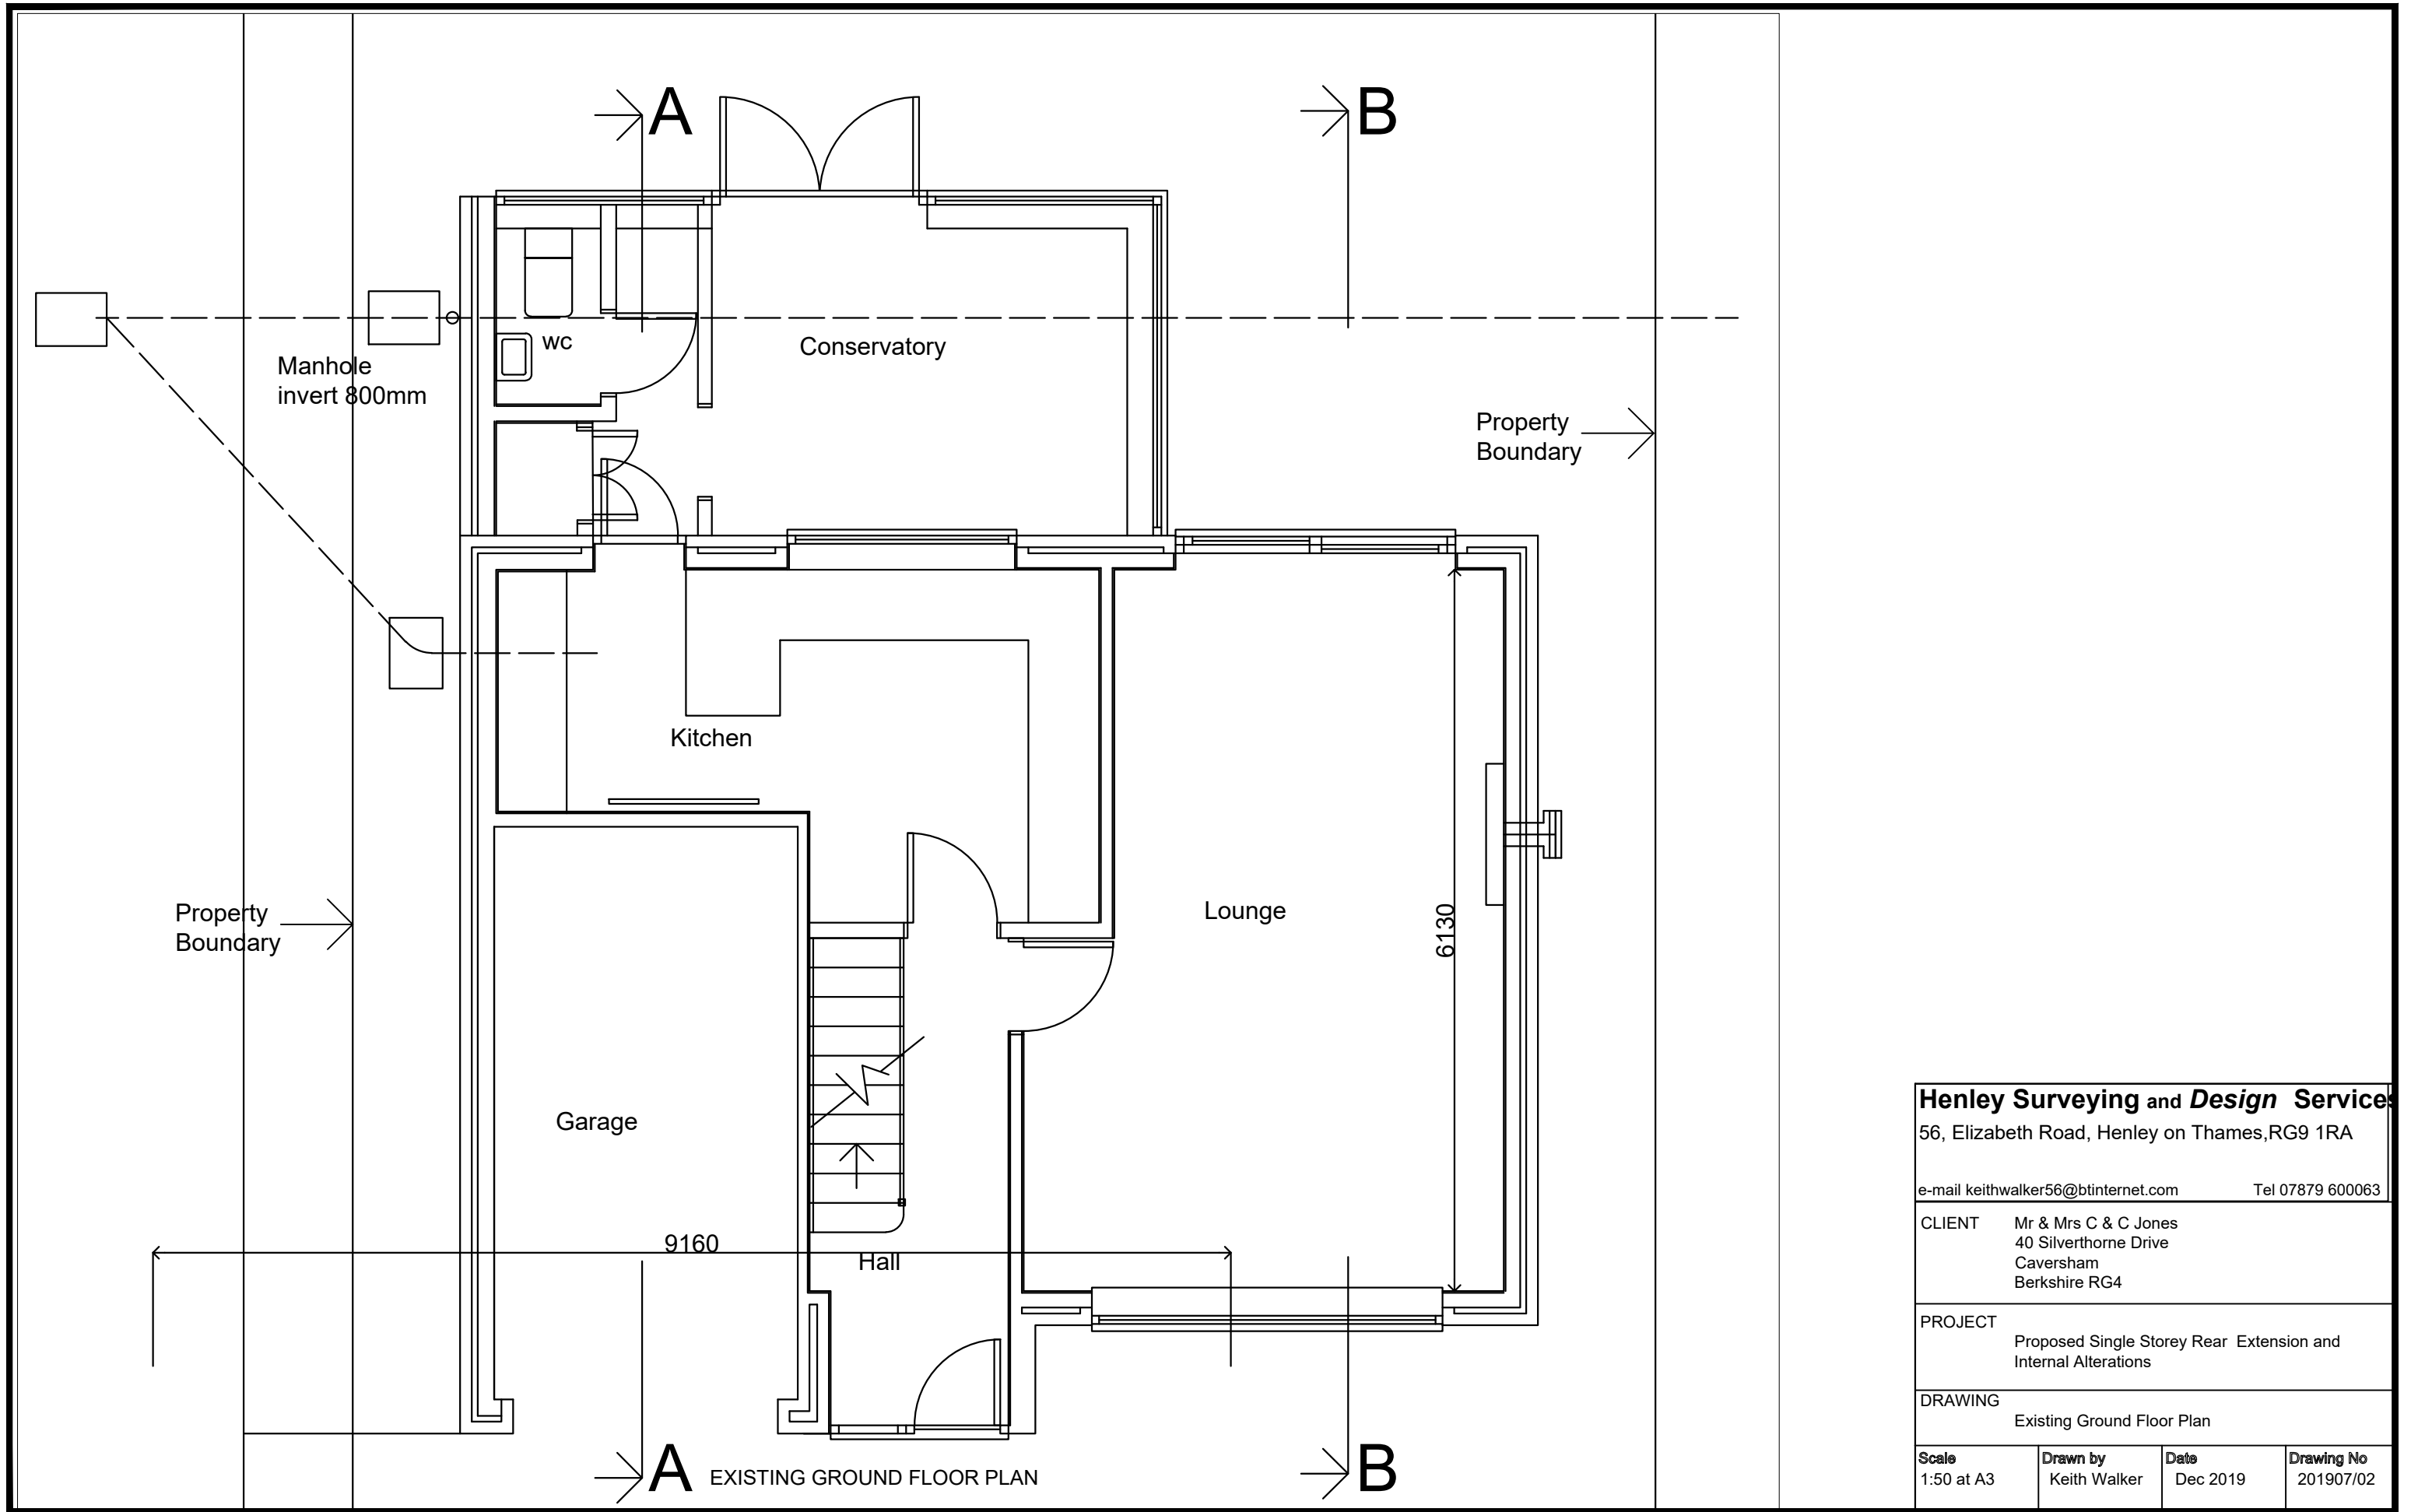

Henley Surveying and <i>Design</i> Services 56, Elizabeth Road, Henley on Thames, RG9 1RA e-mail keithwalker56@btinternet.com Tel 07879 600063			
CLIENT	Mr & Mrs C & C Jones 40 Silverthorne Drive Caversham Berkshire RG4		
PROJECT	Proposed Single Storey Rear Extension and Internal Alterations		
DRAWING	Existing Ground Floor Plan		
Scale 1:50 at A3	Drawn by Keith Walker	Date Dec 2019	Drawing No 201907/02