

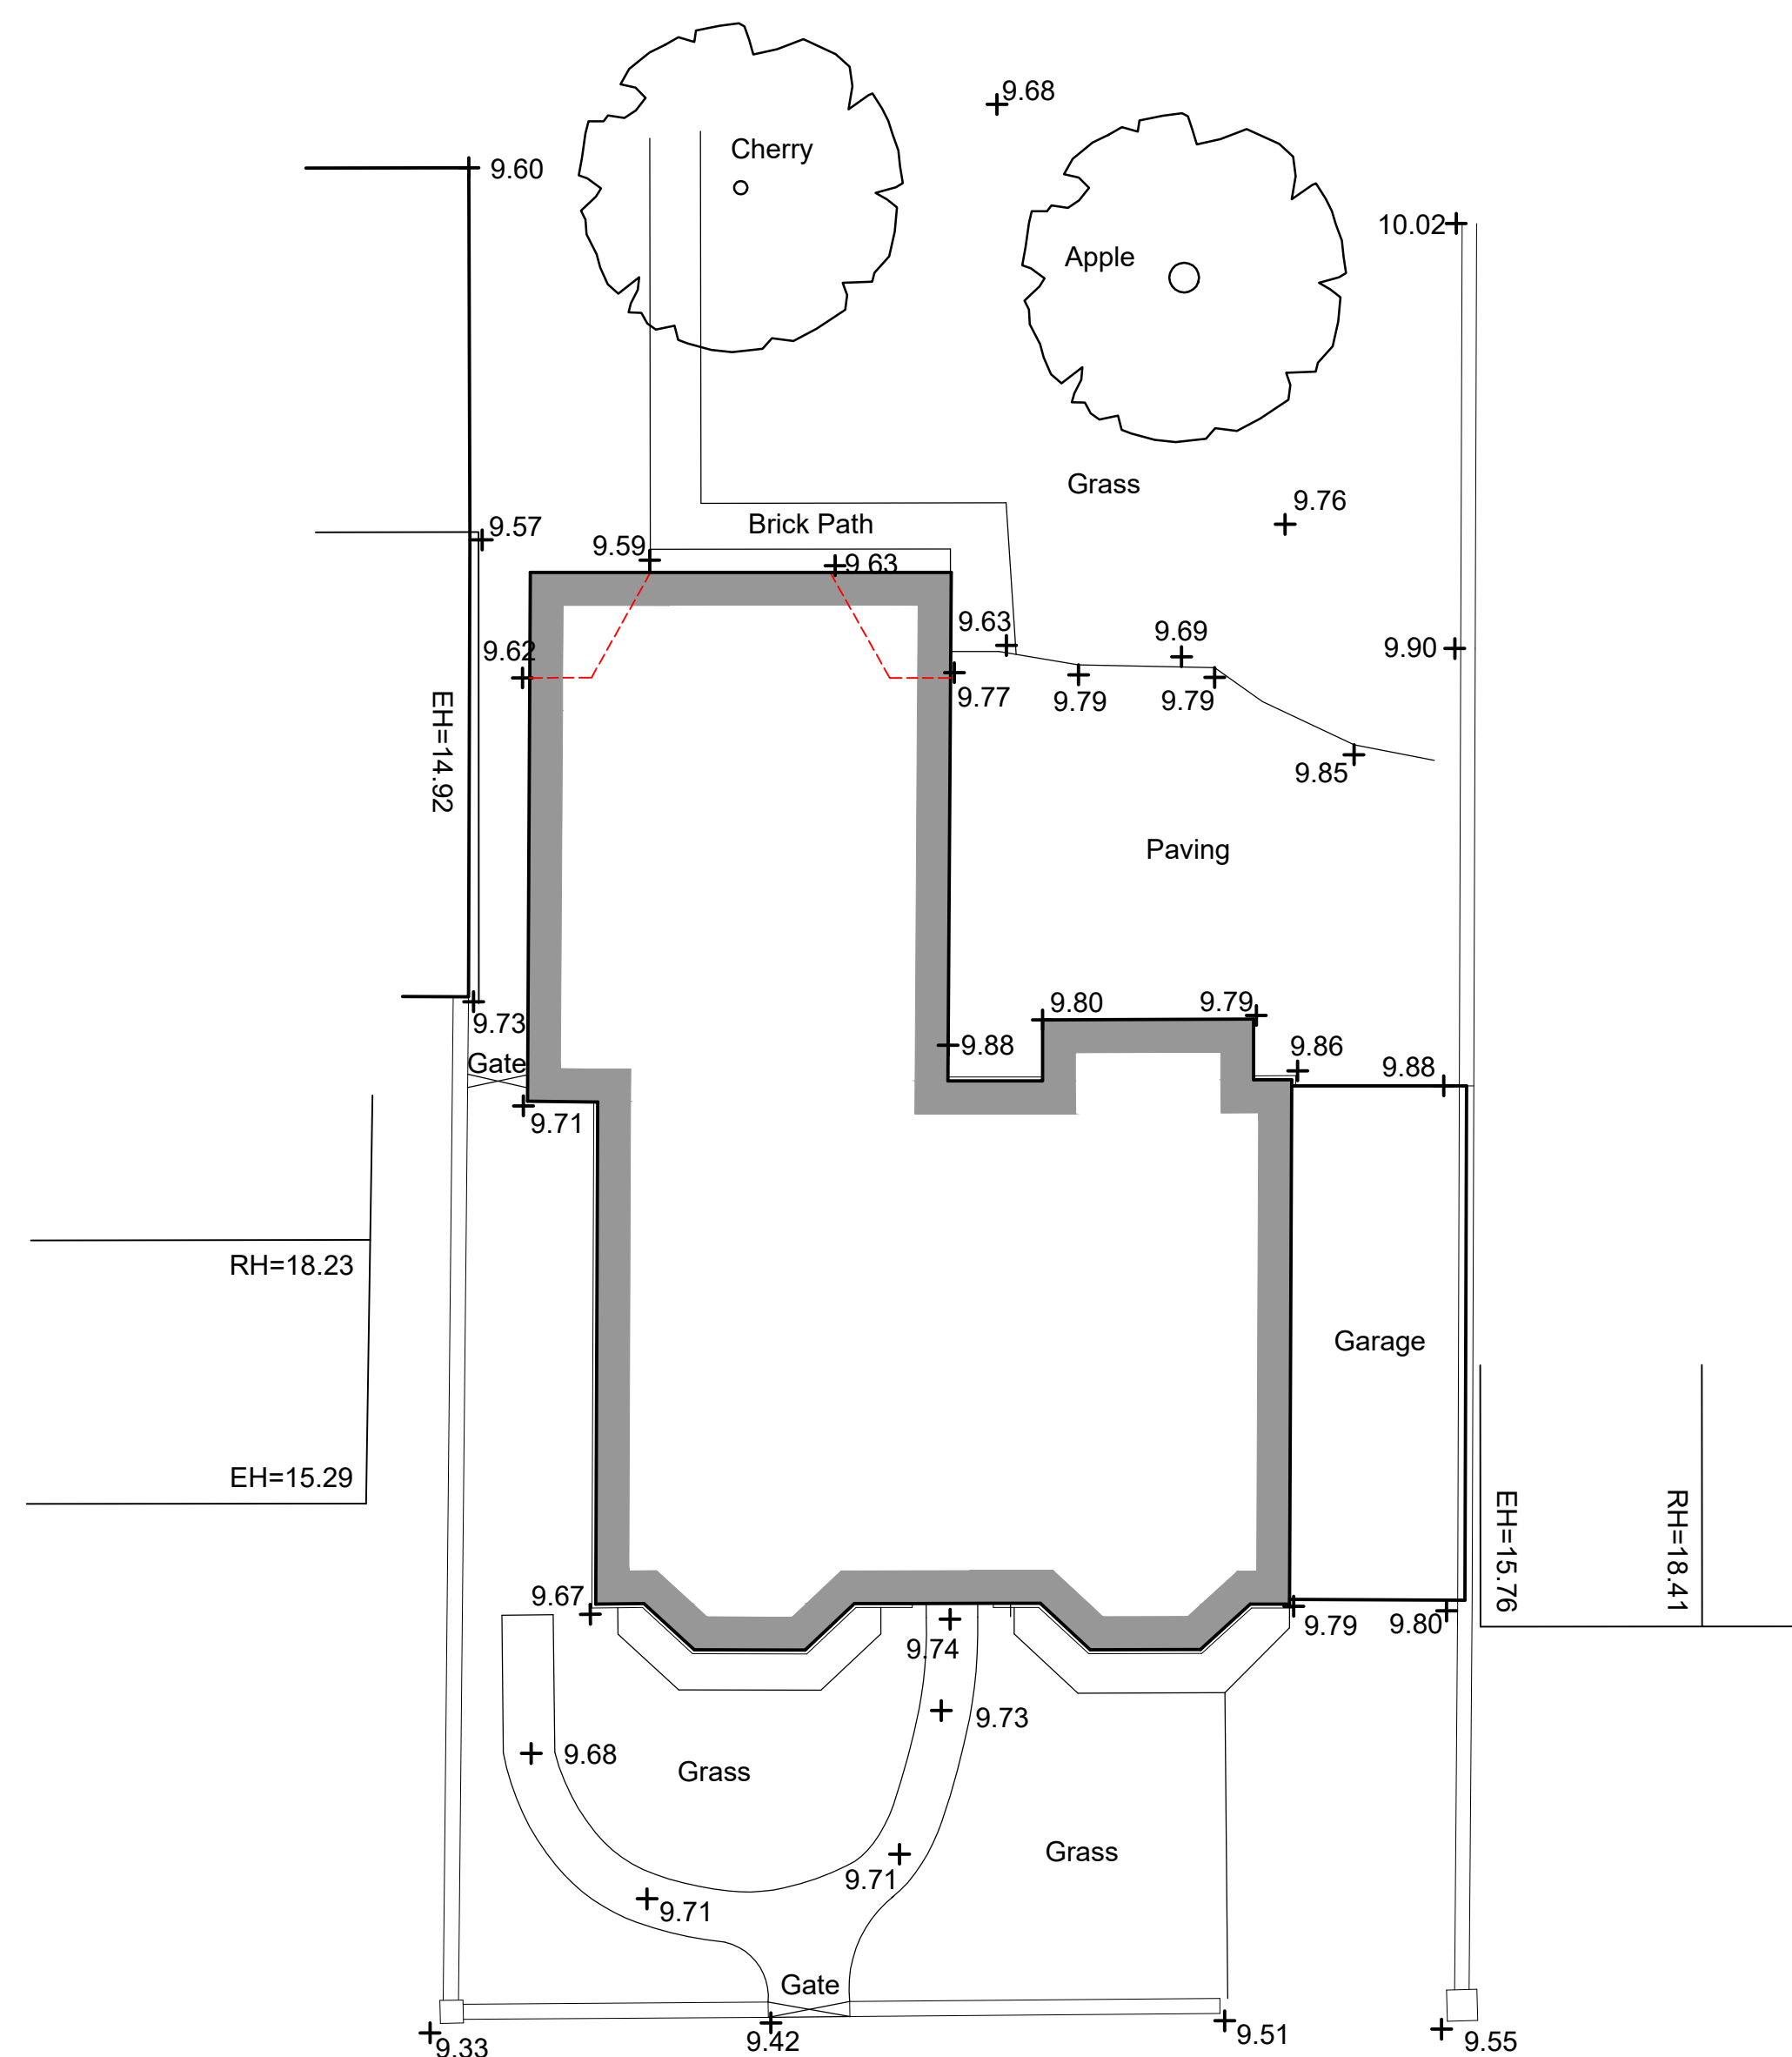
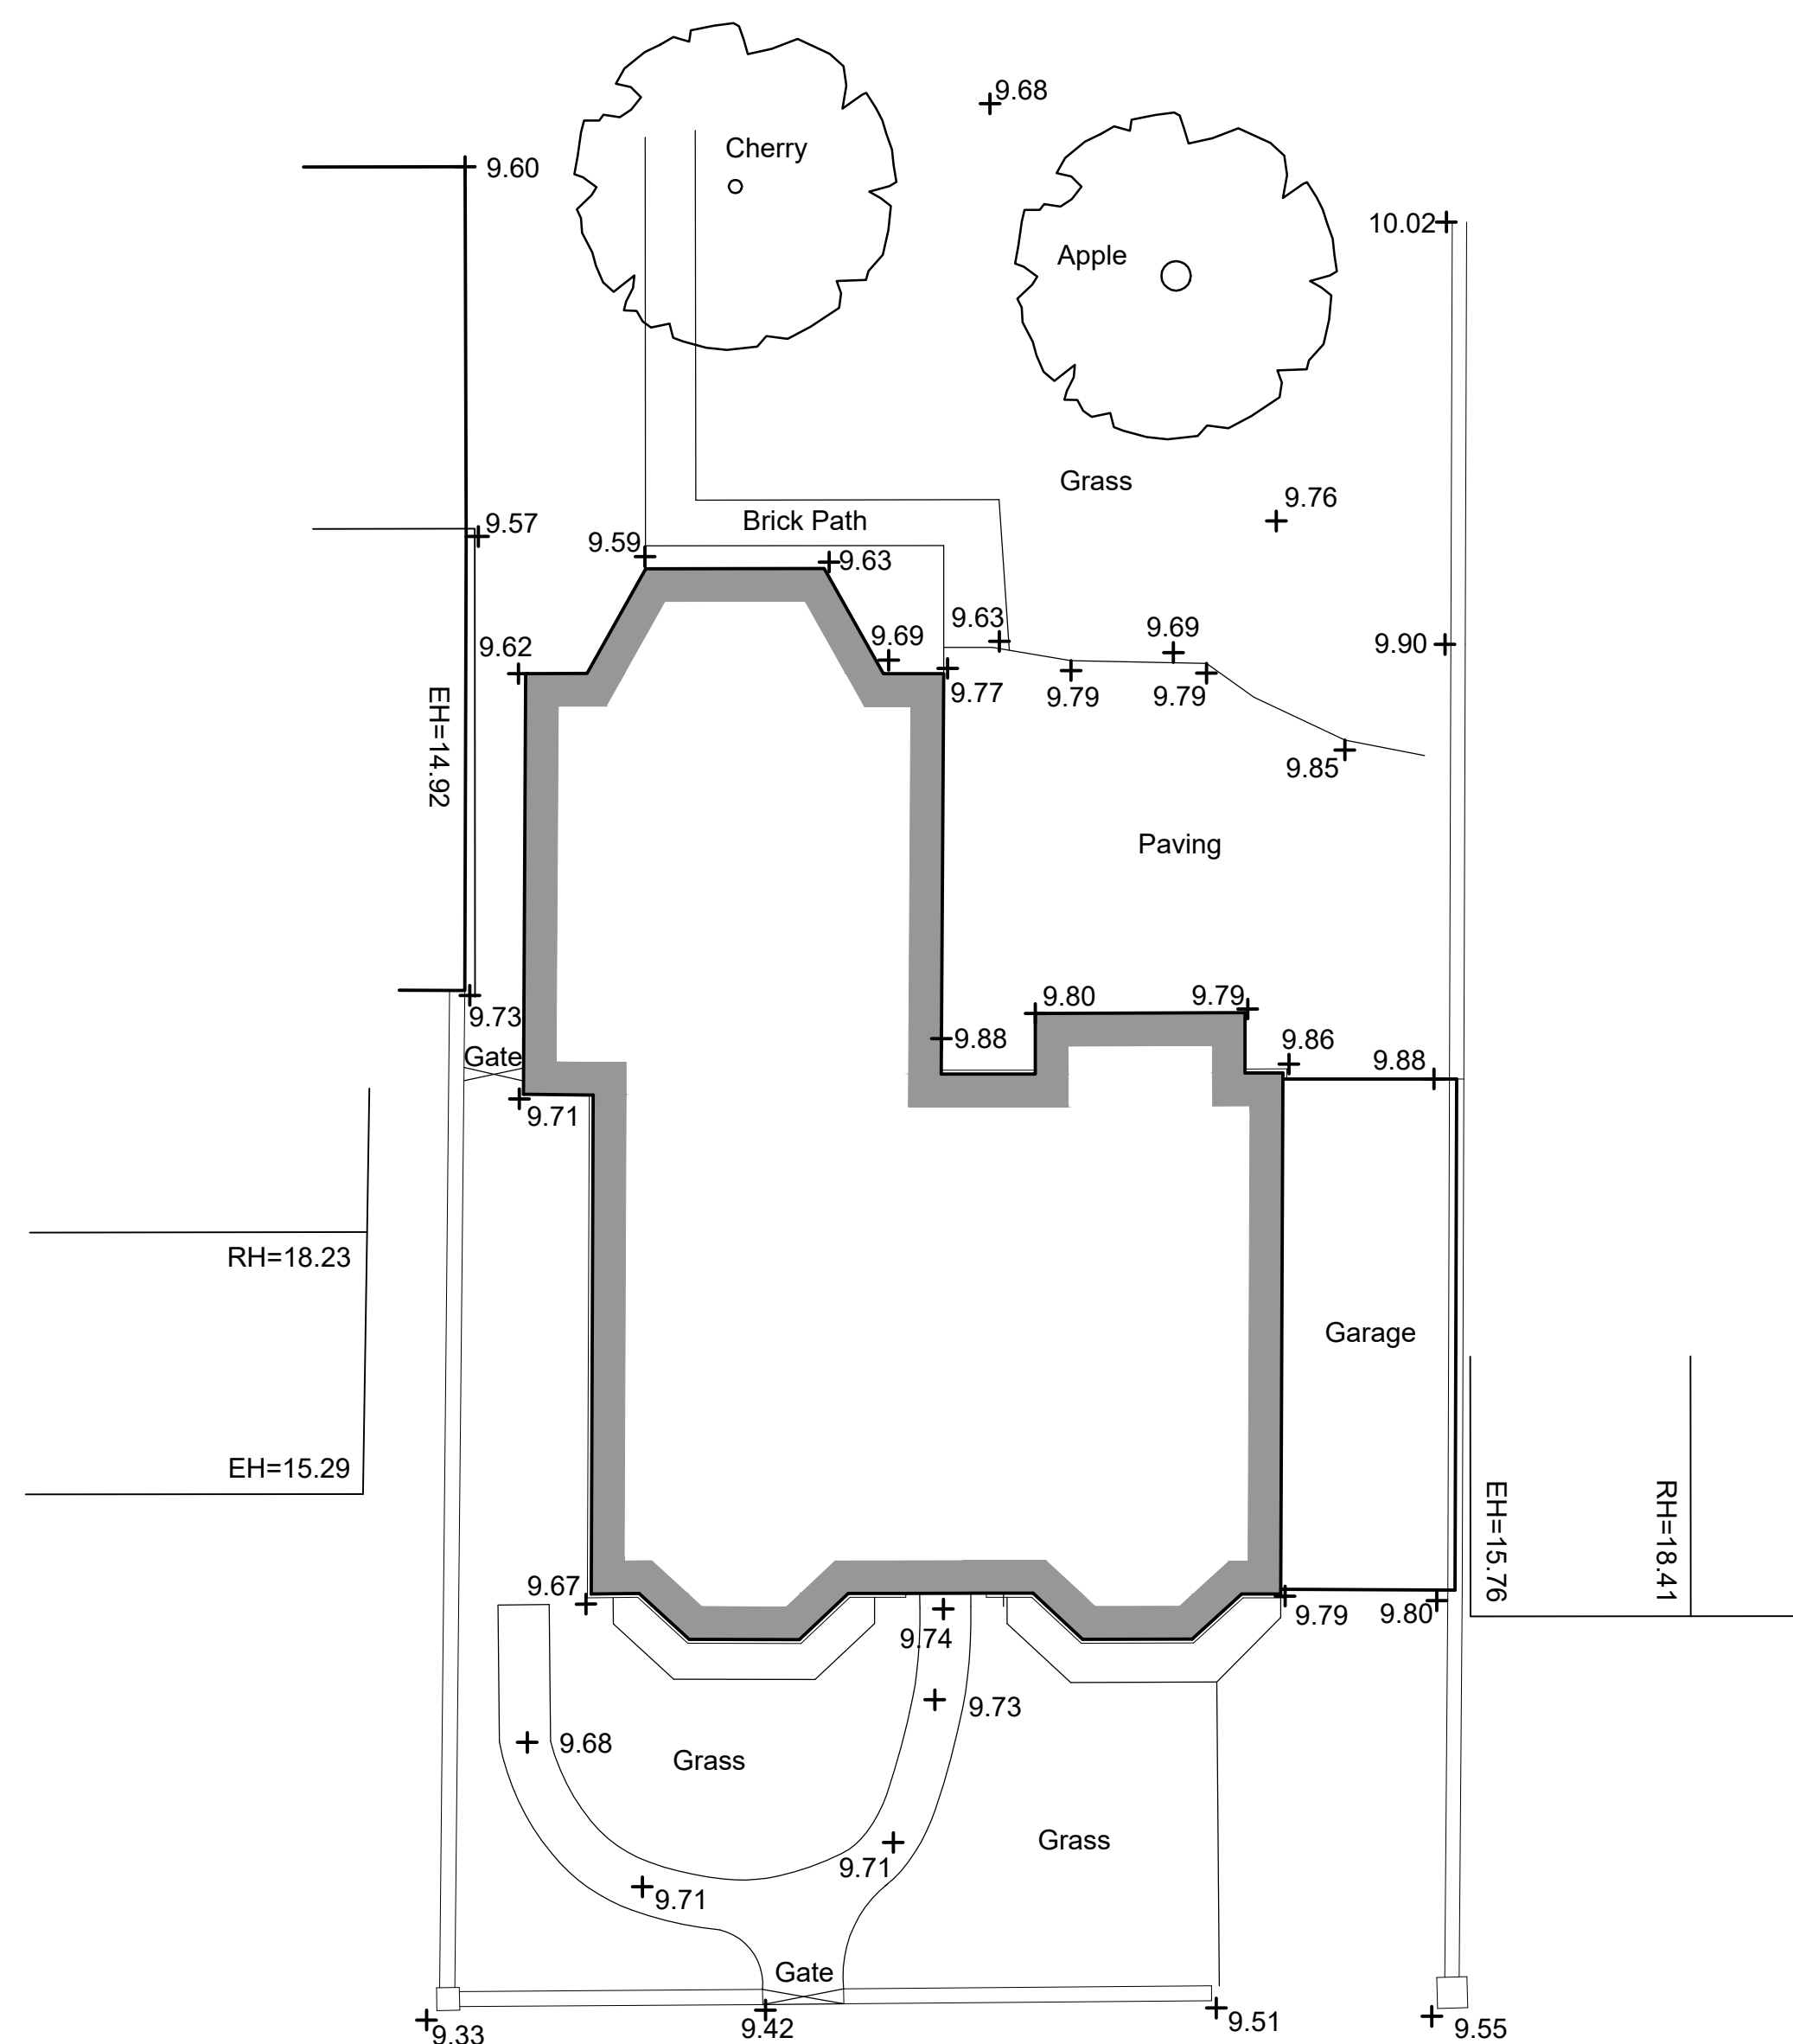
 


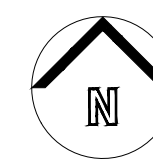

ALL DIMENSIONS MUST BE CHECKED ON SITE
INFORM THE ARCHITECT OF ANY DISCREPANCIES PRIOR TO CONSTRUCTION

KEY PLAN

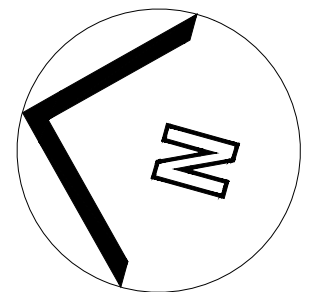

NOTES

DRAWING REMAINS COPYRIGHT OF THE ARCHITECT.

ALL MEASUREMENTS TO BE CHECKED AND CONFIRMED ON SITE.

DIMENSIONAL DISCREPANCIES TO BE REFERRED TO THE ARCHITECT

DO NOT SCALE - IF IN DOUBT ASK!

P01	17.05.21	INITIAL ISSUE	BG	BG
REV	DATE	DESCRIPTION	DRN	CHK

**connected
architecture**

CLIENT
Mrs Kennedy-George

PROJECT
39 College Rd
Reading, RG6 1QE

DRAWING TITLE
Existing Location and Block Plans
Existing and Proposed Site Plans

SCALE 1:500A1 / 1:1000A3

STATUS
PRELIMINARY

DRAWING NO	REV
0102-GA-0001	P01

© 2021 Connected Architecture Limited, all rights reserved