

NOTES

1. DIMENSIONS AND LEVELS


FIGURED DIMENSIONS AND LEVELS SHOULD BE REFERRED BY THE CONTRACTOR ON SITE BEFORE COMMENCING WORK. DIMENSIONS AND LEVELS SHOULD BE CHECKED AGAINST THE CONTRACT ADMINISTRATION. DIMENSIONS SHOULD NOT BE SCALED. PLAN DIMENSIONS OR COPIES OF 0.5, MAY'S DRYLINE PRINTS ETC MAY CONTAIN INACCURACIES IN DIMENSIONS IN LEVELS.

COPYRIGHT FOR ALL DESIGN AND DRAWINGS IN WHOLE OR PART SHALL REMAIN WITH THE DESIGNER

Rev A	Project title amended Double glazed windows as rear elevation omitted New entrance door added to front elevation Intercom omitted on front elevation Extract duct added to rear elevation	22/02/21
-------	---	----------

0 2M 4M 6M 8M 10M

Scale 1:50 @ A1

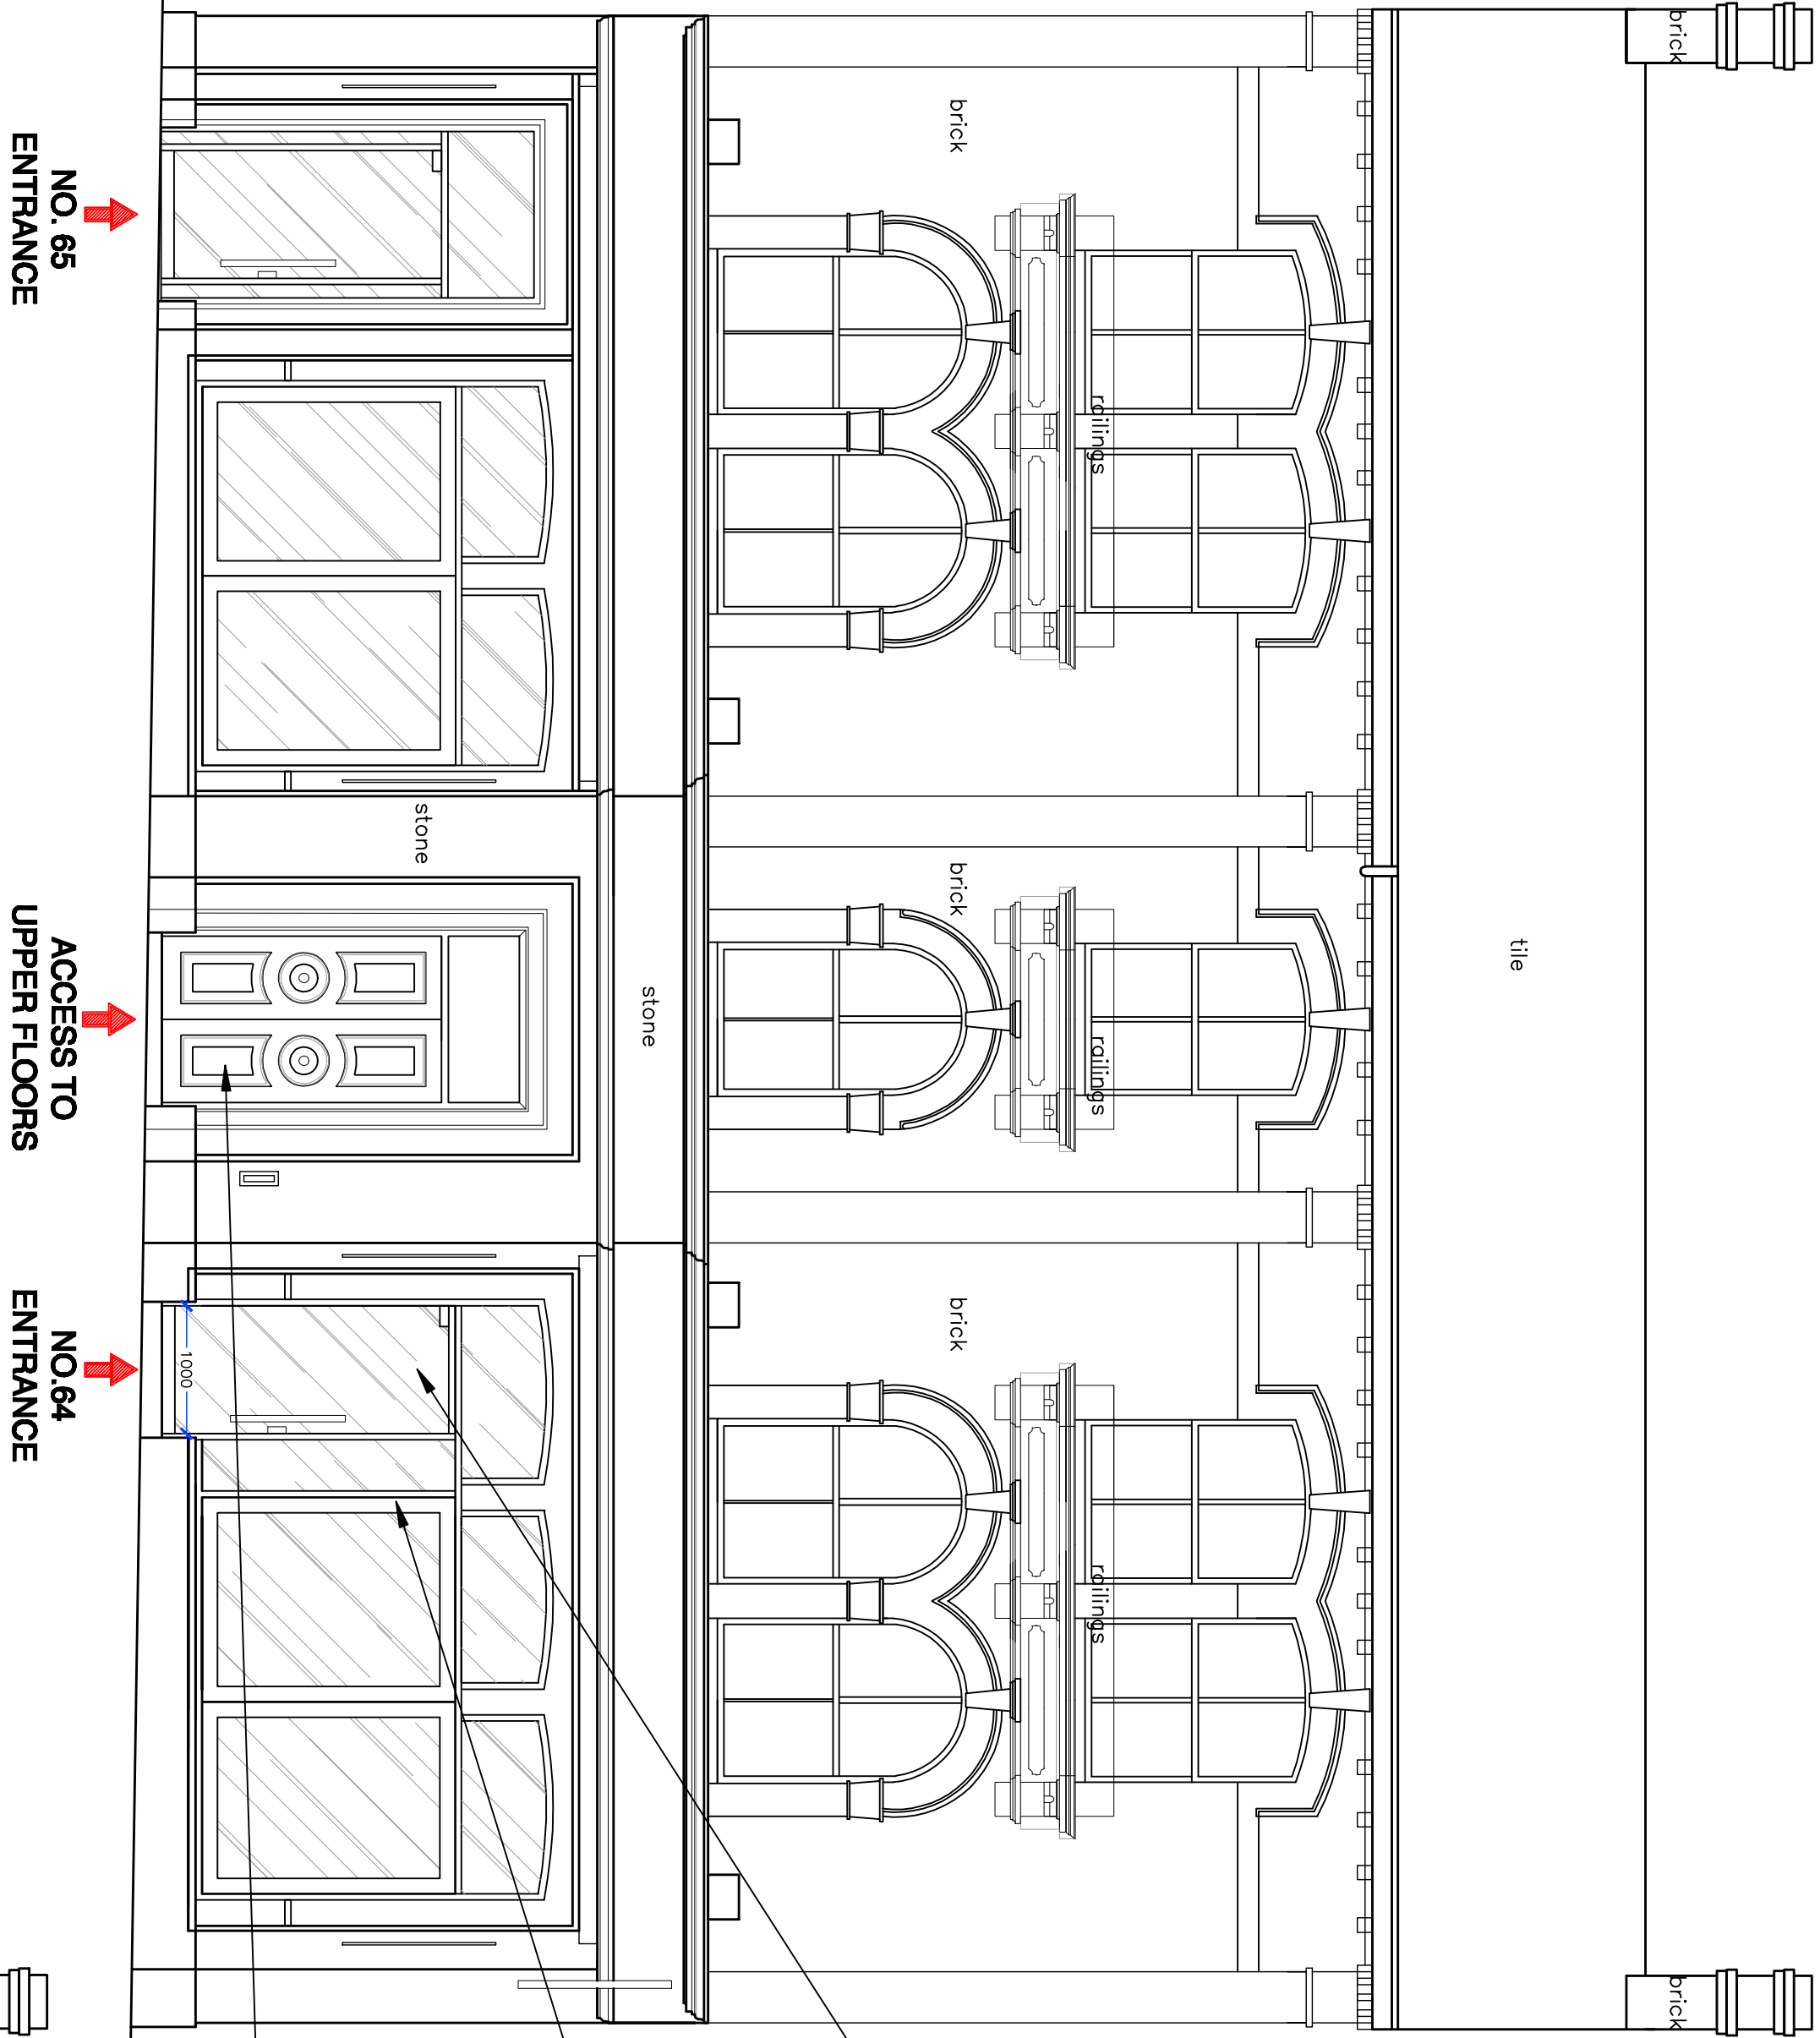


PROPOSED WEST (FRONT) ELEVATION

Allow for the provision and installation of a new clear glazed entrance door 1metre wide with powder coated frame to match the existing glazing. The new door will feature stainless steel ironmongery to match the existing glazed door on the front elevation (serving Unit 1).

Allow for adapting the existing sliding window system to accommodate the new glazed entrance door and a fixed glazed panel adjacent.

Allow for sanding and redecorating the timber doors in Dulux Trade Weathershield satin paint Colour 70YR 33/061

New extract duct serving No.65

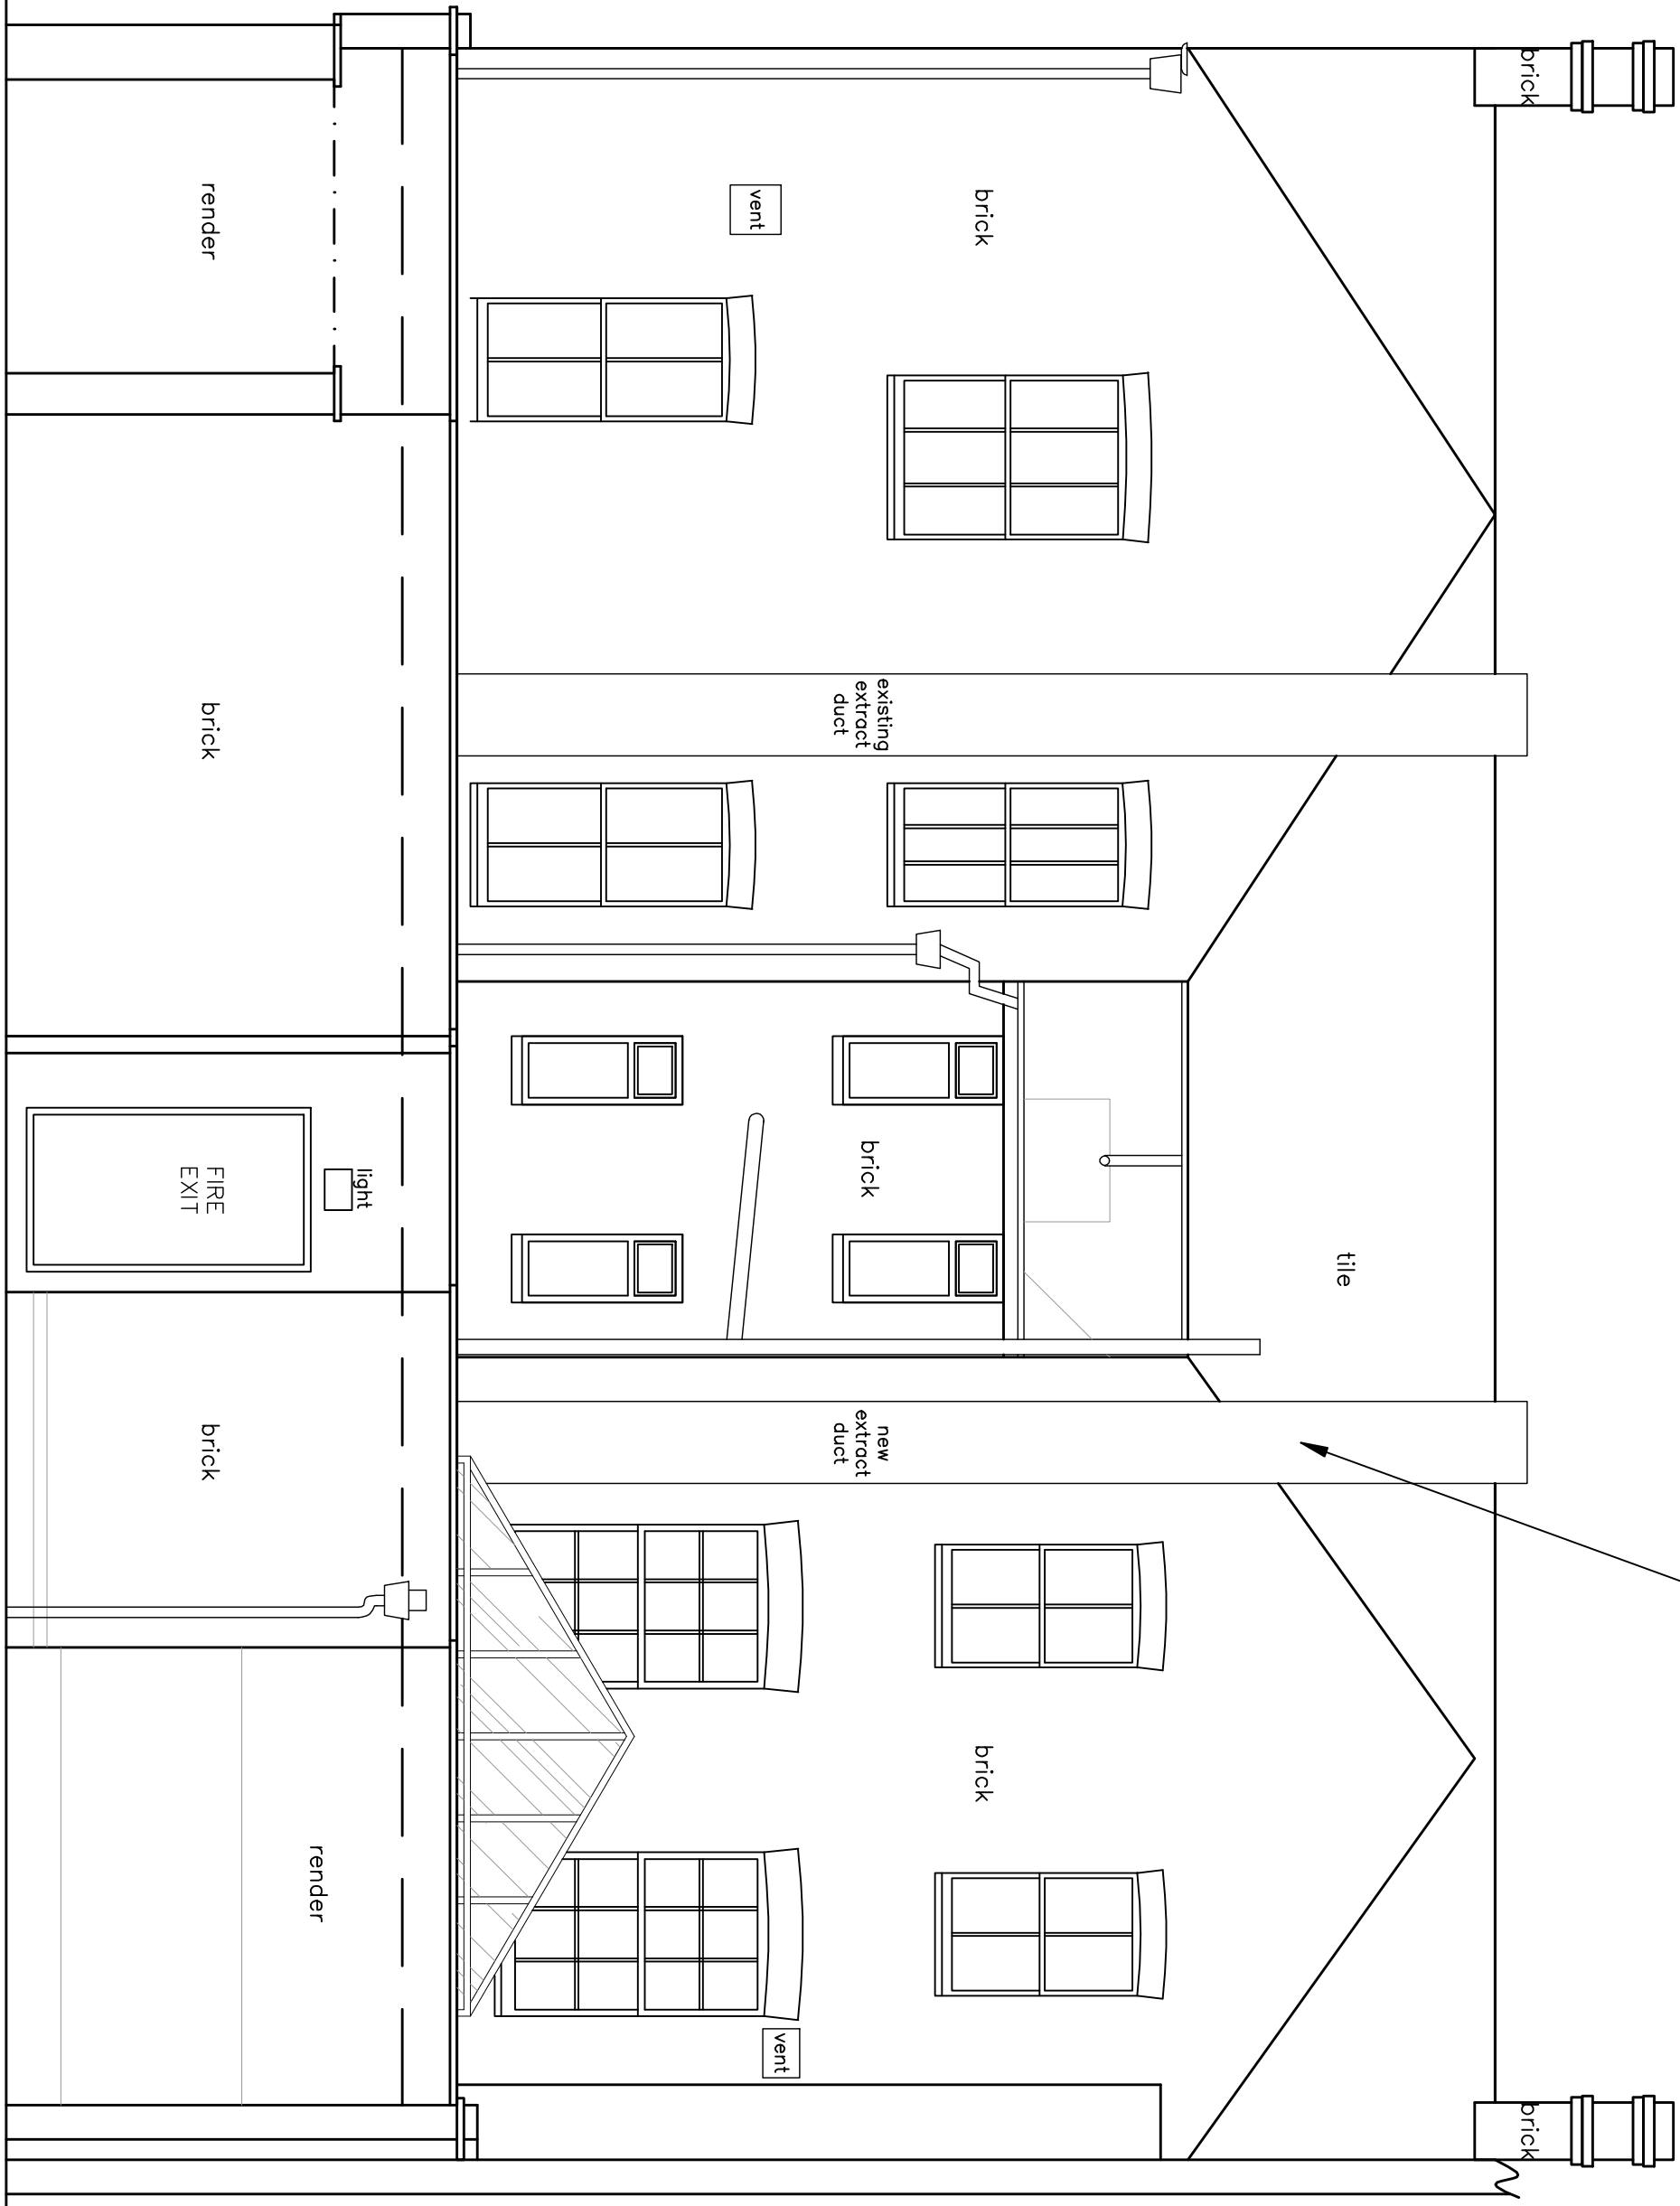

PROPOSED EAST (REAR) ELEVATION

DRAWING STATUS	
PLANNING	✓
INFORMATION	
APPROVALS	
TENDER	
CONSTRUCTION	
LICENSING	
AS BUILT	

No	REVISION	DATE
----	----------	------

CLIENT
WARRANT INVESTMENTS PLC

PROJECT
SUBDIVISION OF THE GROUND FLOOR TO PROVIDE 2NO. SUI GENERIS (TAKEAWAY) UNITS AND ALTERATIONS TO SHOP FRONT

CARRINGTON

DESIGN CONSULTANTS

STEVENS

ONE WELSTONES, WATFORD, HERTFORDSHIRE, WD17 2AE
TELEPHONE: 01923 227707 FAX: 01923 230415

LOCATION
64-65 ST. MARY'S BUTTS
READING, BERKSHIRE RG1 2LG

DRAWING TITLE
PROPOSED ELEVATIONS

SCALE	DATE	PROJECT No	DRAWING No	REVISION	DRAWN BY
1:50@A1 1:100@A3	22/02/21	20920	10P2	A	NJ

THE CONTENTS OF THIS DRAWING ARE THE COPYRIGHT OF WARRANT PROPERTIES LIMITED