




Do not scale drawing. Use figured dimensions only. Subject to site survey and all necessary consents. All dimensions are in millimeters unless otherwise stated. Angles are 90 degrees unless otherwise stated. Dimensions to be checked by user and any discrepancies, errors or omissions to be reported to the Architect before work commences. This drawing is to be read in conjunction with all other relevant materials.

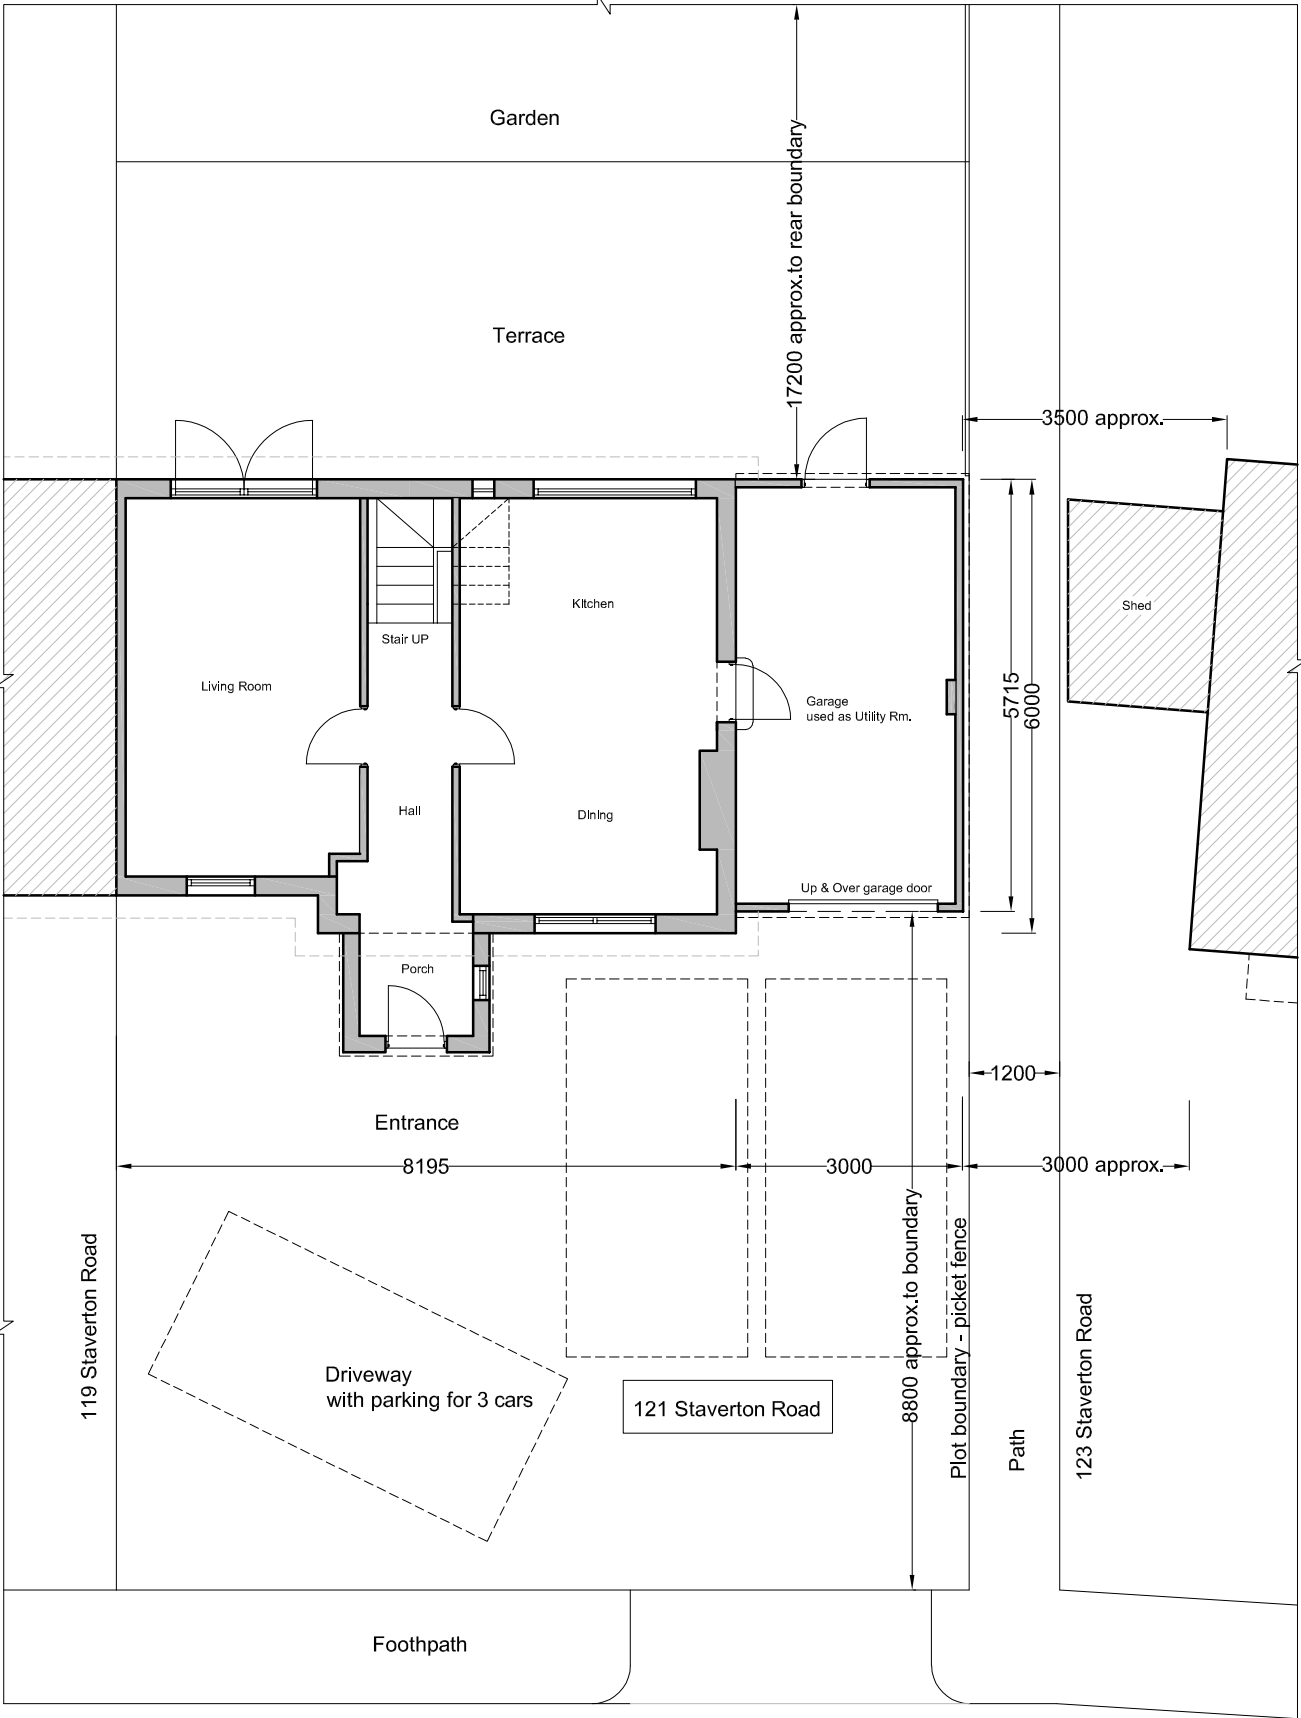

EXISTING GROUND FLOOR PLAN

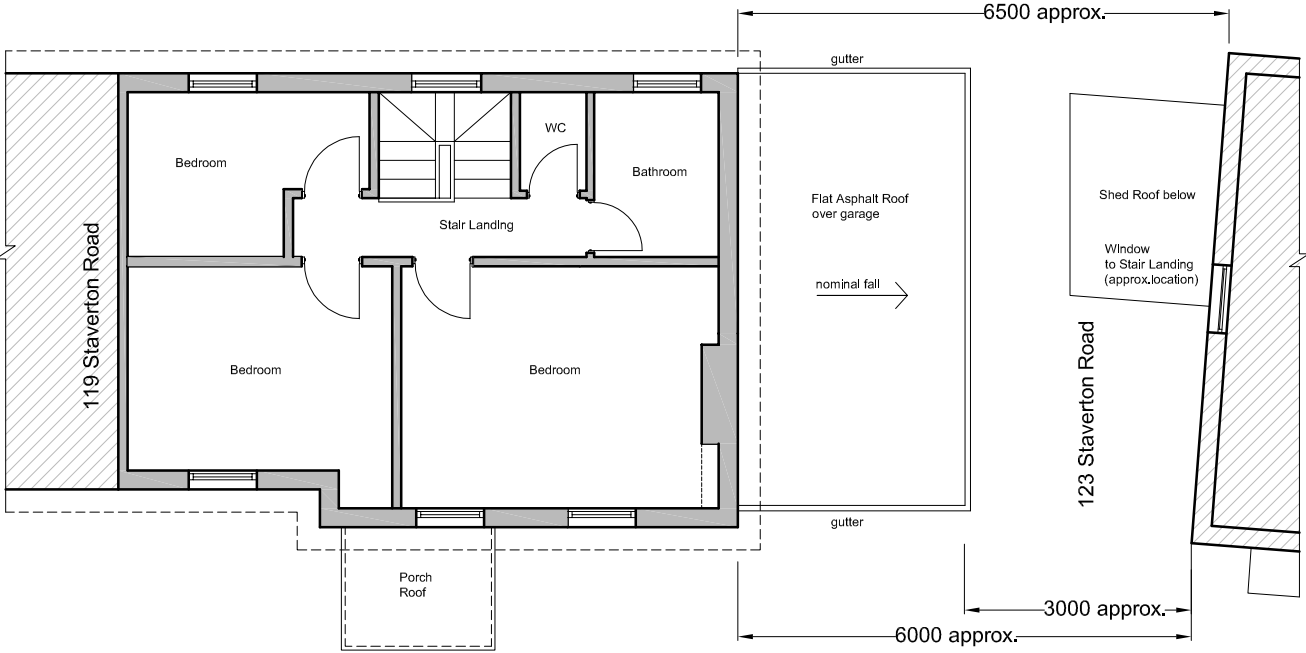

EXISTING FIRST FLOOR PLAN

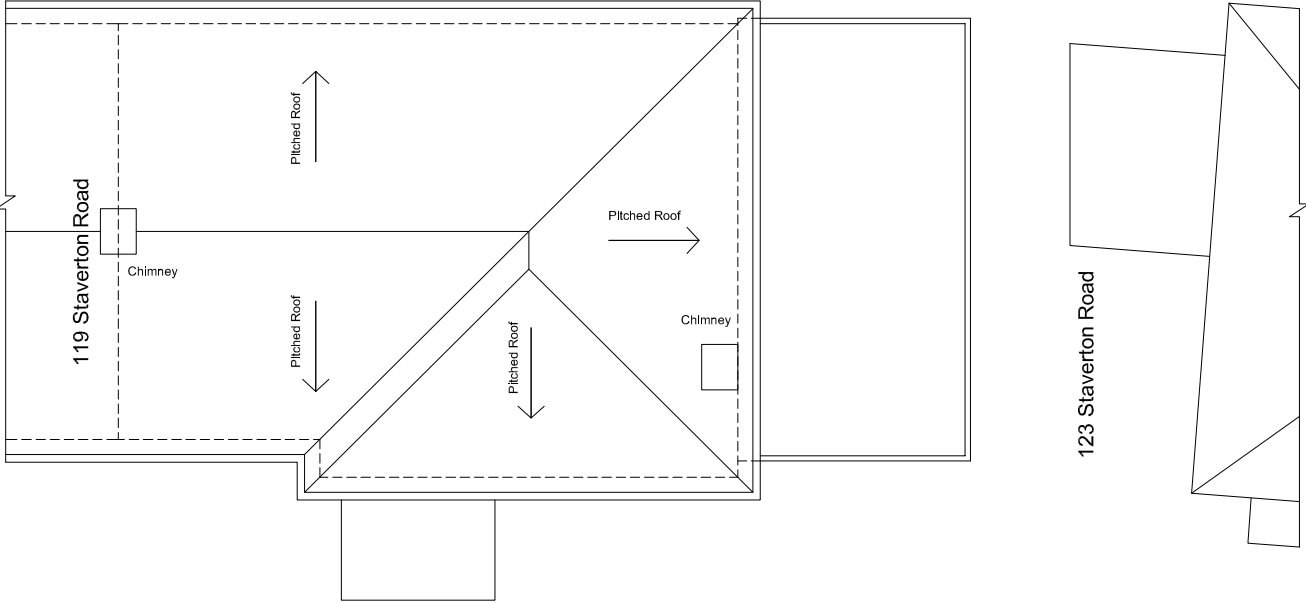

EXISTING ROOF PLAN

PROPERTY ADDRESS 121 STAVERTON ROAD, READING, RG2 7JZ			
APPLICANT WESLEY CLARK			
PROJECT PROPOSED FIRST FLOOR EXTENSION			
DWG.NO. ST-PL-04	REV. -	SCALE 1:100@A3	STATUS PLANNING
DATE 26/10/2020	AUTHOR NH	DRAWING TITLE EXISTING FLOOR PLANS	