


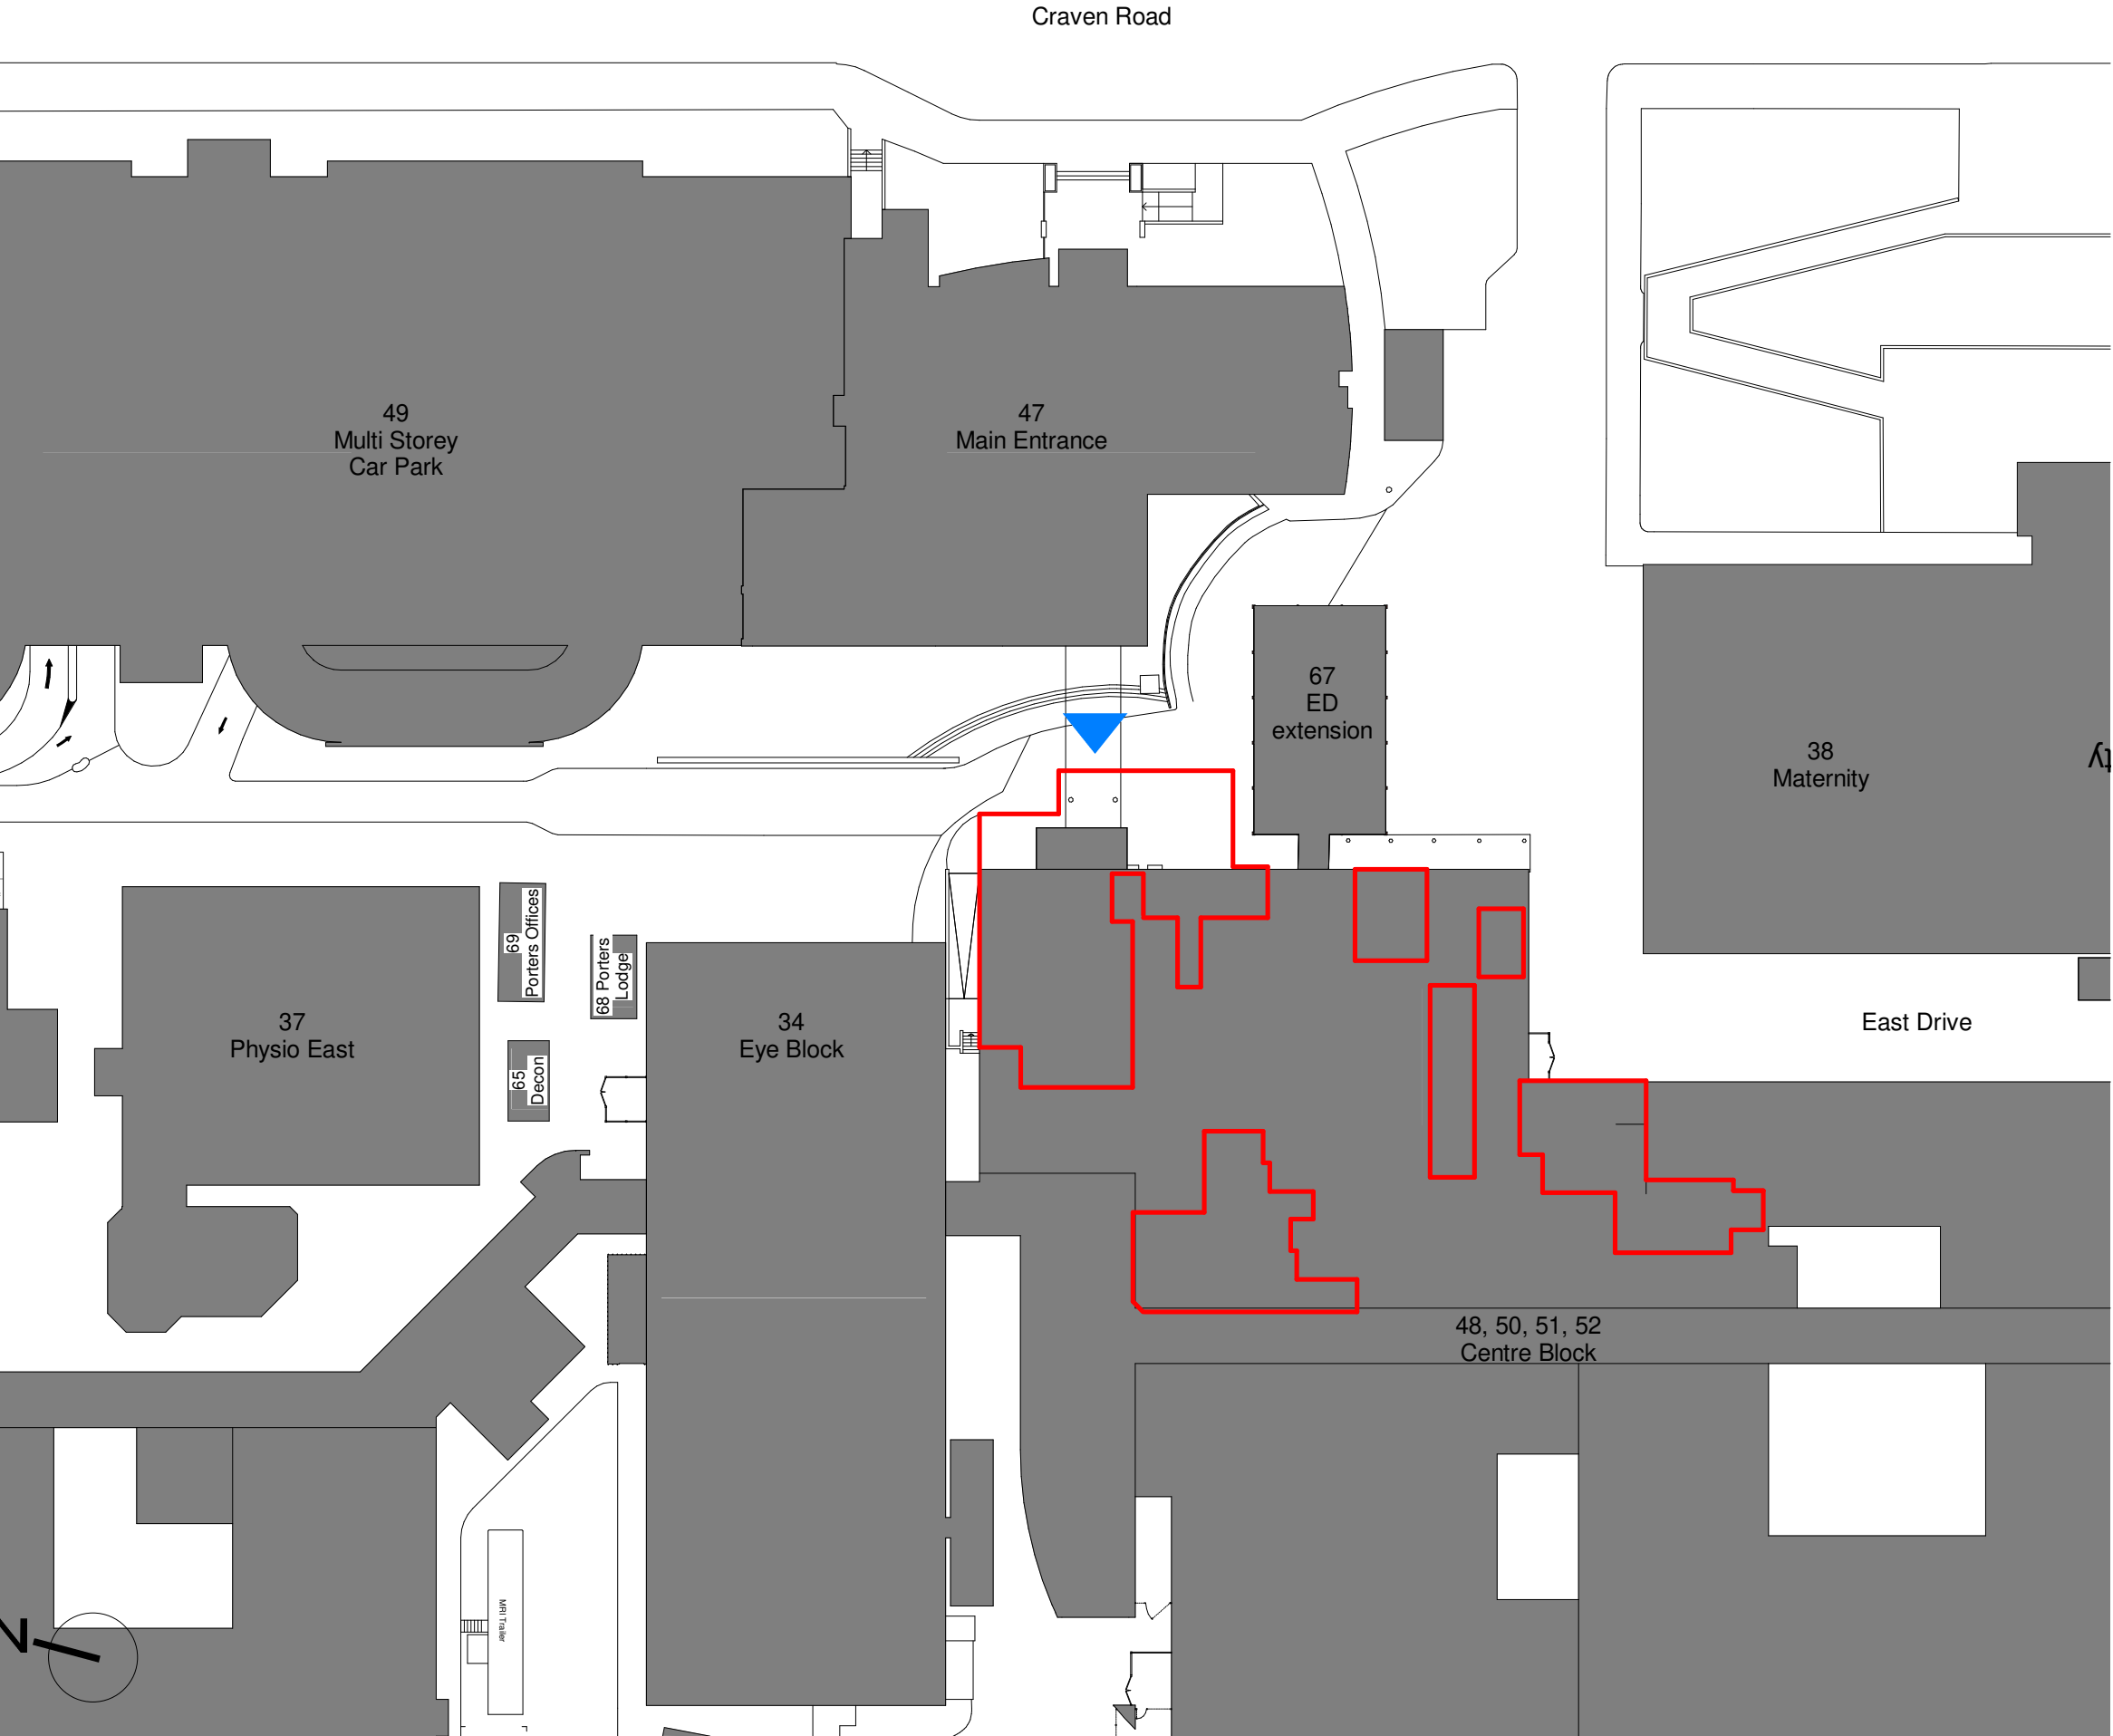

Copyright. All rights reserved
This work is copyright and cannot be produced or copied in any form or by any means (graphic, electronic or mechanical including photocopying) without written permission of the originator. Any license, express or implied, to use this document for any purpose whatsoever is restricted to the terms of the agreement or implied agreement between the originator and the instructing party.


DO NOT SCALE FROM THIS DRAWING. WORK ONLY FROM FIGURED DIMENSIONS.
THIS DRAWING TO BE READ IN CONJUNCTION WITH RELEVANT CONSULTANTS DRAWINGS.

REVISION	DATE	DESCRIPTION	DRAWN	CHK/AP
C1	17.11.20	For Planning	SB	YO/BW


KEY

-  Existing buildings
-  Emergency Department Entrance
-  Current Site Outline

KEYPLAN

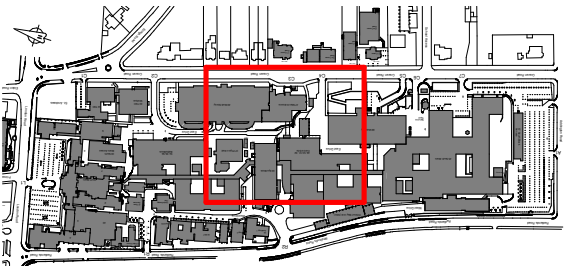

SCALE 1:500

 

4 Northington Street
London, WC1N 2JG
+44 (0)207 490 1904
www.medicalarchitecture.com
London@medicalarchitecture.com

Medical
Architecture

CLIENT
RBH

PROJECT
RBH ED

DRAWING TITLE
Existing Site Plan

PROJECT NUMBER	SCALE @ A3	SUITABILITY	REVISION DATE
952	500	S4	17.11.20

DRAWING NUMBER	REVISION
RBH-952-MAA-04-00-DR-A-152	C1