





Fig1.0.




Fig1.2.

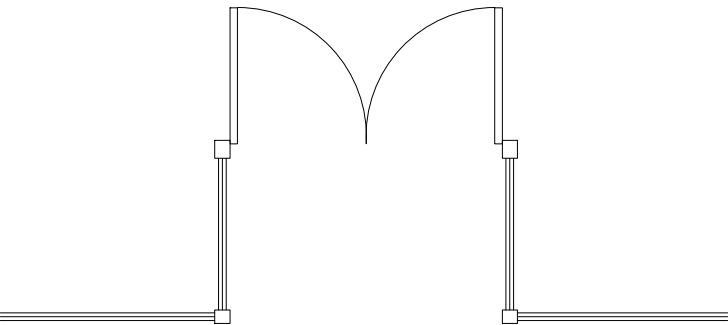

Proposed Floor Plan @1:50

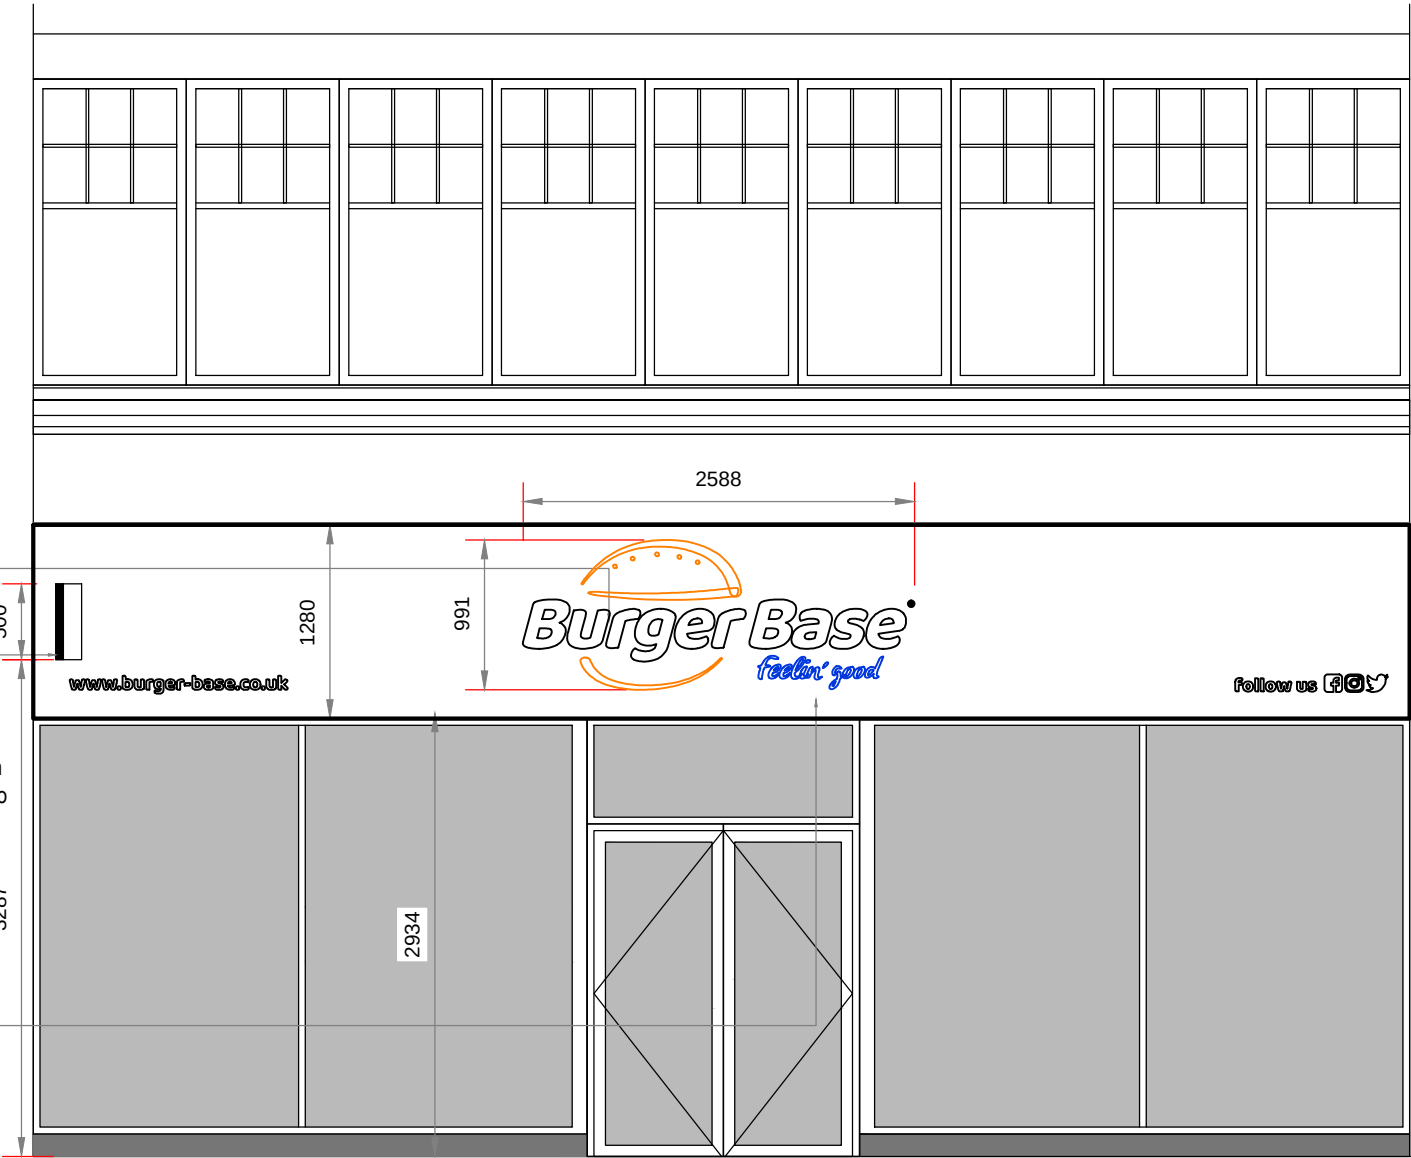

Proposed Front Elevation @1:50

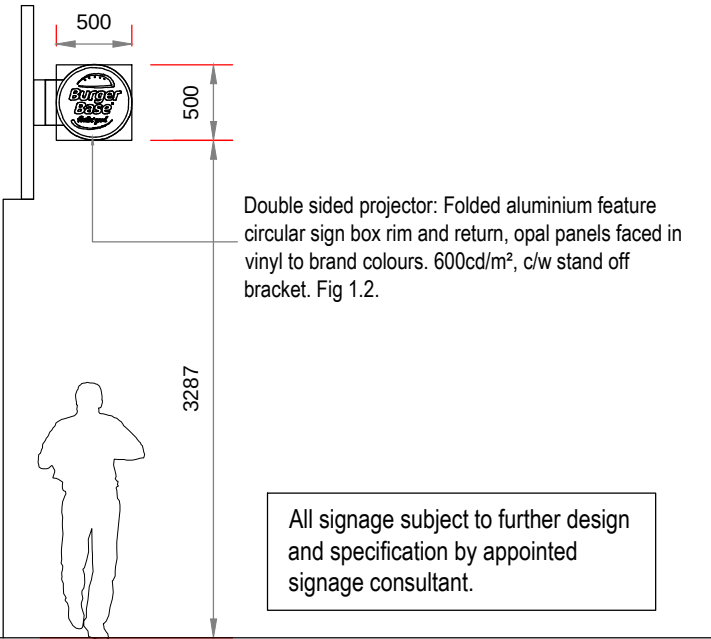

Proposed Side Section @1:50

DISCLAIMER:

Any plans, drawings, and/or prototypes, descriptions, illustrations, dimensions or particulars are approximate only and are only issued for the sole purpose of giving an approximate idea of the Goods and/or Services described in them. They must not be taken as binding in detail and H A Y Innovations Limited will not be liable for any error or omission.

These plans, drawings or specification are not drawn to scale. Please do not scale from this drawing. Figured dimensions should be taken in preference to scaled dimensions, and any discrepancies must be referred to H A Y Innovations Limited. Contractors, sub-contractors and suppliers must verify all dimensions on site before commencement of works. If in doubt ask!

COPYRIGHT NOTICE

Copyright © H A Y Innovations Limited 2009

The reproduction or transmission of all or part of this work whether by photocopying or storing in any medium by electronic means or otherwise, without the written permission of H A Y Innovations Limited is strictly prohibited.

REVISIONS:

HAY Interiors
1 KINGSLEY STREET
LEICESTER
LE2 6DY
tel. +44 (0) 116 2700 002
fax. +44 (0) 116 2700 003
e-mail. info@hayonline.co.uk www.hayonline.com

CLIENT:
Burger Base

PROJECT:
10-12 Oxford Road
Reading
RG1 7LA

DRAWING TITLE:
Proposed Front Elevation

DATE:	26.04.21
DRAWN:	HM
CHECKED:	P
SCALE:	1:50@A3
STATUS:	PLANNING
PROJ NO:	
DWG NO:	21-100
REV:	B