




EXISTING REAR ELEVATION

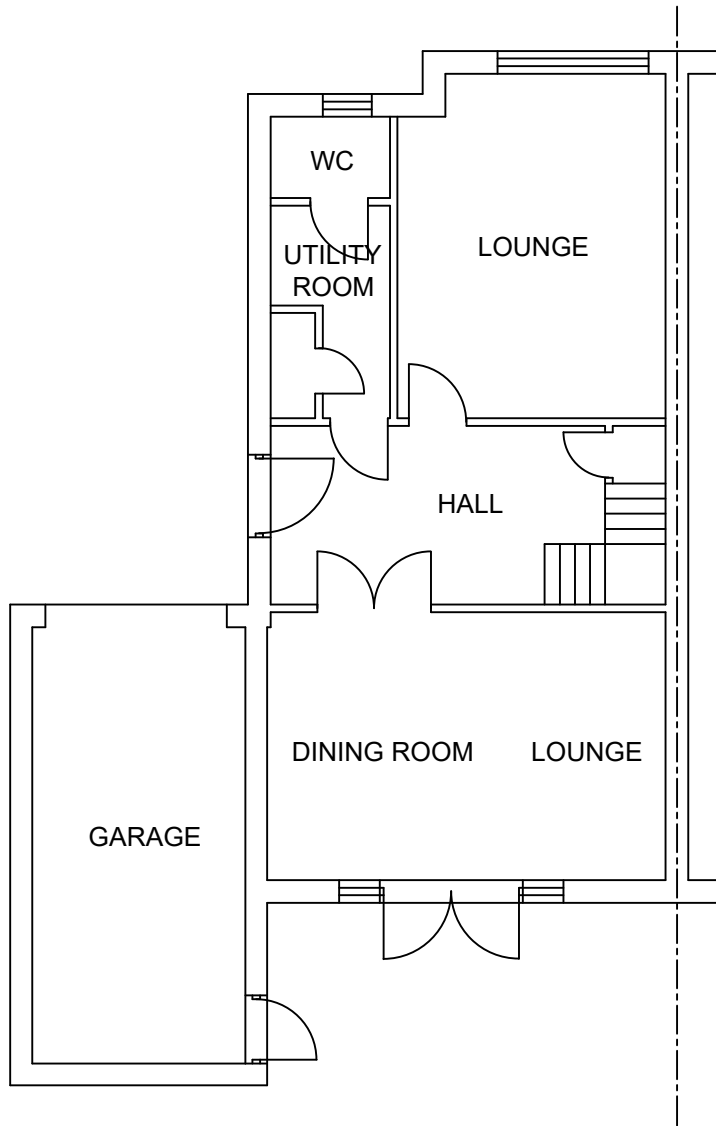

Rev.	Date	Description	Initials



Drawing title: Existing Plan and Rear Elevation		
CONTRACT No. : 90005404		Page 1 of 4
Proposed: Solid panel Roof Extension at: 56 CHAMPLAIN STREET READING RG2 6AF		
Drawers initials: SF	Scale : 1:100	Date: 03/08/20

Notes:
Knockthrough by Anglian.
These drawings are the property of Anglian Home Improvements and must not be used, distributed, loaned or copied without the express permission of Anglian Home Improvements.
All dimensions are in millimetres (mm) unless noted otherwise.
Do not use for base laying purposes
Produced on A3 paper

