



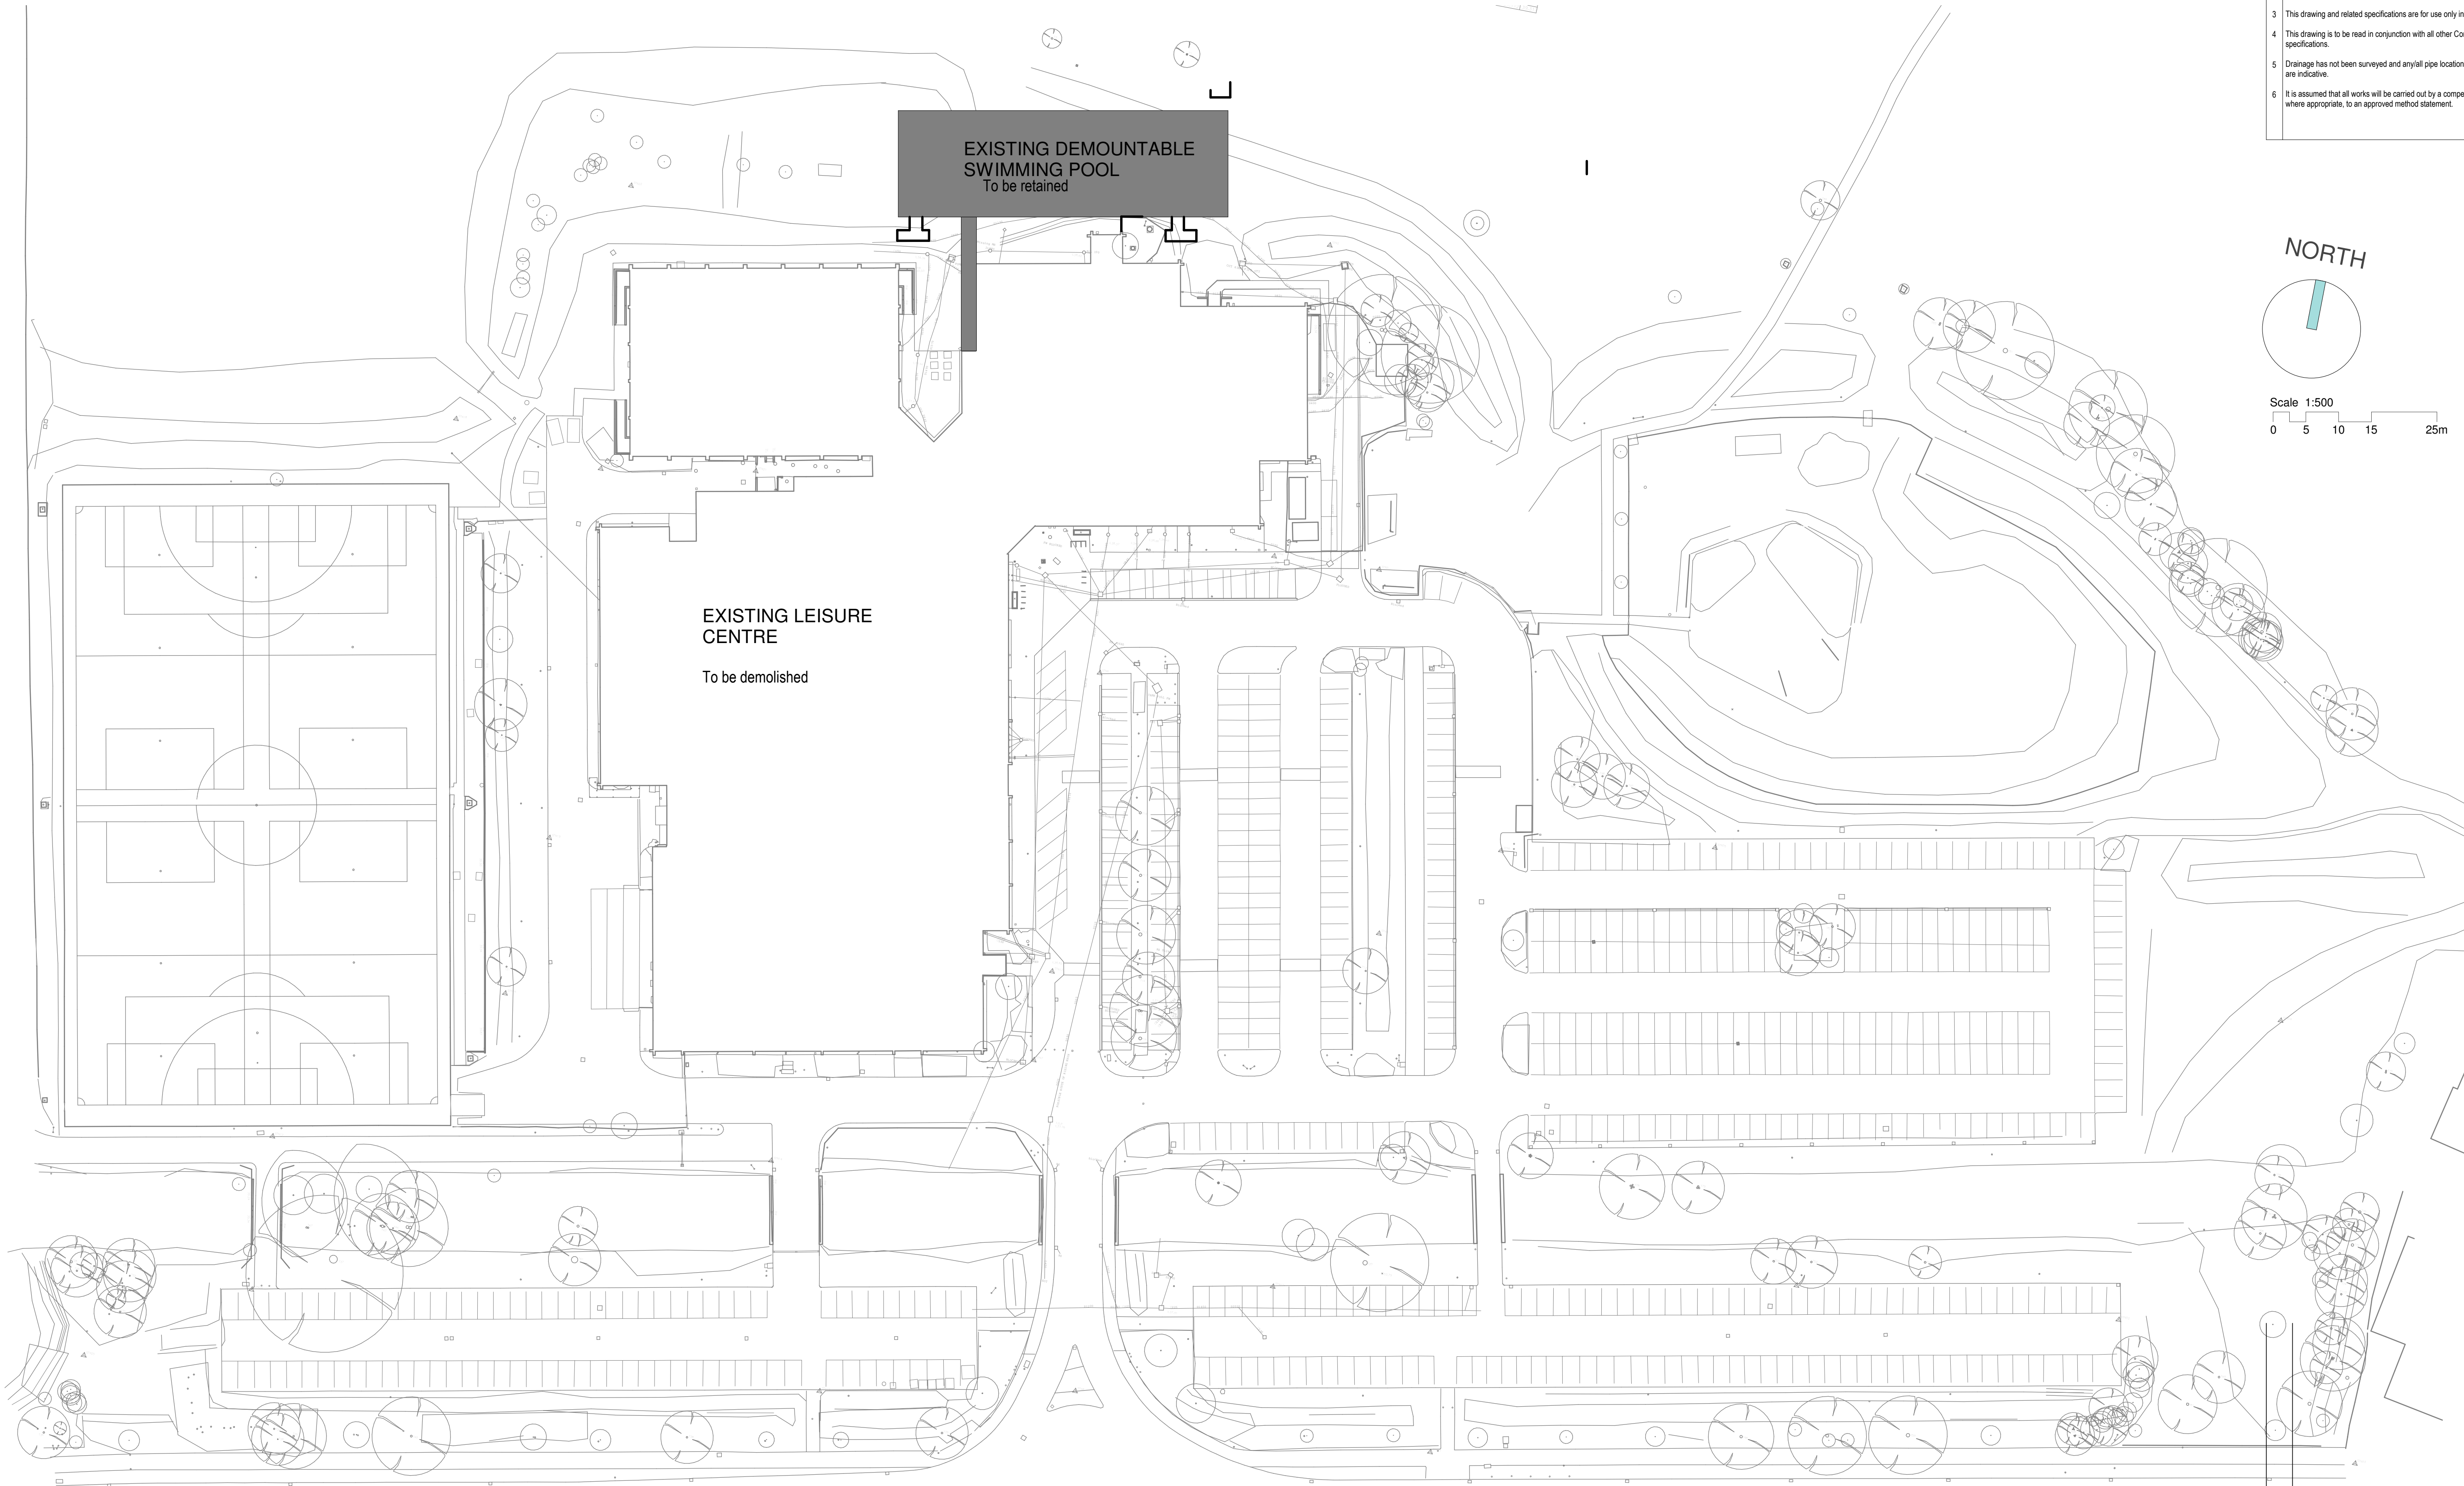

Existing Site Plan
1 : 500

- | No. | Note |
|-----|---|
| 1 | All dimensions to be verified on site by GENERAL CONTRACTOR prior to any work, setting out or shop drawings being prepared. |
| 2 | © copyright SAUNDERS BOSTON LIMITED. All rights reserved.
This drawing remains the property of SAUNDERS BOSTON LIMITED at all times and may not be reproduced or copied in whole or in part without their prior written consent. |
| 3 | This drawing and related specifications are for use only in the stated location. |
| 4 | This drawing is to be read in conjunction with all other Consultants drawings and specifications. |
| 5 | Drainage has not been surveyed and any/all pipe locations and below ground drainage runs are indicative. |
| 6 | It is assumed that all works will be carried out by a competent contractor who will be working, where appropriate, to an approved method statement. |

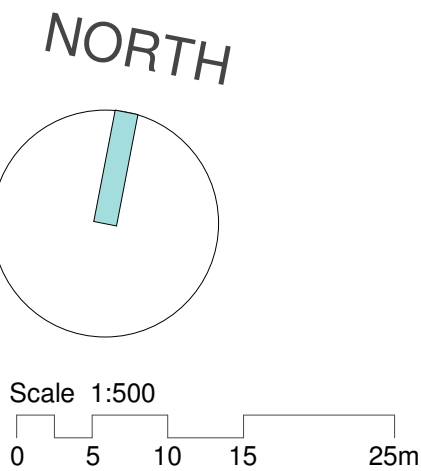

C	Issued for Planning	02/12/20	CW	TZ
B	Drawing updated	12.03.20	CW	ES
A	Fencing and gate added to service yard	17.02.20	MD	SBA
No.	Revision	Date	Chk.	Auth.

Client
GLL

Job
Reading DBOM Rivermead Leisure Centre

Drawing
Existing Site Plan



**Saunders
Boston
Architects**

Eastern Gate House, 119 Newmarket Road,
Cambridge CB5 8HA
T:01223 367133
office@saundersboston.co.uk

The Generator, The Gallery, King's Wharf
The Quay, Exeter EX2 4AN
T:01392 349627
www.saundersboston.co.uk

PLANNING				Scale 1 : 500 @A1		Revision C	
SBA Project Code 1790	Drawn TZ	Date 04/01/19	Checked CW	project 1790-SBA-RM-XX	originator TZ	zone level	type role number -A-5002