



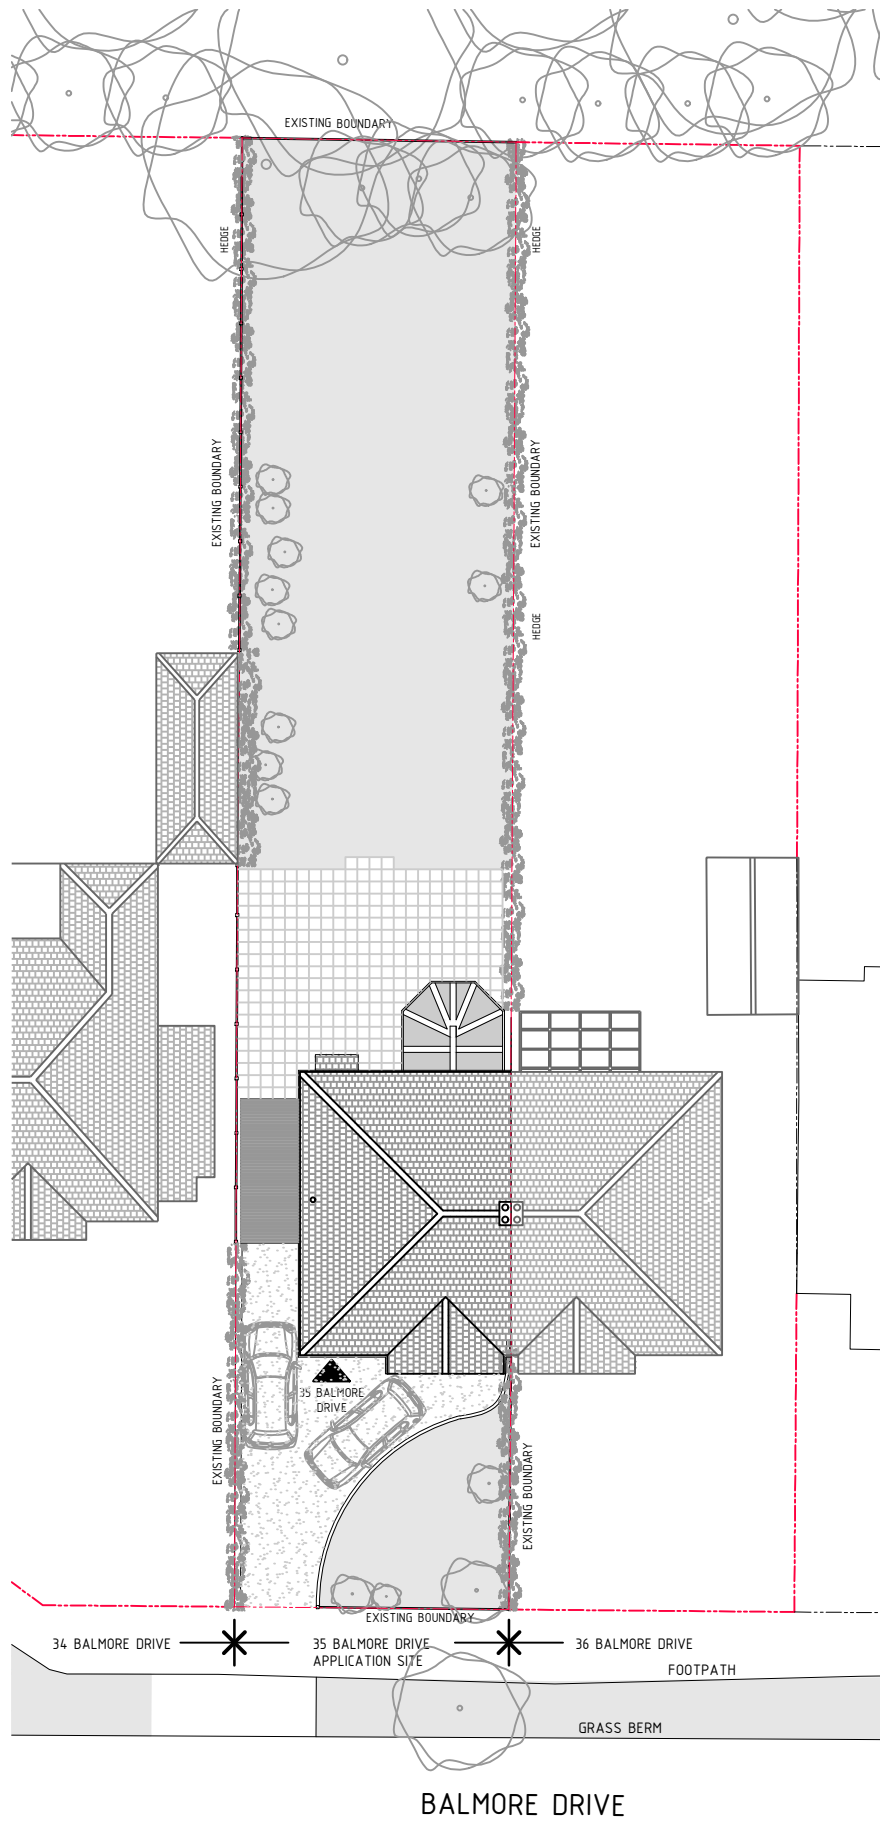

03
A001

EXISTING SITE/ROOF PLAN
1:250 @ A3

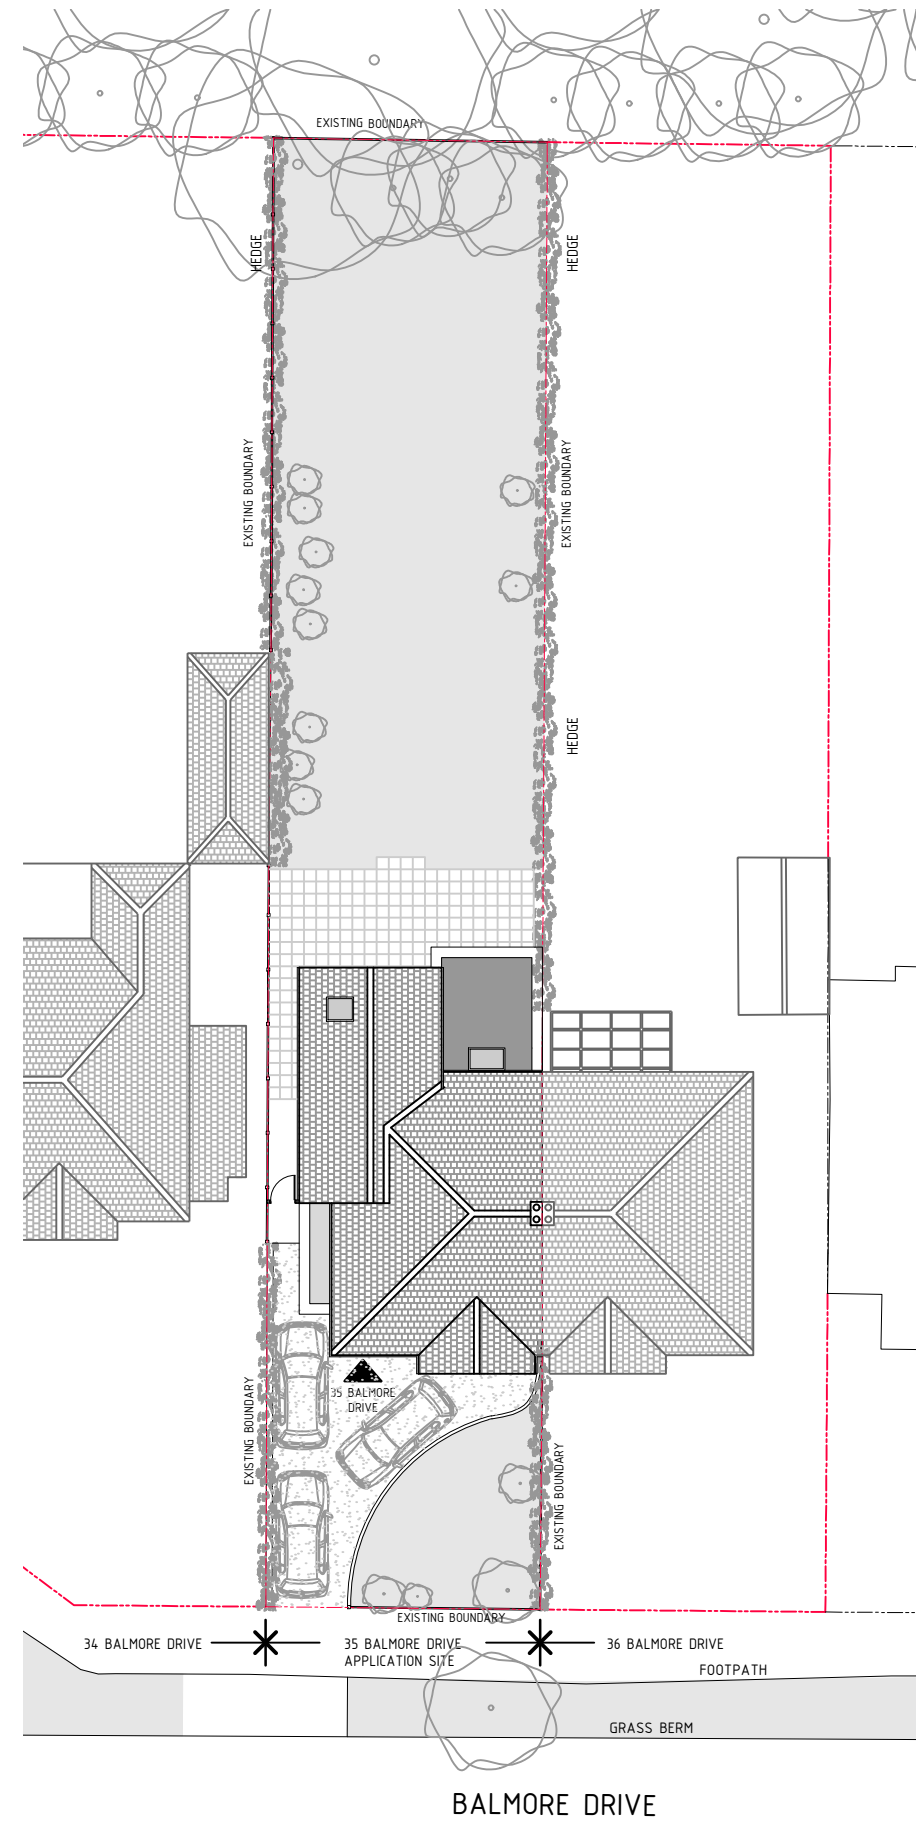

04
A001

PROPOSED SITE/ROOF PLAN
1:250 @ A3

PLANNING APP ONLY
NOT FOR CONSTRUCTION



DESIGN	
DRAWN	CS
CHECKED	GC
CAD REF	
DATE	DECEMBER 2020

JOB TITLE
SARAH & JAMES WERTS
35 BALMORE DRIVE
CAVERSHAM, READING
RG4 8NL
SHEET TITLE

EXISTING AND PROPOSED
SITE AND ROOF PLANS

SCALE	ORIGINAL A3	JOB No.
A1 =	A3 = AS SHOWN	1702
SHEET No.	REV.	
A001	-	

CONTRACTORS MUST VERIFY ALL DIMENSIONS ON SITE BEFORE COMMENCING WORK
COPYRIGHT ON THIS DRAWING IS RESERVED 2020