



Drive way

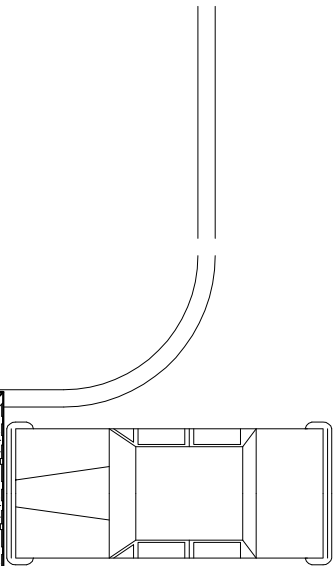


Main Entrance

Front Garden

Side Alleyway

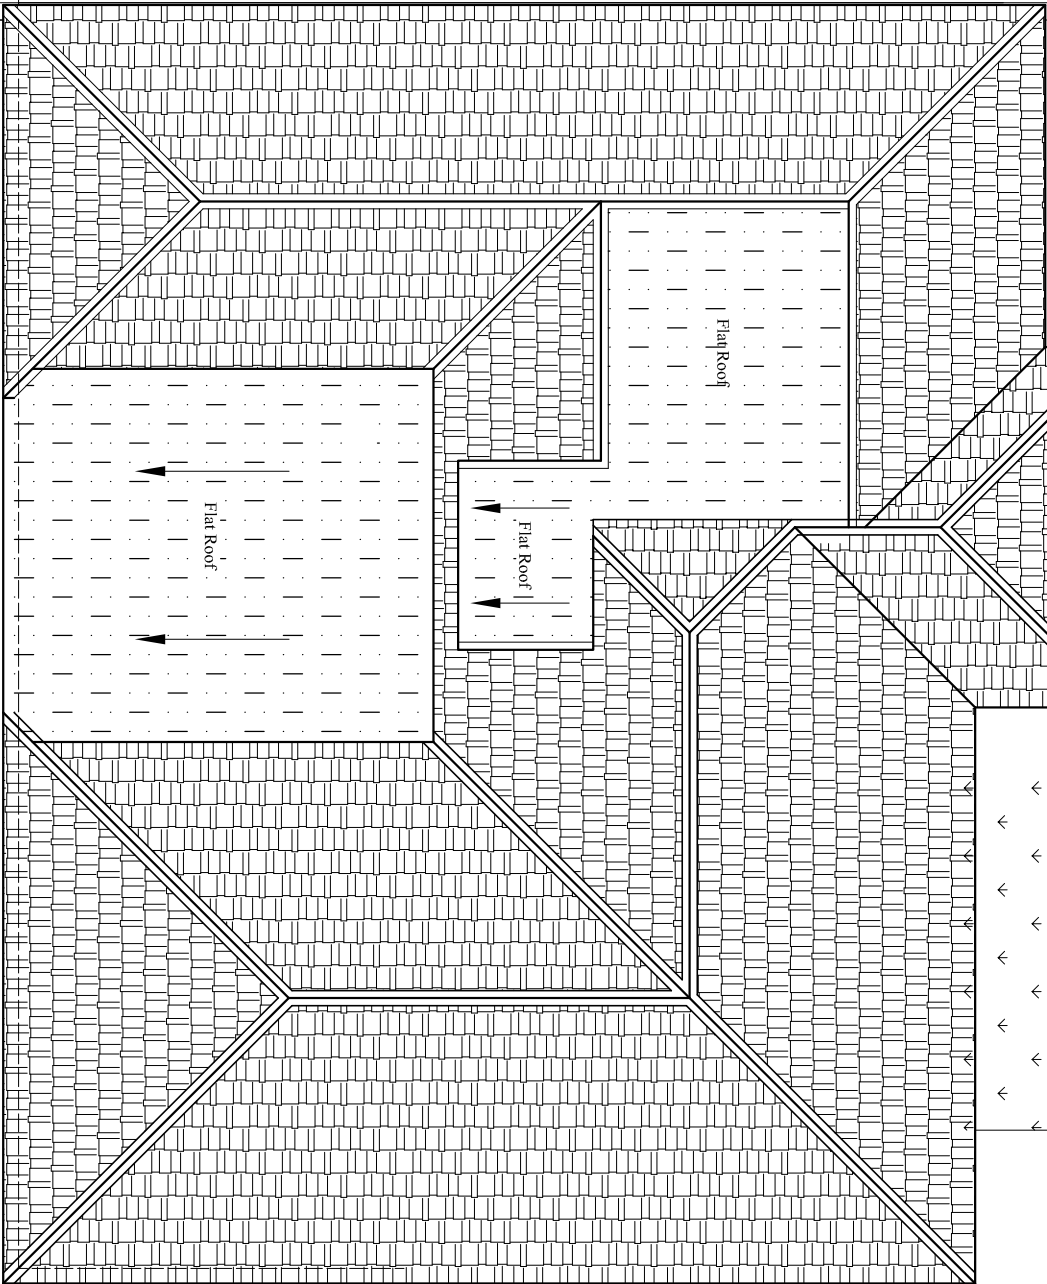

Patio

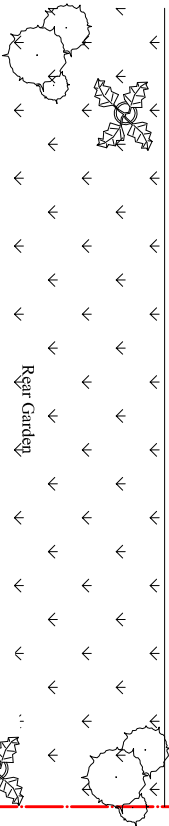

Rear Garden

Existing Roof Plan

Scale:1:100



BLUE ARCHITECTURE LIMITED
Consulting Architects, Engineers and Interiors.
102 Dorchester Way, Hayes, Middlesx,
UB4 0HY, London.

Contact:
Email: rabindhraa@hotmail.co.uk, Cell: 044 + 078 3293 8374
Web site: www.bluearchdesign.co.uk

Notes:
© 2019 Blue Architecture Limited.
All rights reserved.
All drawings are for the purpose of gaining
Planning Permission approval only.
All written dimensions to be taken in
preferences to scaled dimensions.

--	--	--	--

Rev.	Description	By	Ckd	Date

Client:
Mrs. Winnie Wang.

Project:
Proposed Roof Terrace at the middle of existing building for Habitable use.

Location:
The Barons, Prist Hill, Caversham,
Reading, RG4 7RY.

Status:
PLANNING

Title:
Existing Roof plan.

Drawn by:	Str. Ert.	Checked by:
L.p	---	R.k
Project no:	Sheet Size	Sheet no.
BAL-1445	A3	
Date:	Scale:	
17/12/2020	1:100	