


Notes:

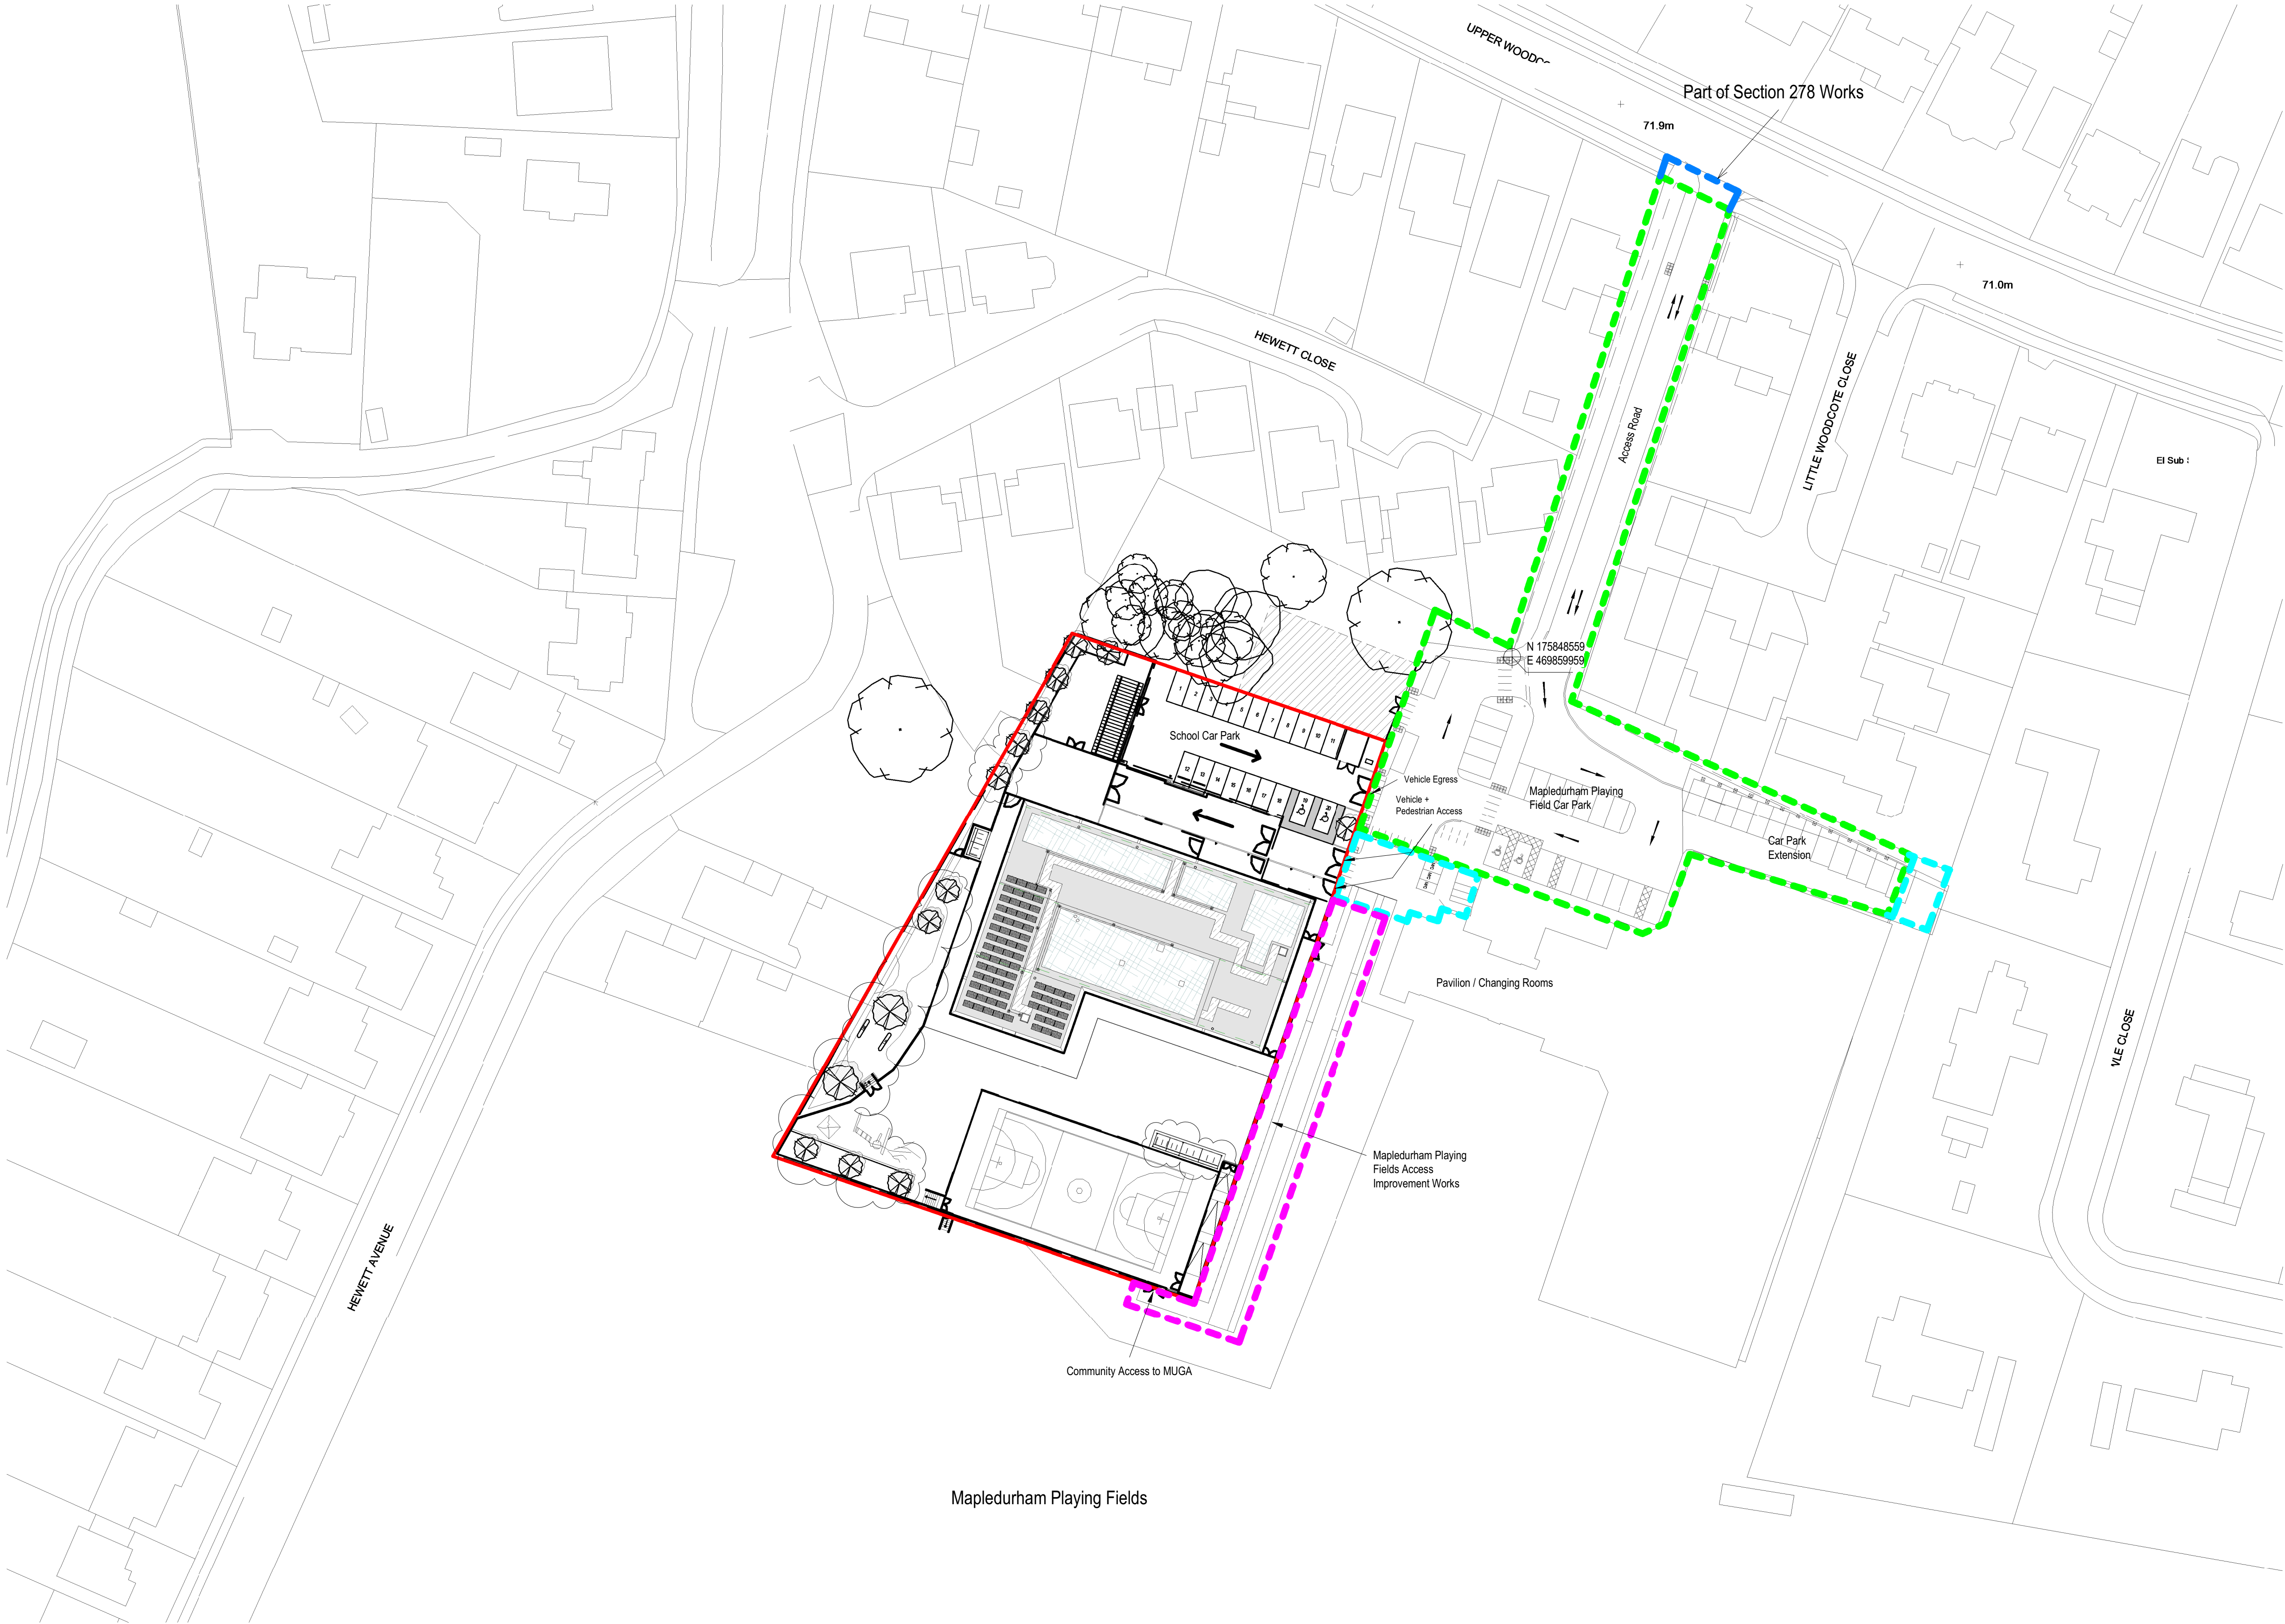


Key

- School Site
- Section 106 Works
- Section 278 Works
- Mapledurham Playing Fields Access Improvement Works
- Car Park Improvement Works

Amendments

13	Stage 5 issue, general amendments	04/02/2020	JE
12	Section 106 update, current landscape GA showing	17/07/2019	JE
11	Section 106 update	08/07/2019	JE
10	Issued for Construction	21/06/2019	JE
9	Revisions as clouded	13/06/2019	JE
8	Trees removed, see rev clouds	07/05/2019	JE
7	Car park updates in accordance with RBC comments, see rev clouds	30/04/2019	PS
6	Car park updates in accordance with RBC comments	12/04/2019	PS
5	Section 106 Update	15/03/2019	PS

No.	Description	Date	Issued by
Use figured dimensions only. All levels and dimensions to be checked on site. This drawing is to be read in conjunction with all other relevant drawings and specifications. © Novium Limited. All rights reserved			

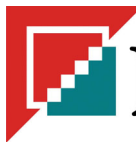

Corn Exchange
Baffins Lane
Chichester
PO19 1BF

T 01243 558750

info@novium.com
www.novium.com

Project Name:
The Heights Primary School

Dwg Reference:
Site Plan

Drawn: JE Checked: PS
Scale: 1 : 500 @ A1 Project Issue Date: November 2018

Project:	Originator:	Volume:	Level:	Type:	Role:	Number:
FS0280	NOV	V1	ZZ	DR	A	01000

Status:	Suitability Description:	Orig Paper Size:
S3	Suitable for Review and Comment	A1
Revision:	Revision Description:	Novium Job No:
C-13	Stage 5	Z0279