

project

4 Culver Road
Reading, Berkshire

for

Mr A Ghatahora

title

1:100 Plans as Existing

drawing no:

1302 / 1

M D Howlett


architectural consultant

76 Kidmore Road, Caversham, Reading
Berkshire RG4 7NA; tel/fax: (0118) 947 7117
Email: pmaarc@globalnet.co.uk


Date November 2020

0 1 2 metres (1:100 on A1)



GROUND FLOOR

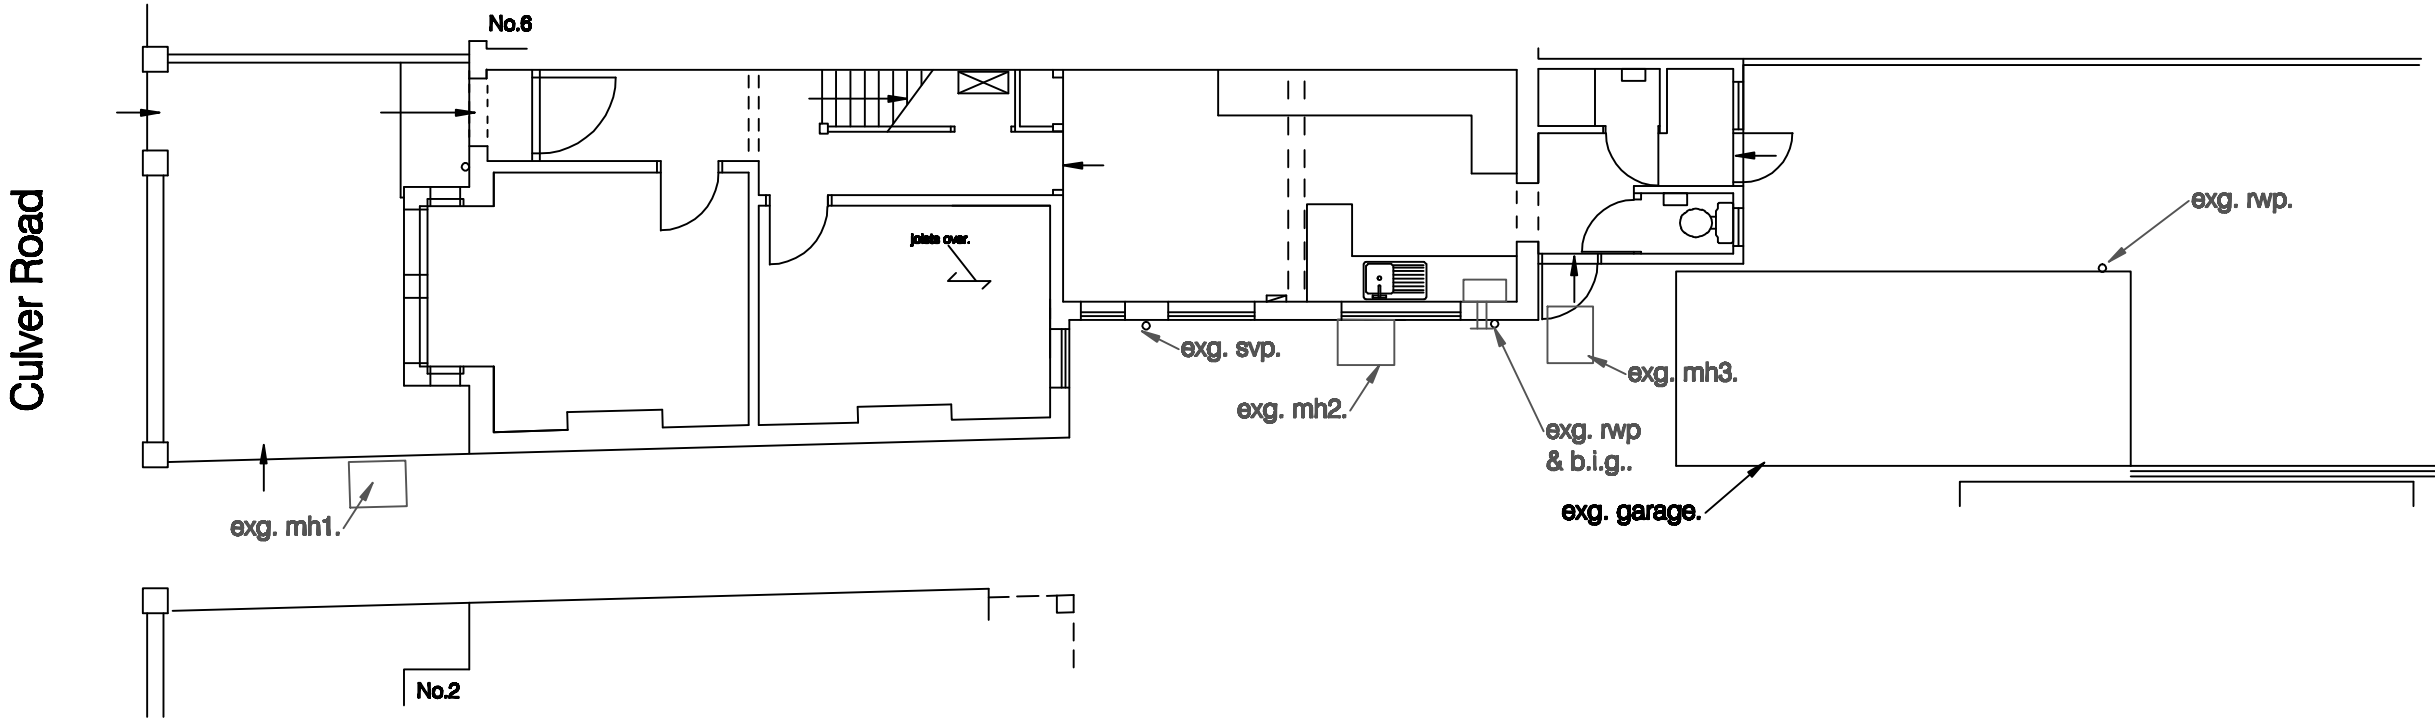

FIRST FLOOR

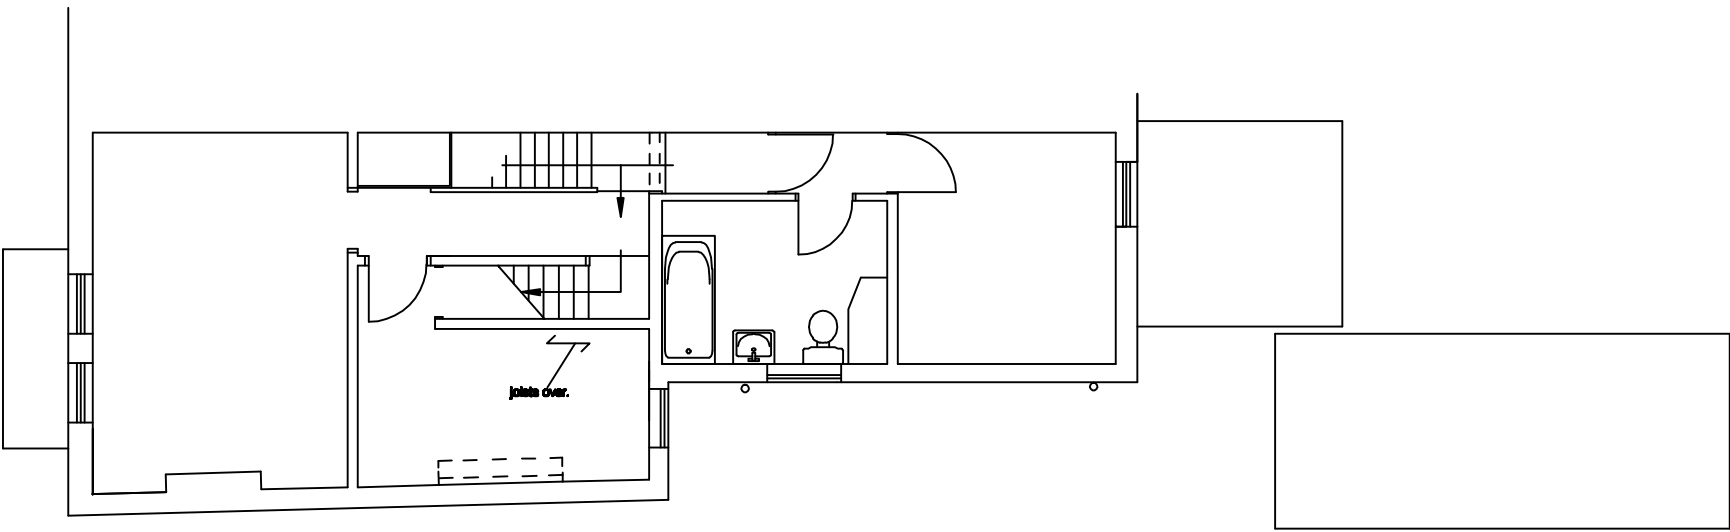


SECOND FLOOR

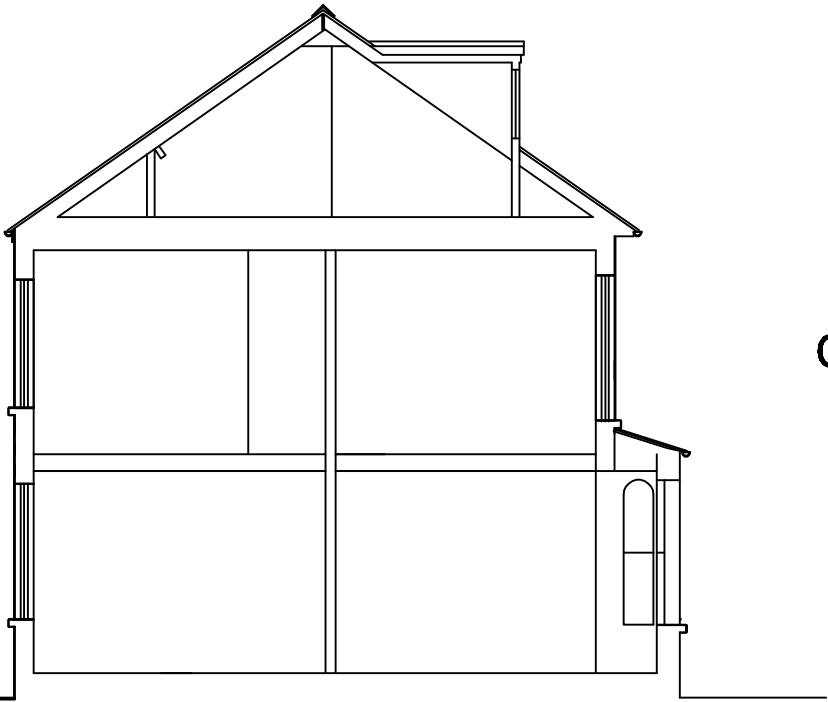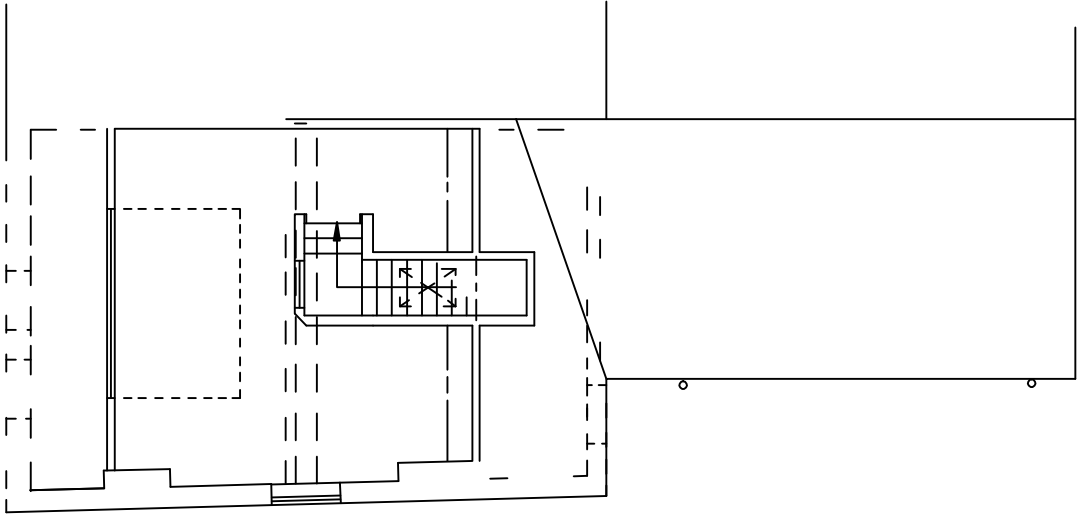

SECTION

Culver Road →

← Culver Road

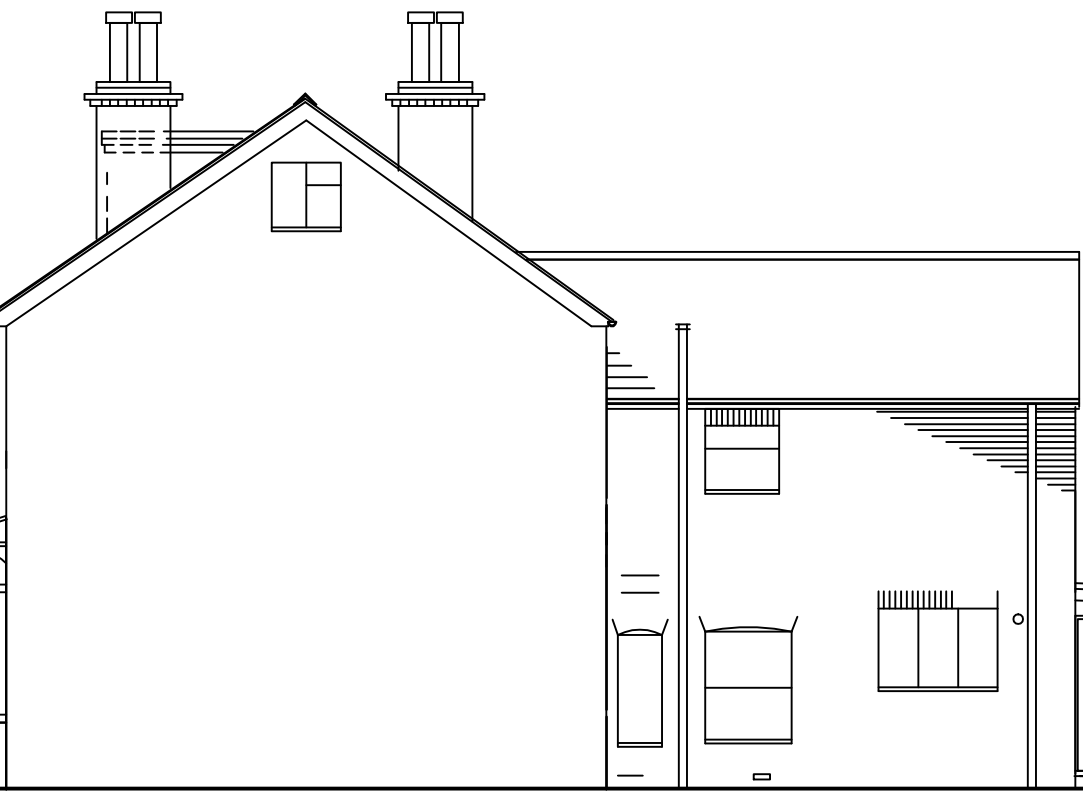

SIDE ELEVATION



REAR ELEVATION

existing garage (dotted)