



**Householder application Drawings for the proposed
garage conversion to create habitable accommodation
and Construction of New Front Porch**

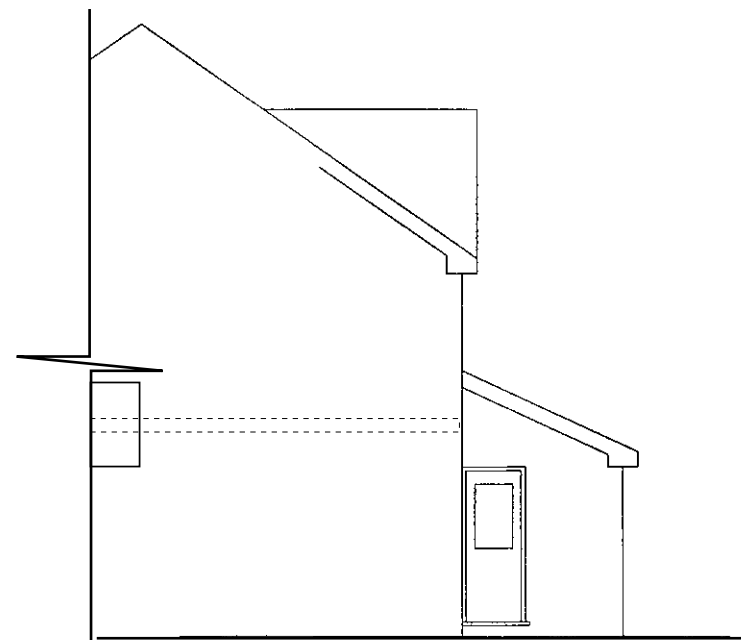


Existing Side Elevation
A3-Scale 1:100




Existing Front Elevation Photo

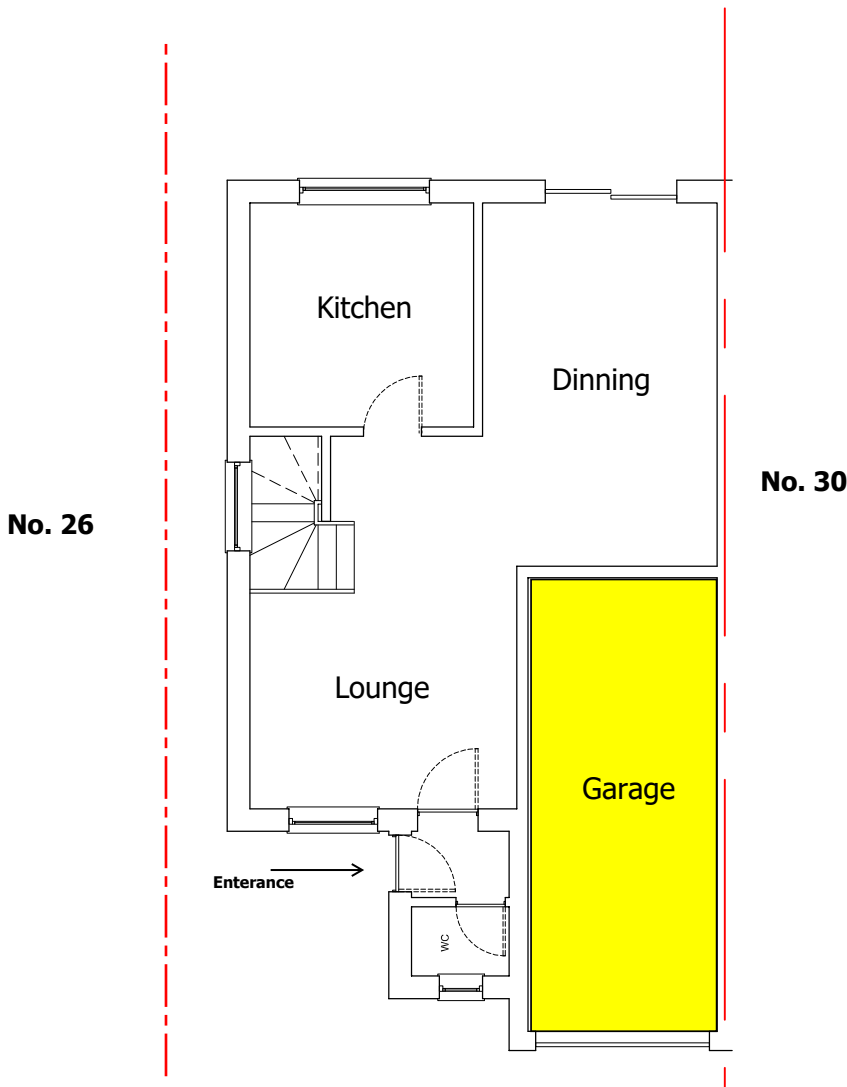

Existing GROUND FLOOR PLAN
A3-Scale 1:100

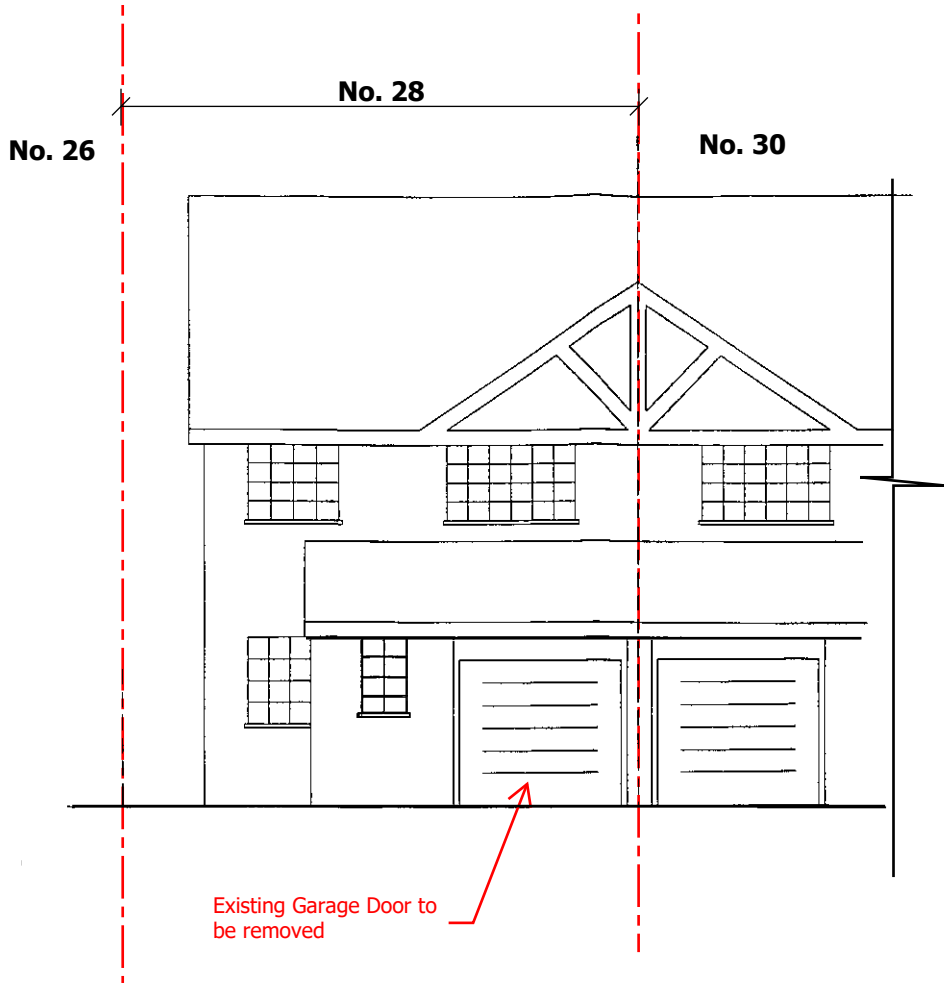

Existing Front Elevation
A3-Scale 1:100

 

Scale 1:100

- General Notes:**
1. Do not scale from this drawing.
 2. This drawing is to be read in conjunction with all relevant Engineers and Architects drawings and specifications.
 3. Report any discrepancies between this drawing and on site to the Engineer.

28 Rufus Isaacs Road, Caversham, RG4 6DD
Project Ref: 0270
Date:20/05/2021
By: ZA
Drawing No. QS-03 Rev A

