


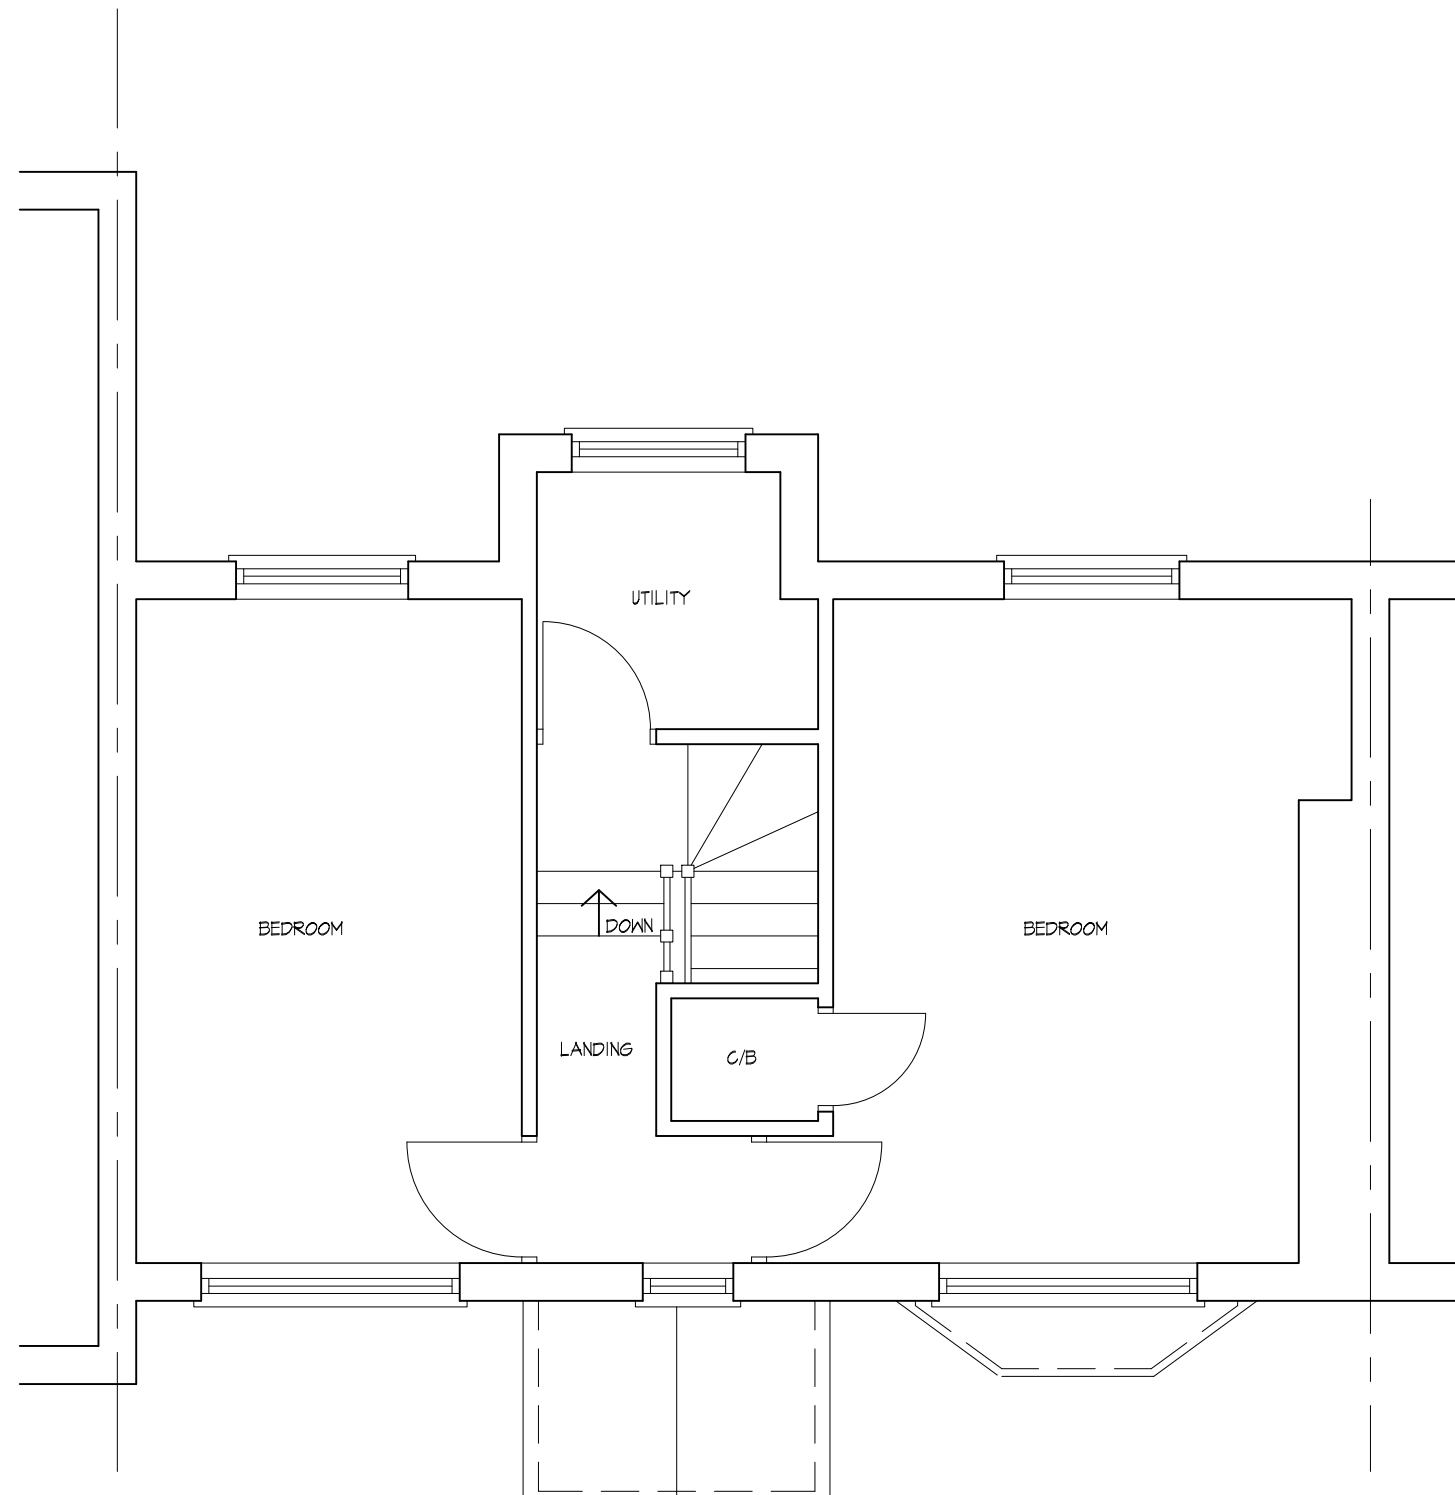

SCALE 1:50

EXISTING FIRST FLOOR PLAN

PROJECT:
4 TOFREK TERRACE
READING
R630 2JS

DRAWING TITLE
EXISTING
FIRST FLOOR PLAN



CREATIVE DESIGN &
STRUCTURE

NEWTOWN HOUSE NEWTOWN ROAD
HENLEY-ON-THAMES RG9 1HG
Tel 01491 411922

DRAWN: ED
SCALE: 1:50@A3
DATE: DEC 2019

DRAWING NO.
41619-02

REV.