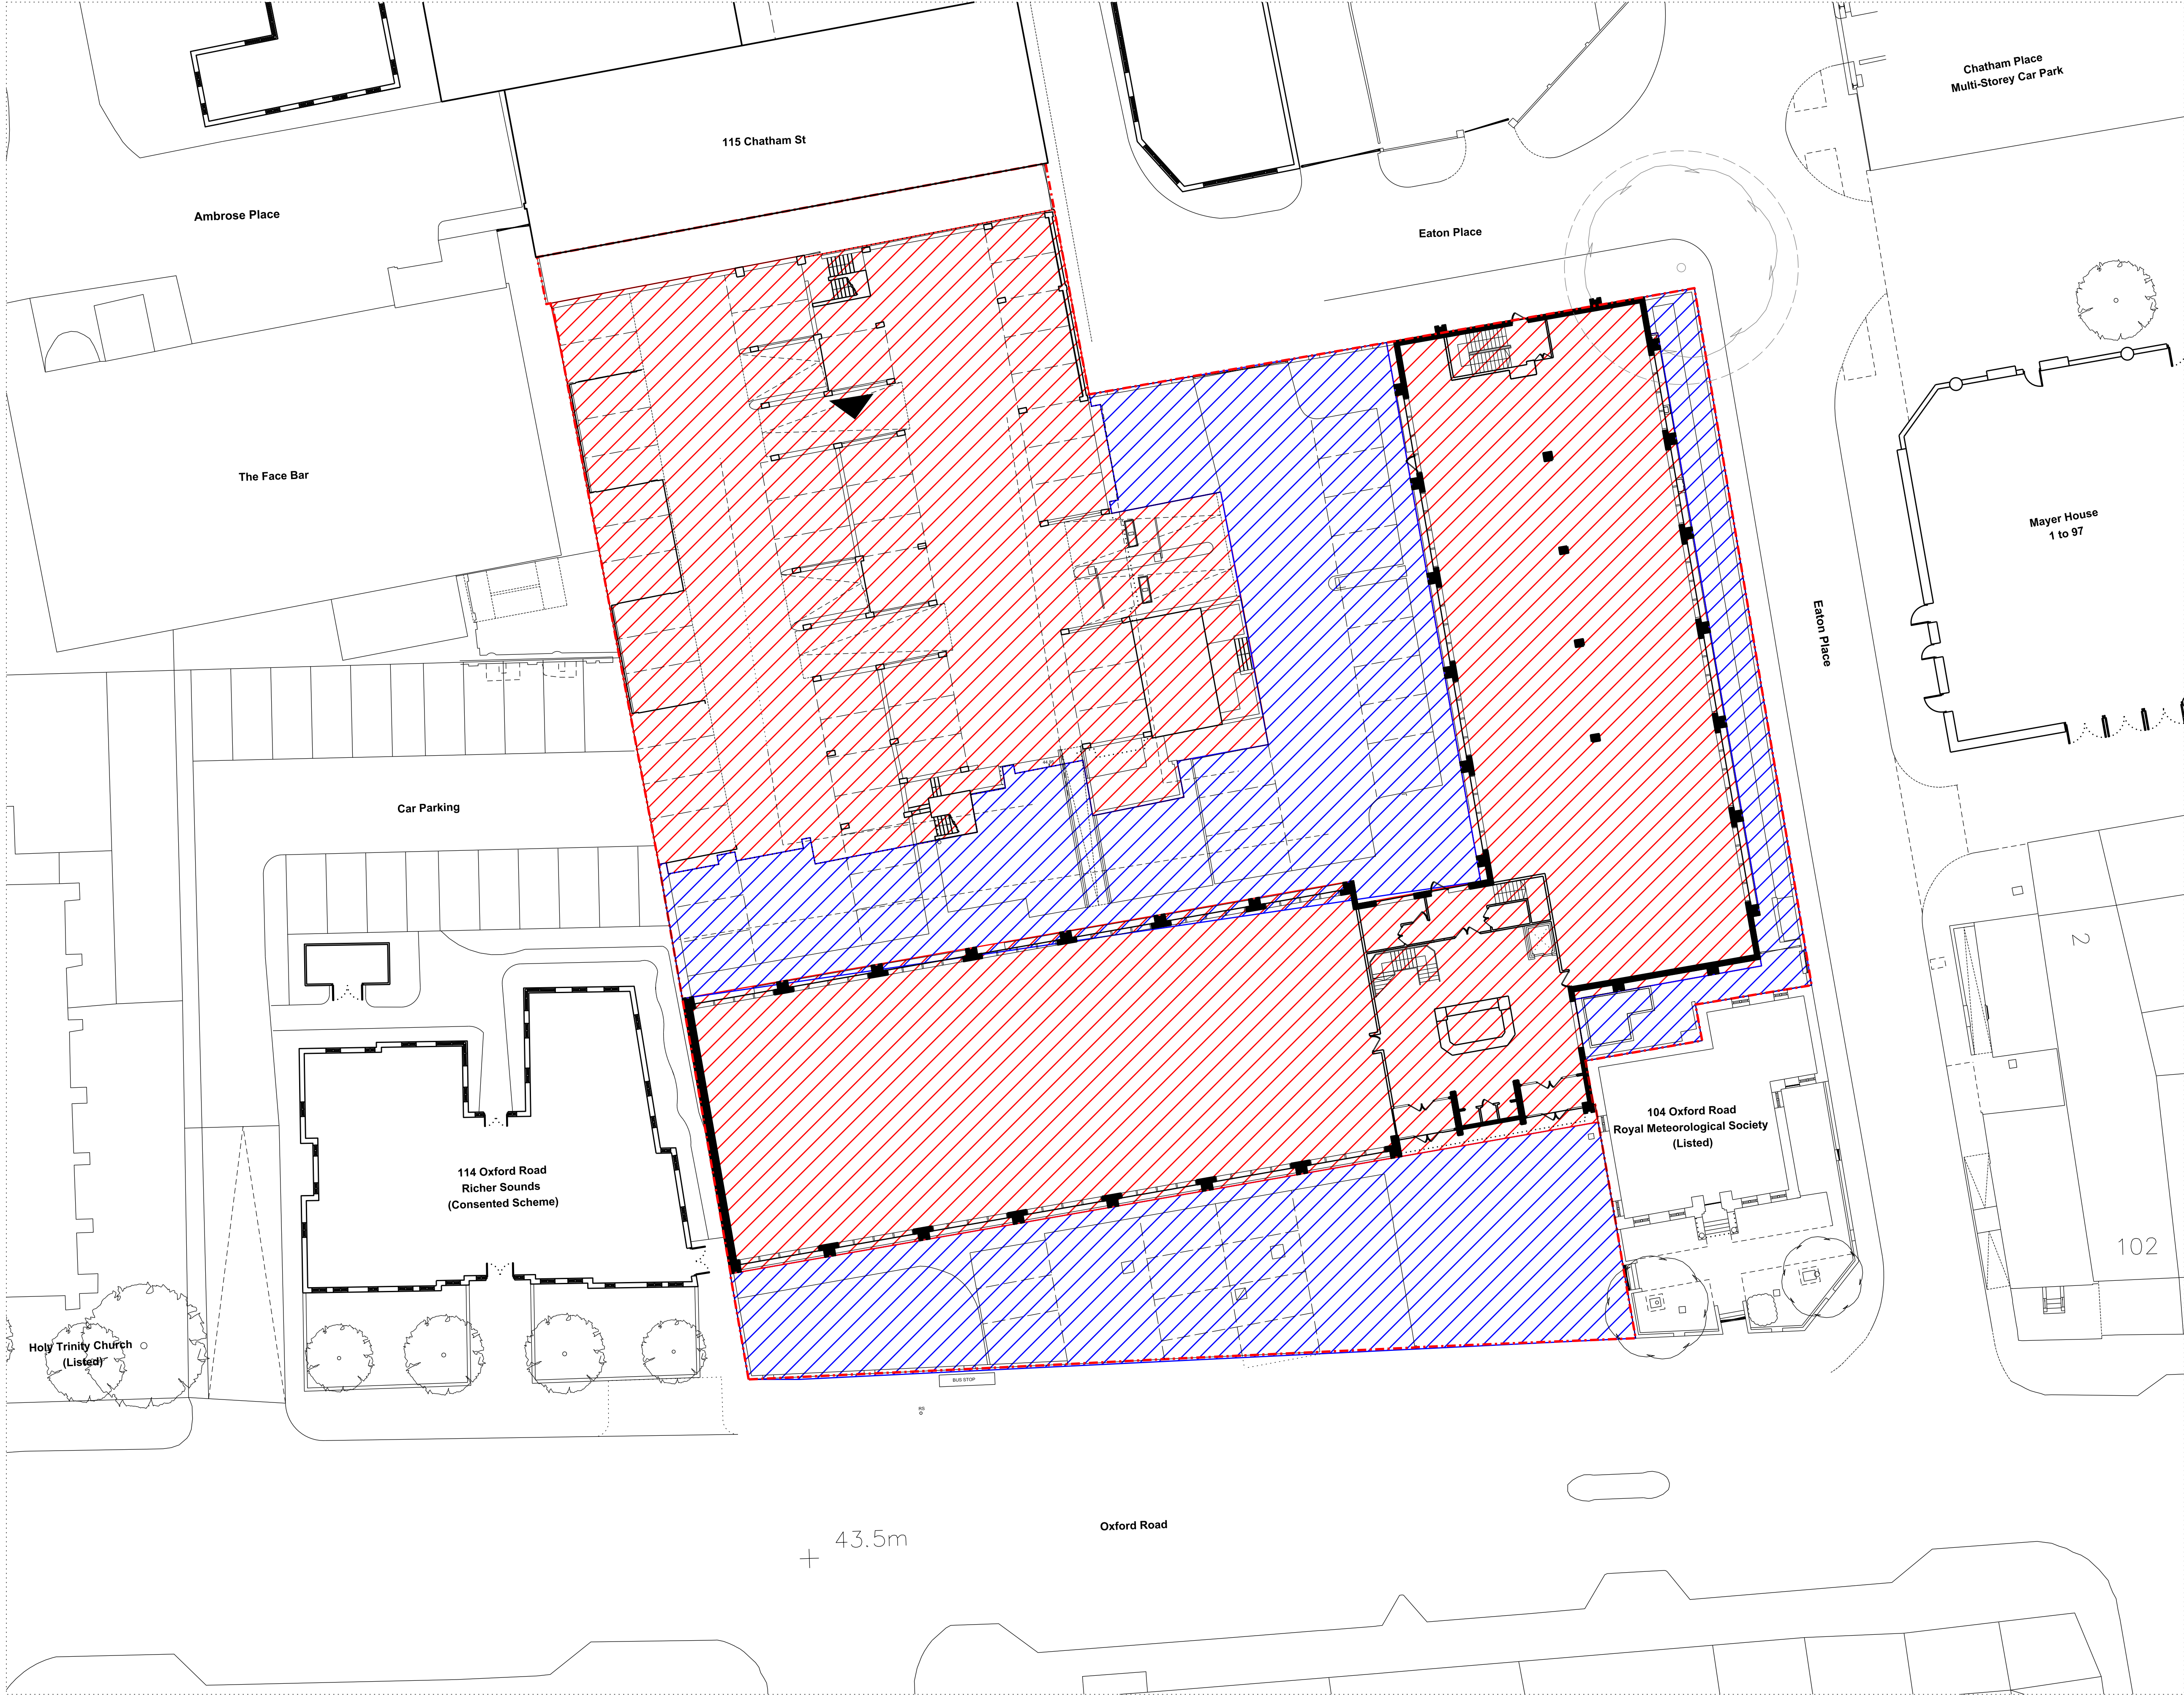




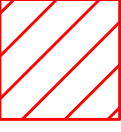
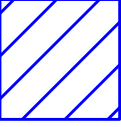
NOTES:

DO NOT SCALE FROM THIS DRAWING.

ALL DIMENSIONS TO BE CHECKED ON SITE.

ALL OMISSIONS AND DISCREPANCIES TO BE REPORTED TO THE ARCHITECT IMMEDIATELY.

ALL RIGHTS RESERVED. THIS WORK IS COPYRIGHT AND CANNOT BE REPRODUCED OR COPIED OR MODIFIED IN ANY FORM OR BY ANY MEANS, GRAPHIC ELECTRONIC OR MECHANICAL, INCLUDING PHOTOCOPYING WITHOUT THE WRITTEN PERMISSION OF SQUIRE AND PARTNERS ARCHITECTS.

- LEGEND
-  FULL DEMOLITION
 -  SOFT-STRIP / LANDSCAPE DEMOLITION

Issued for Planning	25/04/19B	-
Revision description	Date	Check Rev

SQUIRE & PARTNERS

The Department Store
248 Ferndale Road, London SW9 8FR
T: 020 7278 5555
info@squireandpartners.com
www.squireandpartners.com

Project
17110 - Eaton Court
Reading, Berkshire
RG1 7FU

Drawing
Existing Building
Ground Floor Plan
Demolition

Drawn	Date	Scale
PP	17/04/2019	1: 200@A1 1: 400@A3
Job number	Drawing number	Revision
17110	JC20_P_00_001	-