




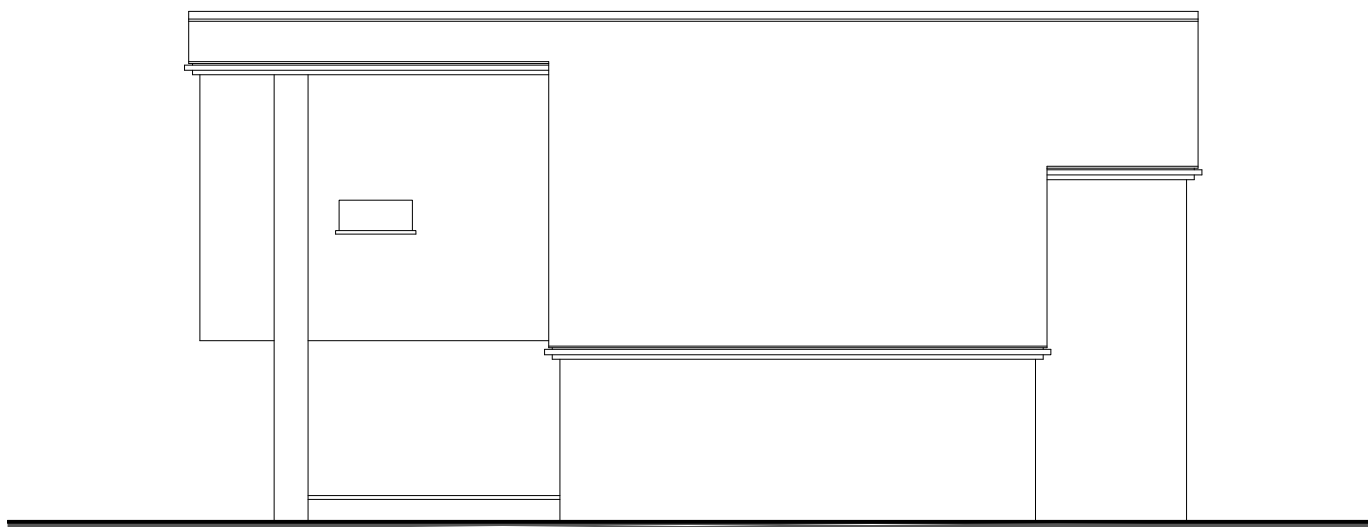


Side Elevation 1:50 Scale

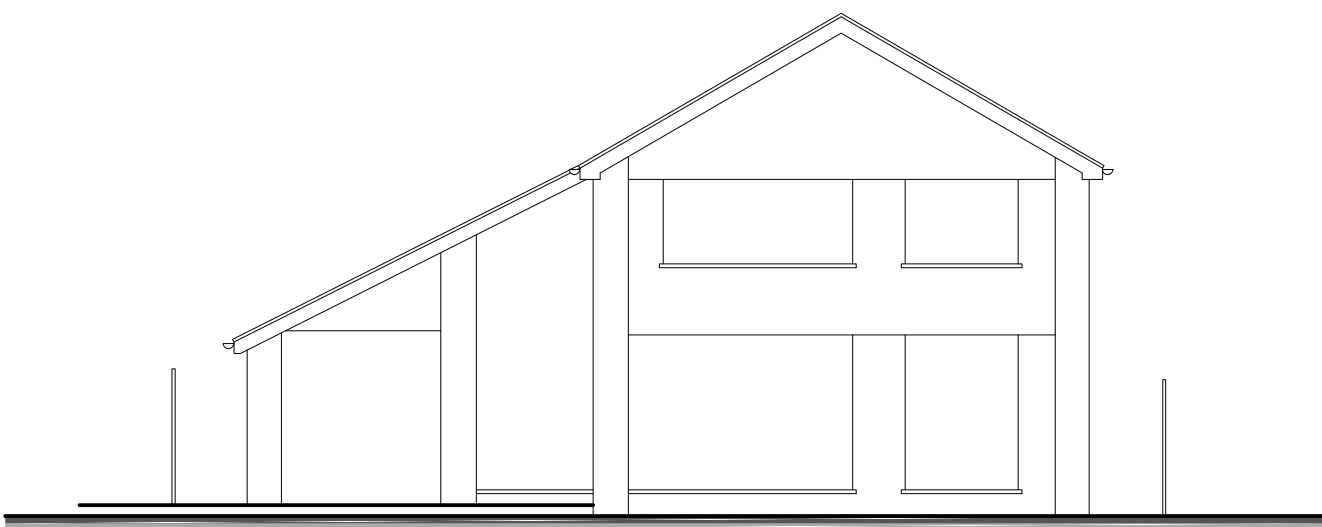


Front Elevation 1:50 Scale

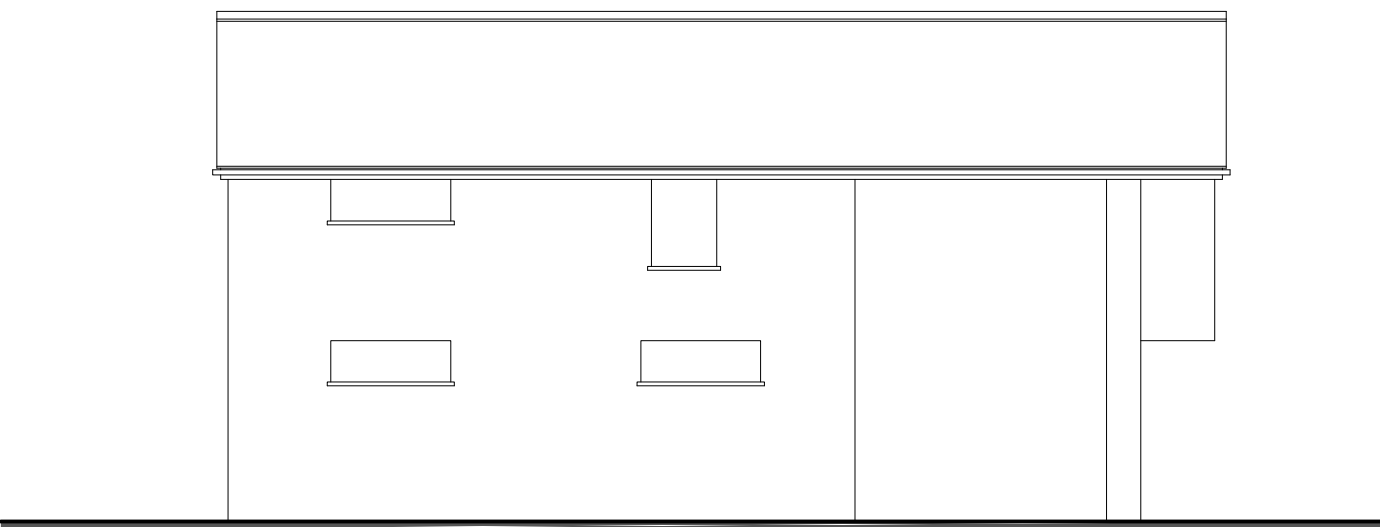


Side Elevation 1:50 Scale

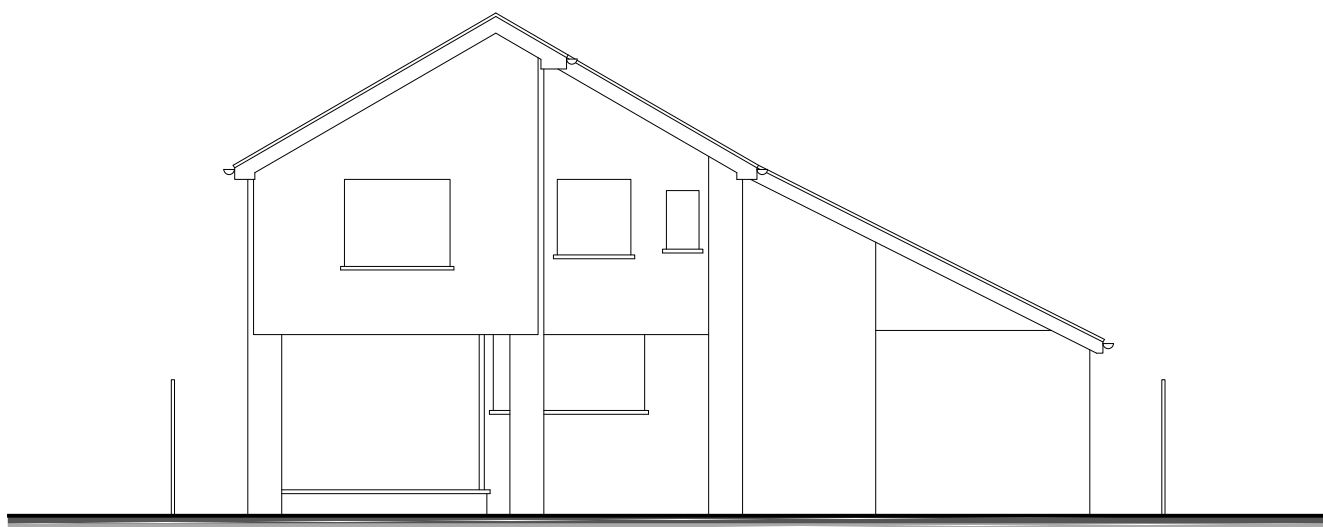


Rear Elevation 1:50 Scale

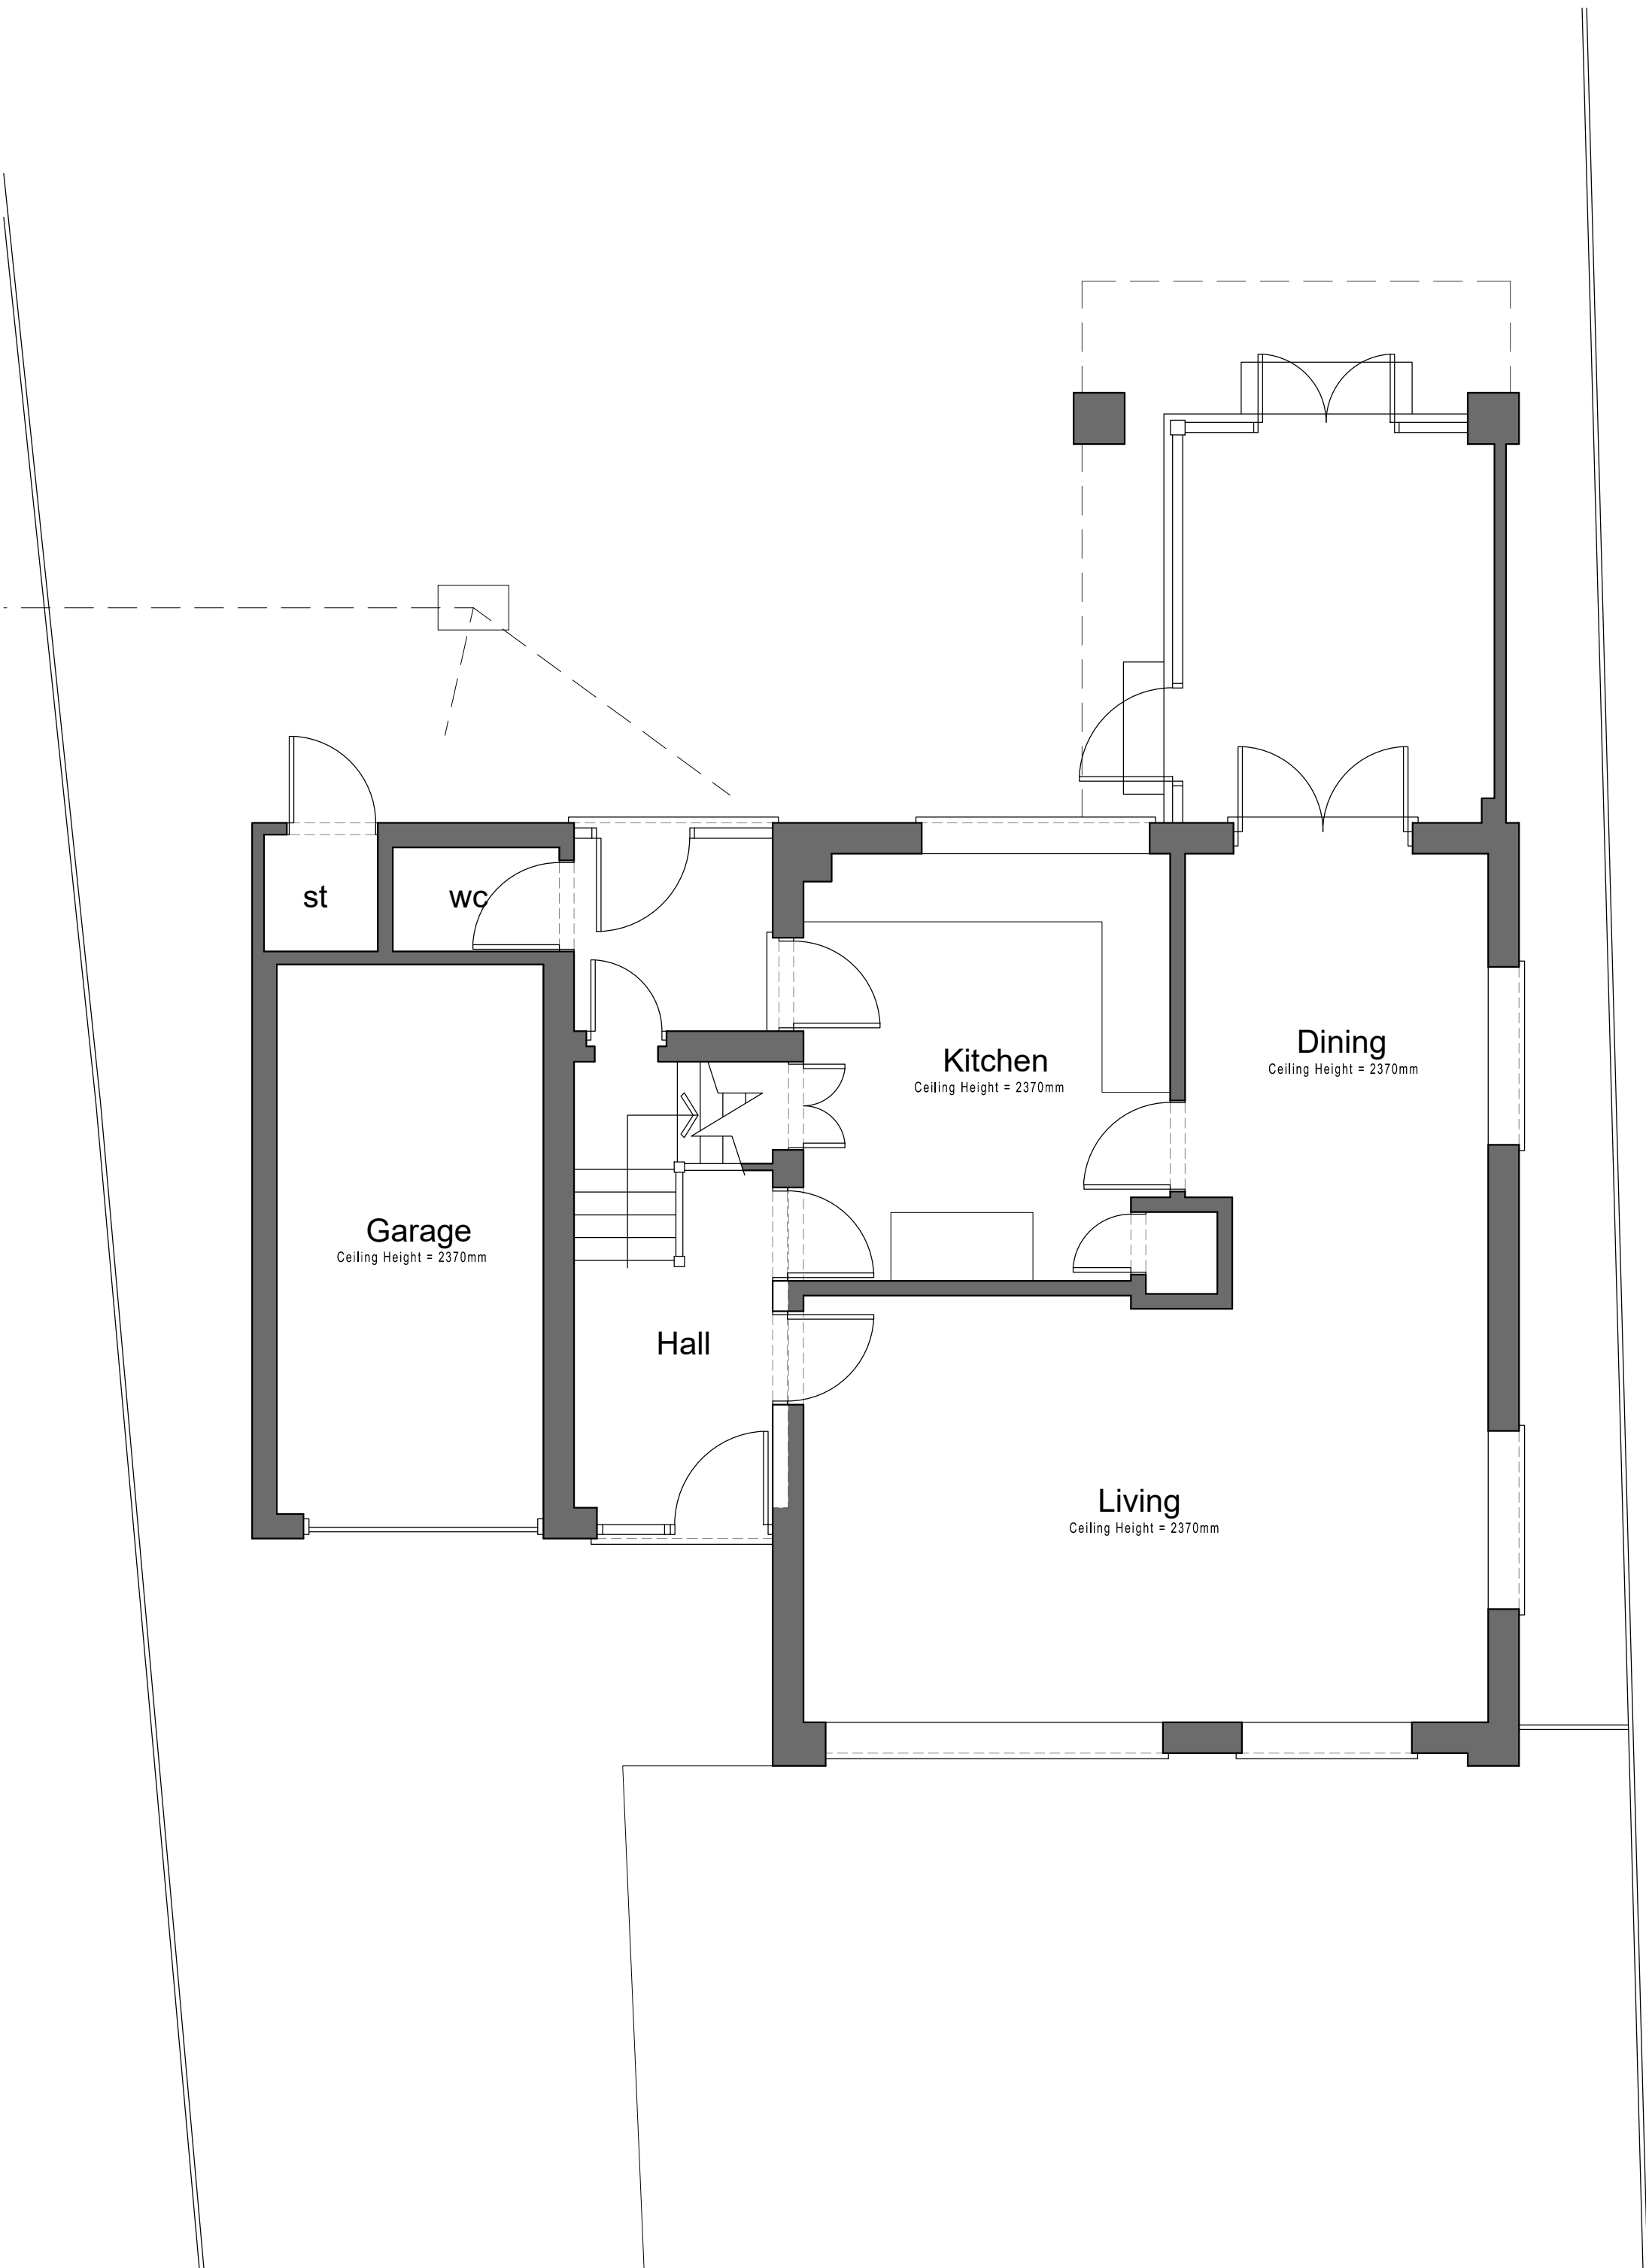

Ground Floor Plan 1:50 Scale

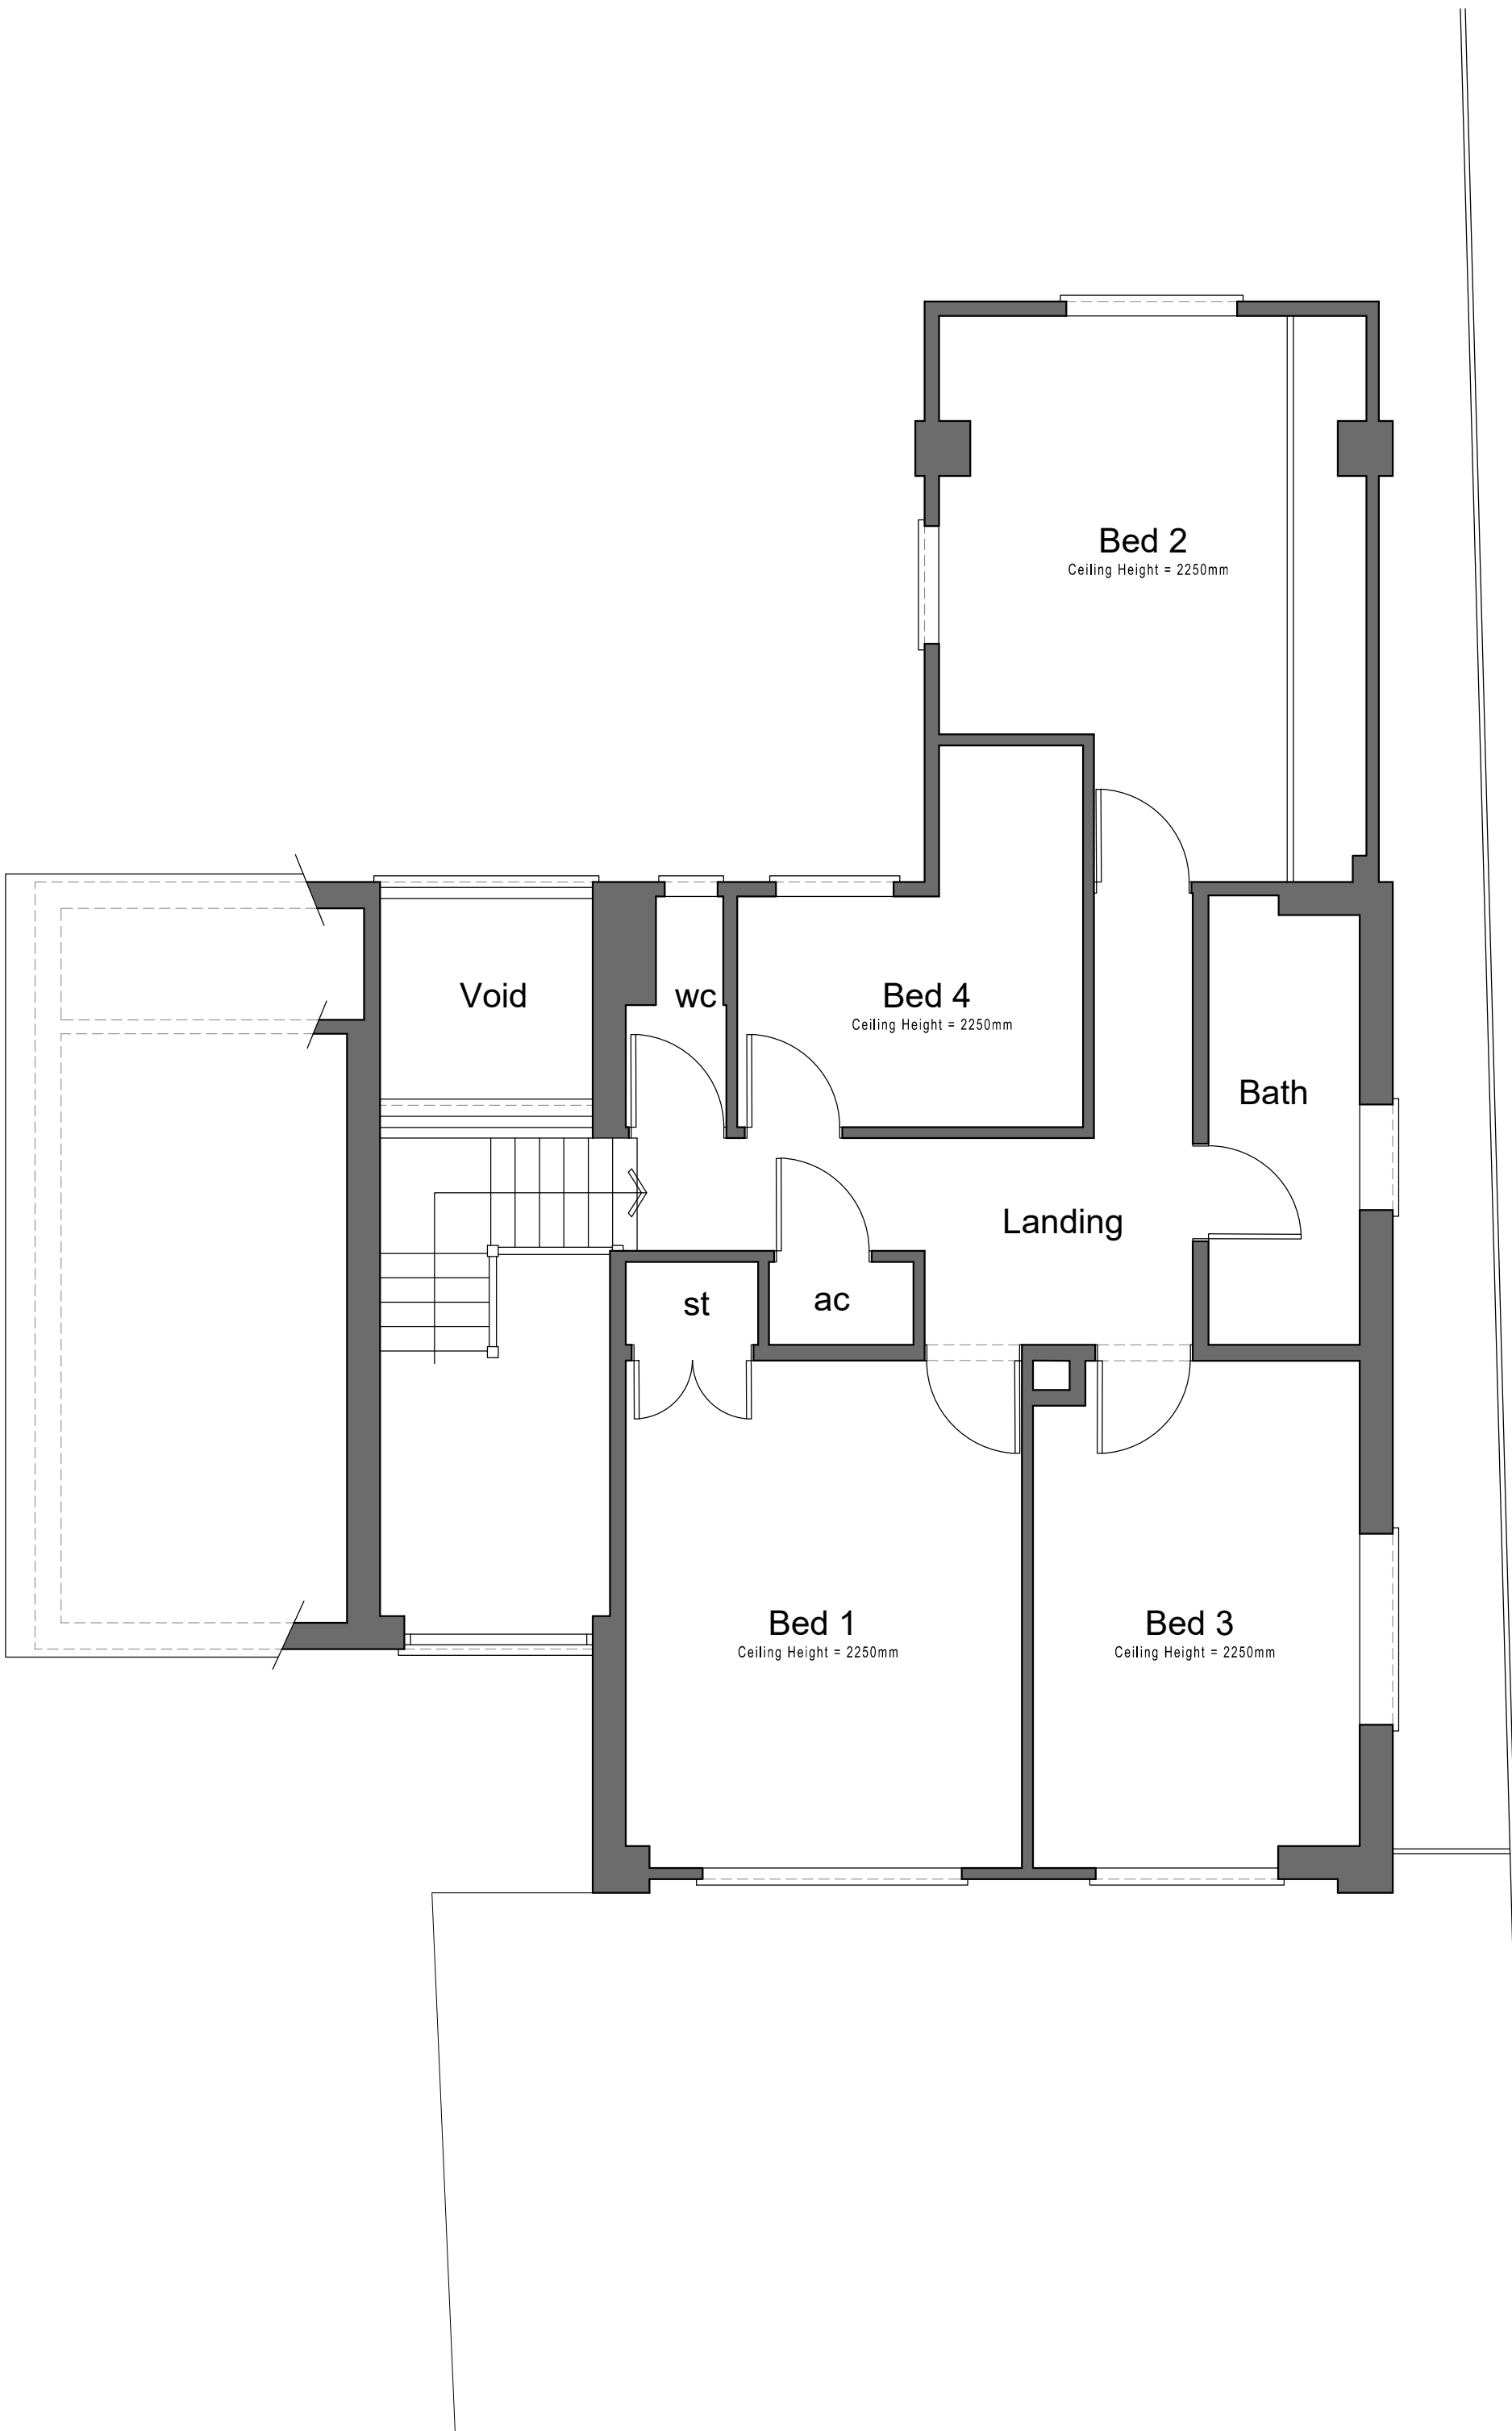


First Floor Plan 1:50 Scale

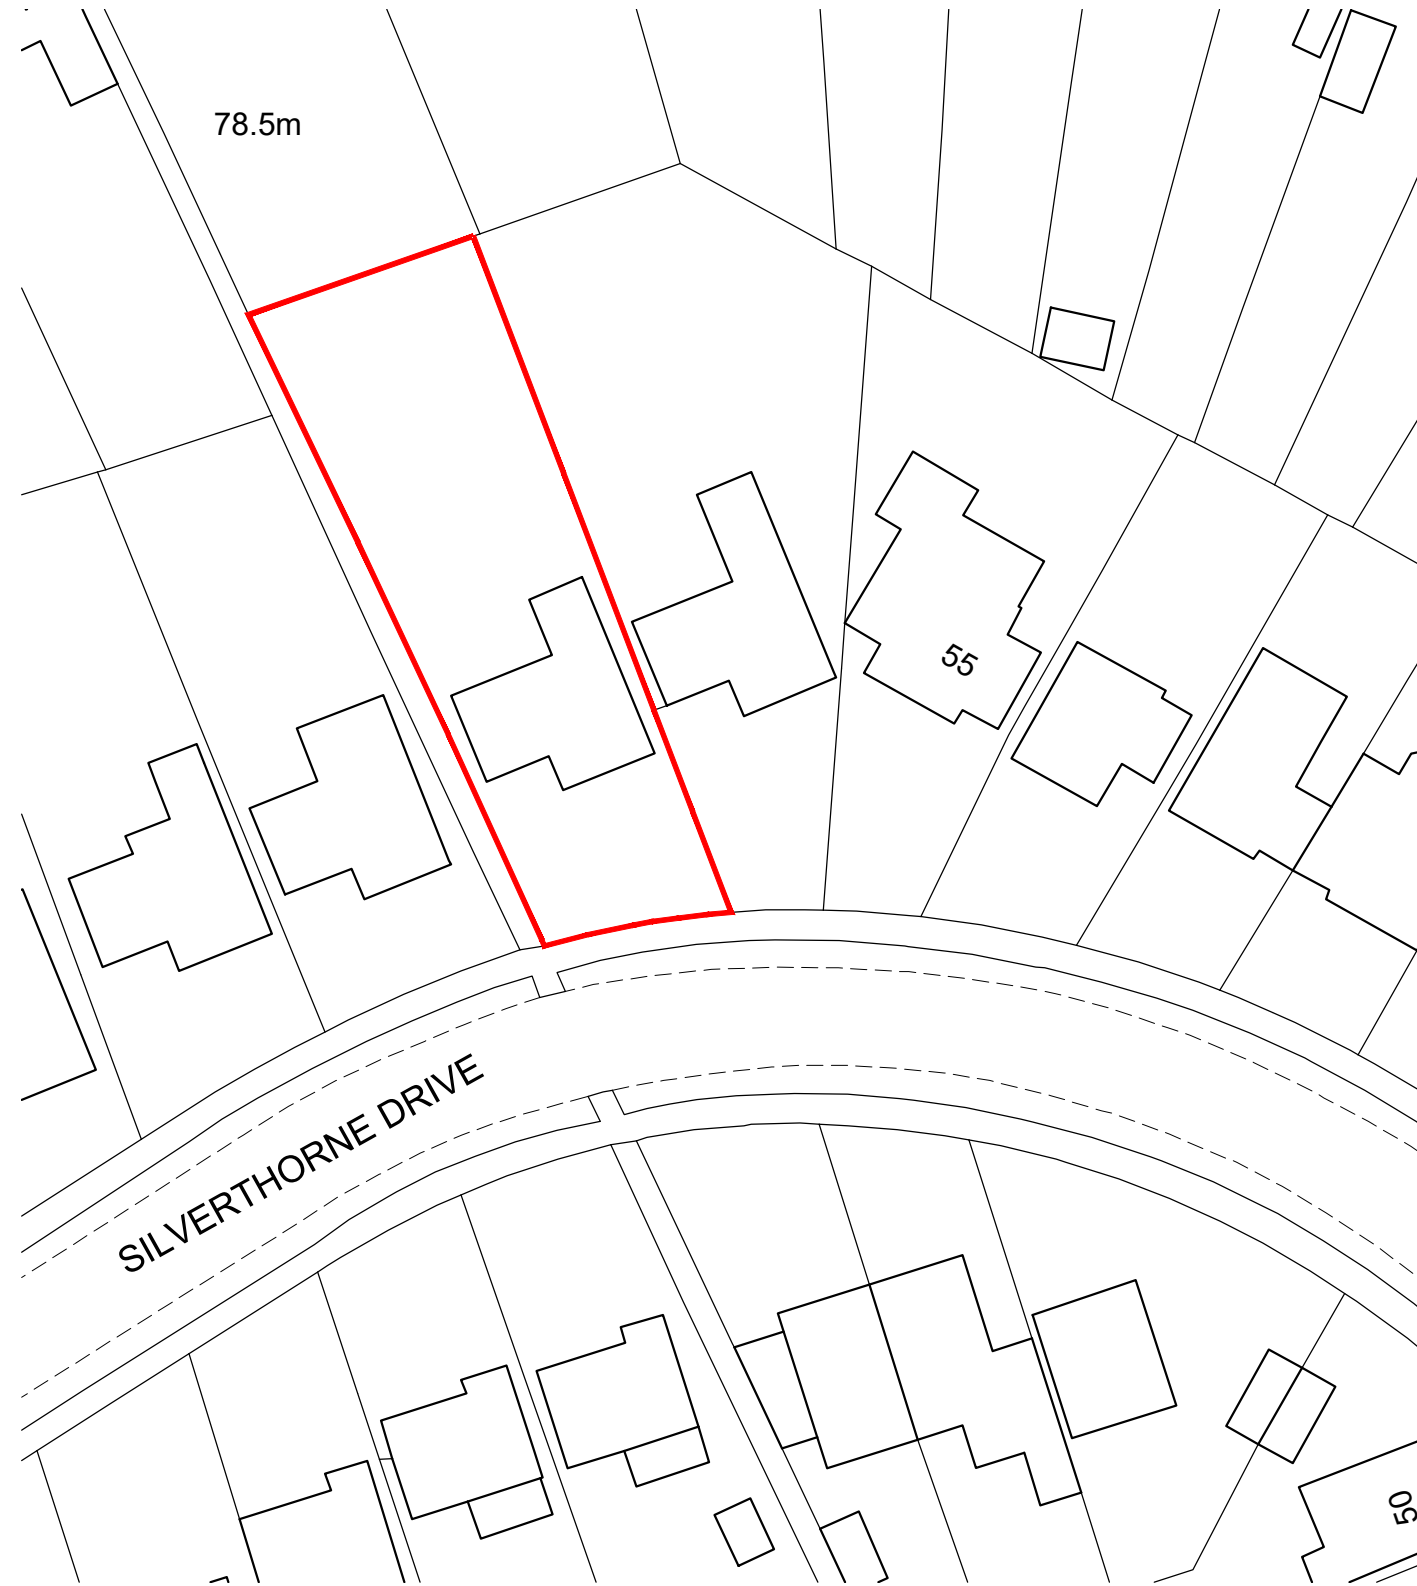

Site Plan 1:500 Scale



Location Plan 1:1250 Scale

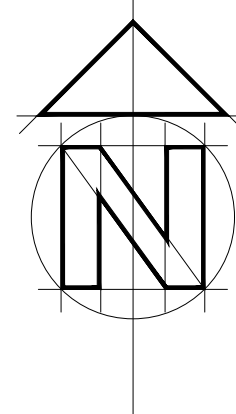

1:1250 scale Bar
This Drawing has been produced for printing onto A1 size paper.
If printing on A3 please use the scale below for reference.

0m 2.5m 5m 10m 25m 100m

1:500 scale Bar
This Drawing has been produced for printing onto A1 size paper.
If printing on A3 please use the scale below for reference.

0m 5m 10m 20m 40m

1:50 scale Bar
This Drawing has been produced for printing onto A1 size paper.
If printing on A3 please use the scale below for reference.

0m 0.25m 0.5m 1m 2m 4m

BA

CLIENT Mr & Mrs R Burugula

JOB 51Silverthorne Drive, Caversham
Reading, Berkshire
DRG EXISTING PLANS & ELEVATIONS

14 Hornbeam Close
Wokingham
RG41 4UR
07515 355770

SCALE As Shown DRAWN P Bonney DATE January 2021

BA 0173 01