



Rev.	Date	Note	Author	Checked
A	28/07/2020	Drawing titles amended	MW	CTW

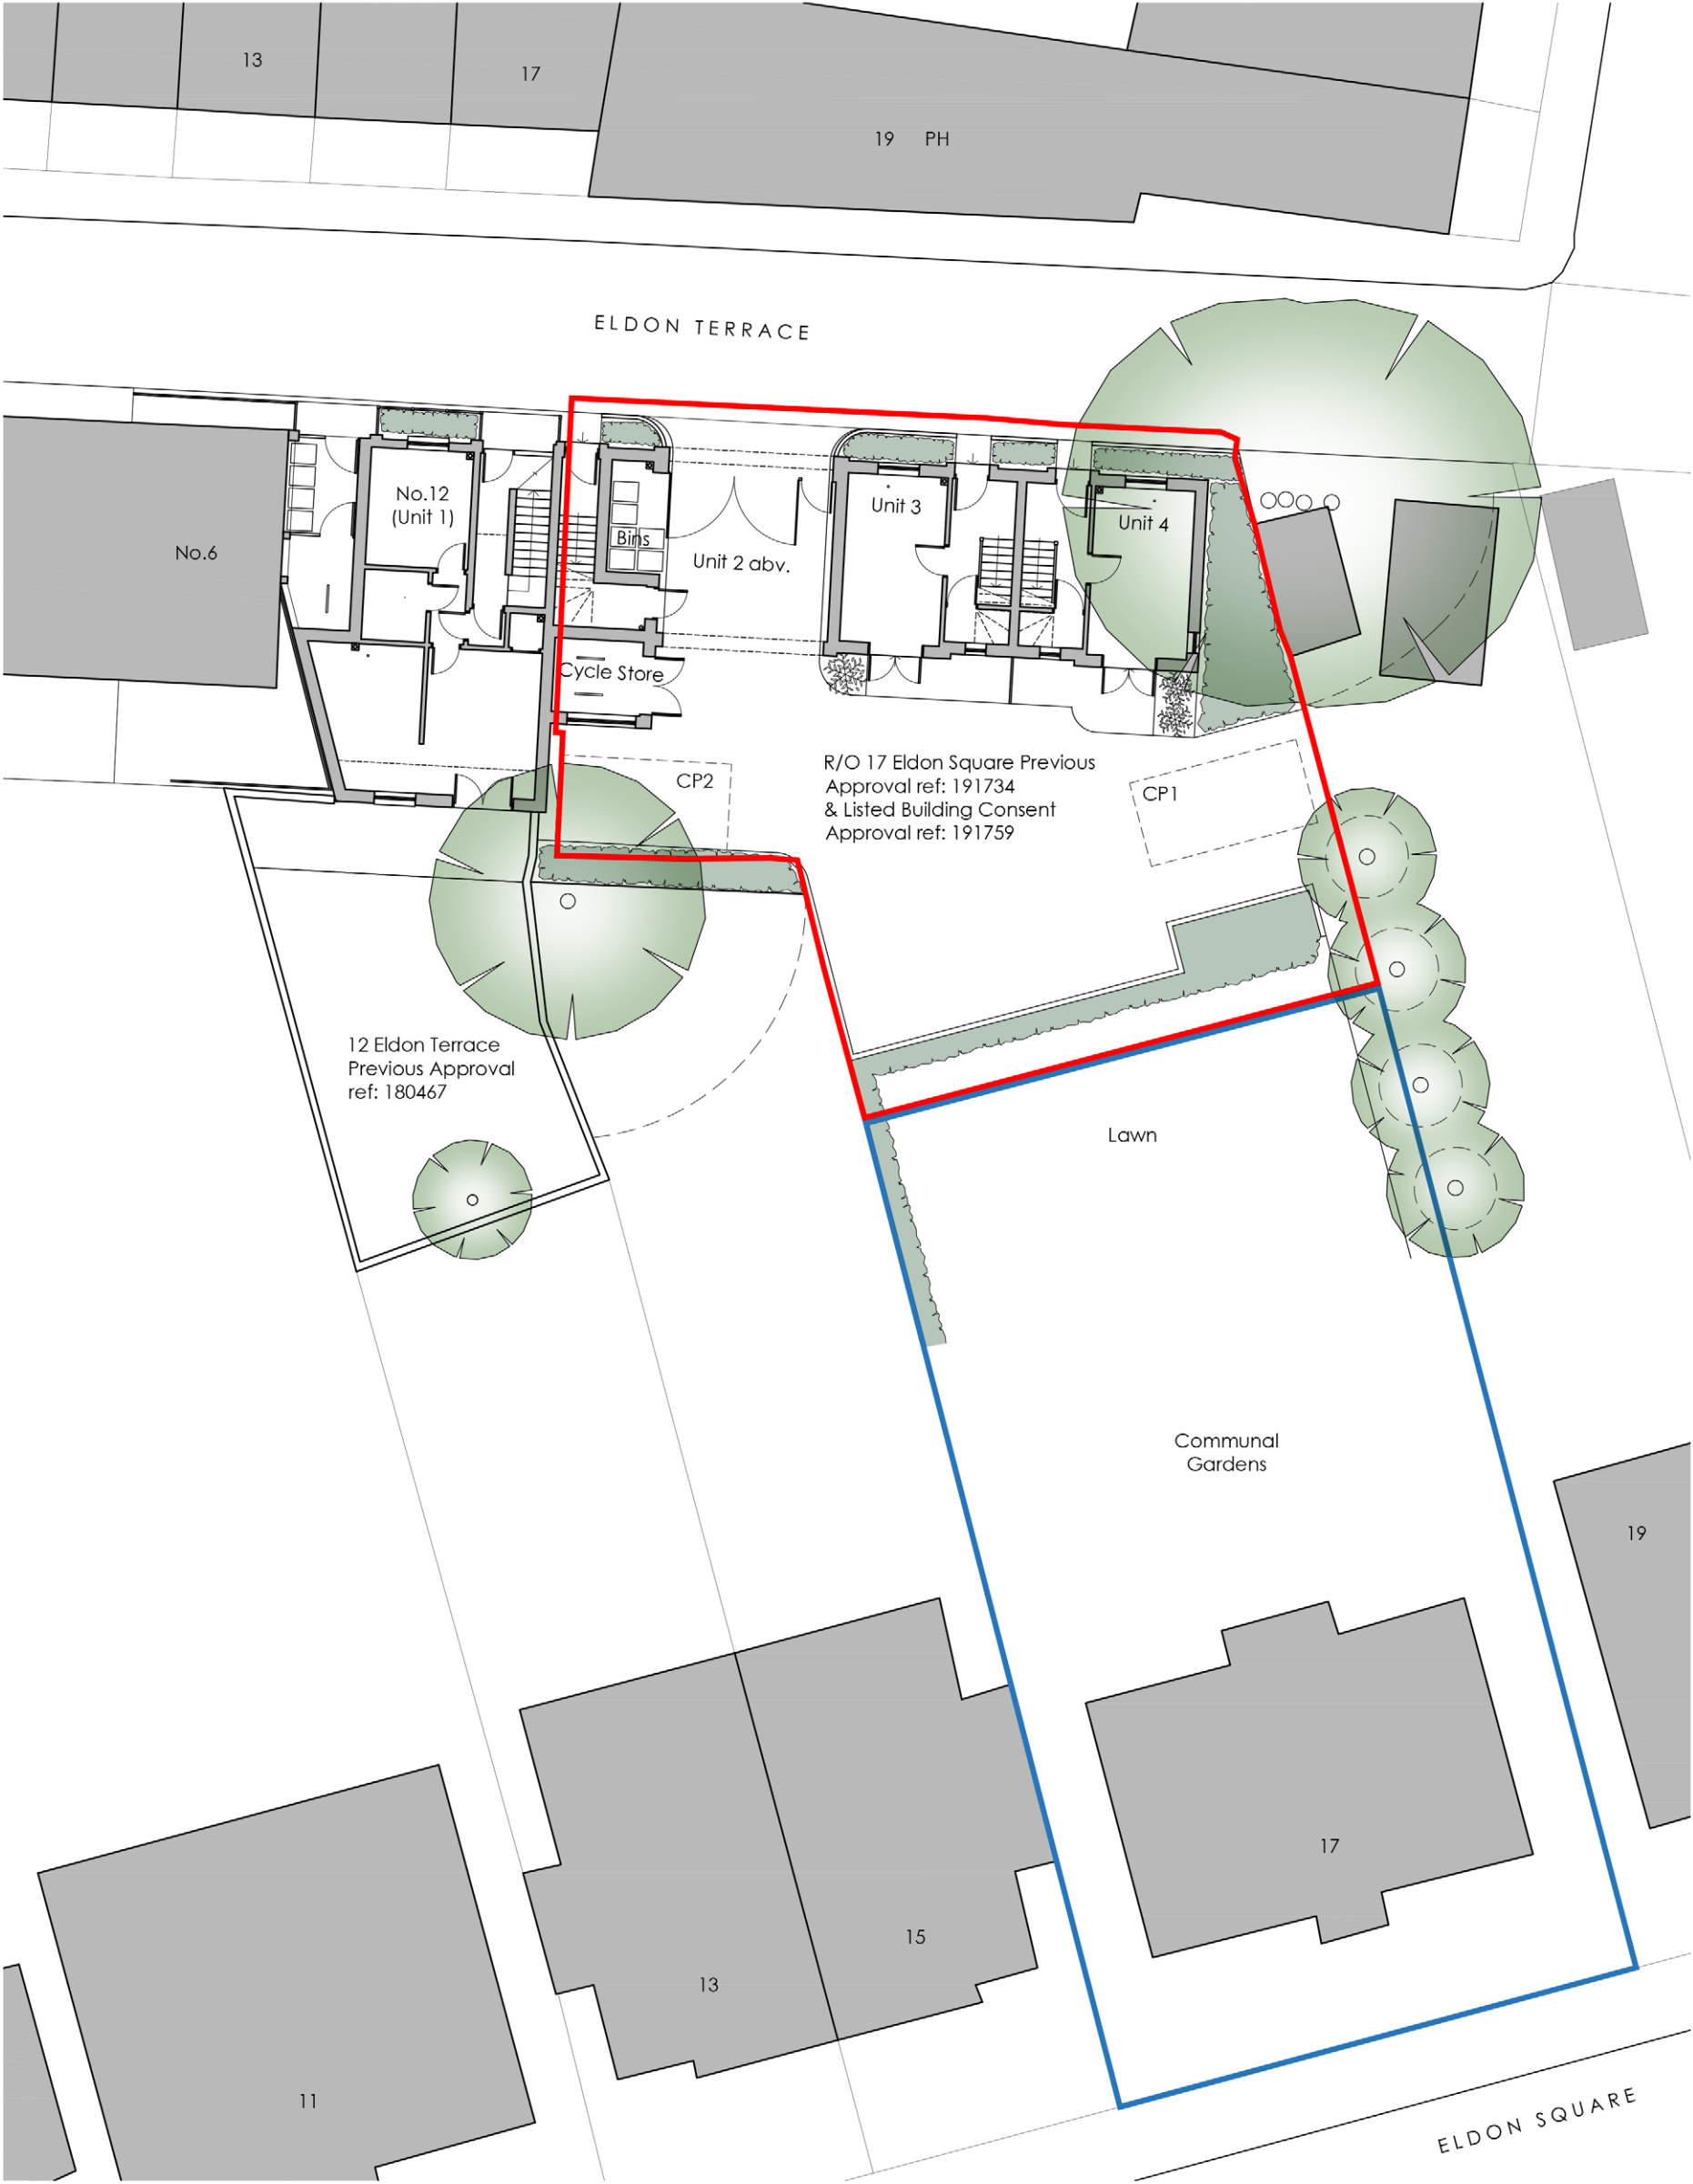

COMBINED APPLICATIONS - PREVIOUS APPROVAL SITE PLAN 1:200

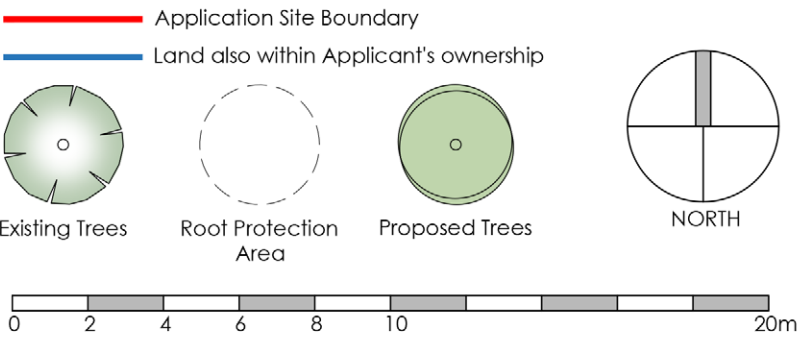

Project	Residential Development Eldon Terrace Reading RG1 4DP				Drawing	Combined Previous Approval Site Plan					
					Job-Dwg Number	19008-PL-22		Rev.	A		
Client	Mr & Mrs Huntridge				WESTON + CO ARCHITECTS Wattlington house 44 Wattlington Street Reading, RG1 4RJ T. 0118 375 0252 www.weston-co.com						
Status	Planning										
Scale	1/200		Sheet Size							A3	
Author	MW	Checked	CTW	Date						24/06/2020	