


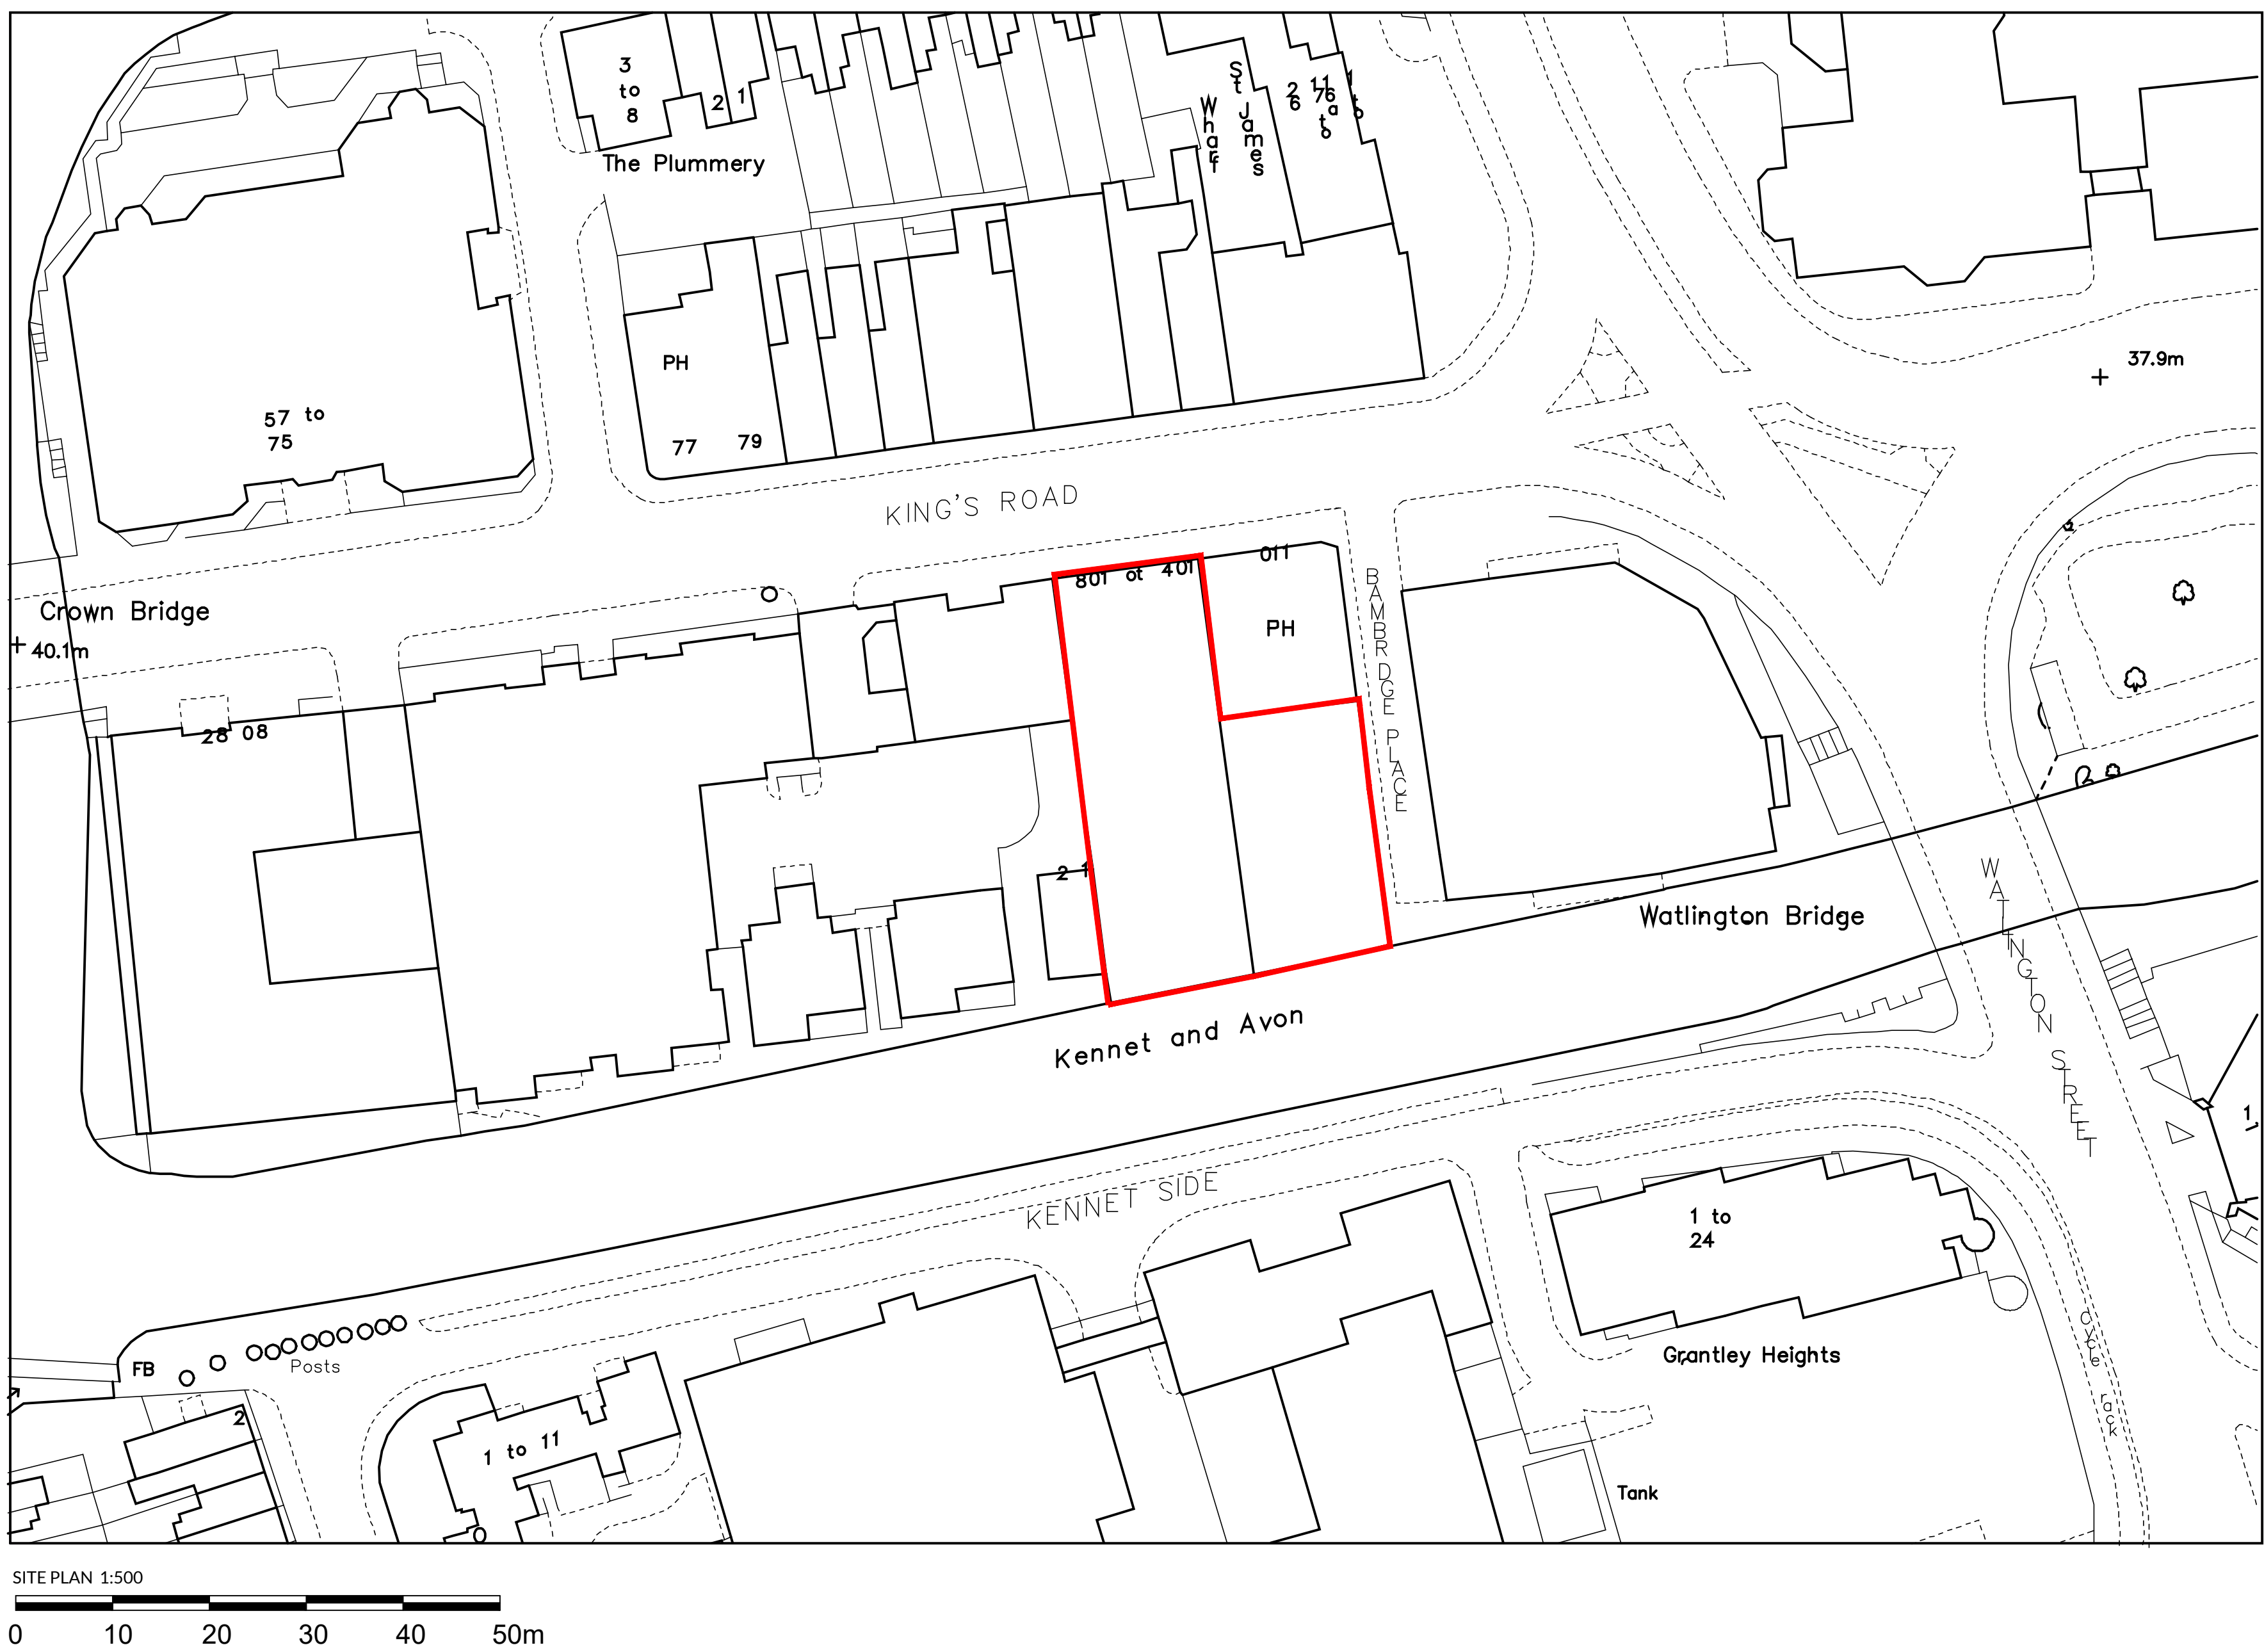

D|V

RIBA

Architects

Interiors | Design | Delivery

Hallcourt House, 8 Hallcourt Crescent
Cannock, Staffordshire WS11 0AE
Telephone: 01543 547 877
Email: studio@dv-architects.co.uk

CLINT

wetherspoon

PROJECT

THE BACK OF BEYOND
READING
(PN 0323)

DRAWING TITLE

Location / Site Plan

SCALE

1:1250 @ A1 - 1:500 @ A1

DATE
03.06.2021

DRAWN BY
MA

CHECKED BY
SW

STATUS
PRELIMINARY

JOB NO
1770

DWG NO
000

REV