



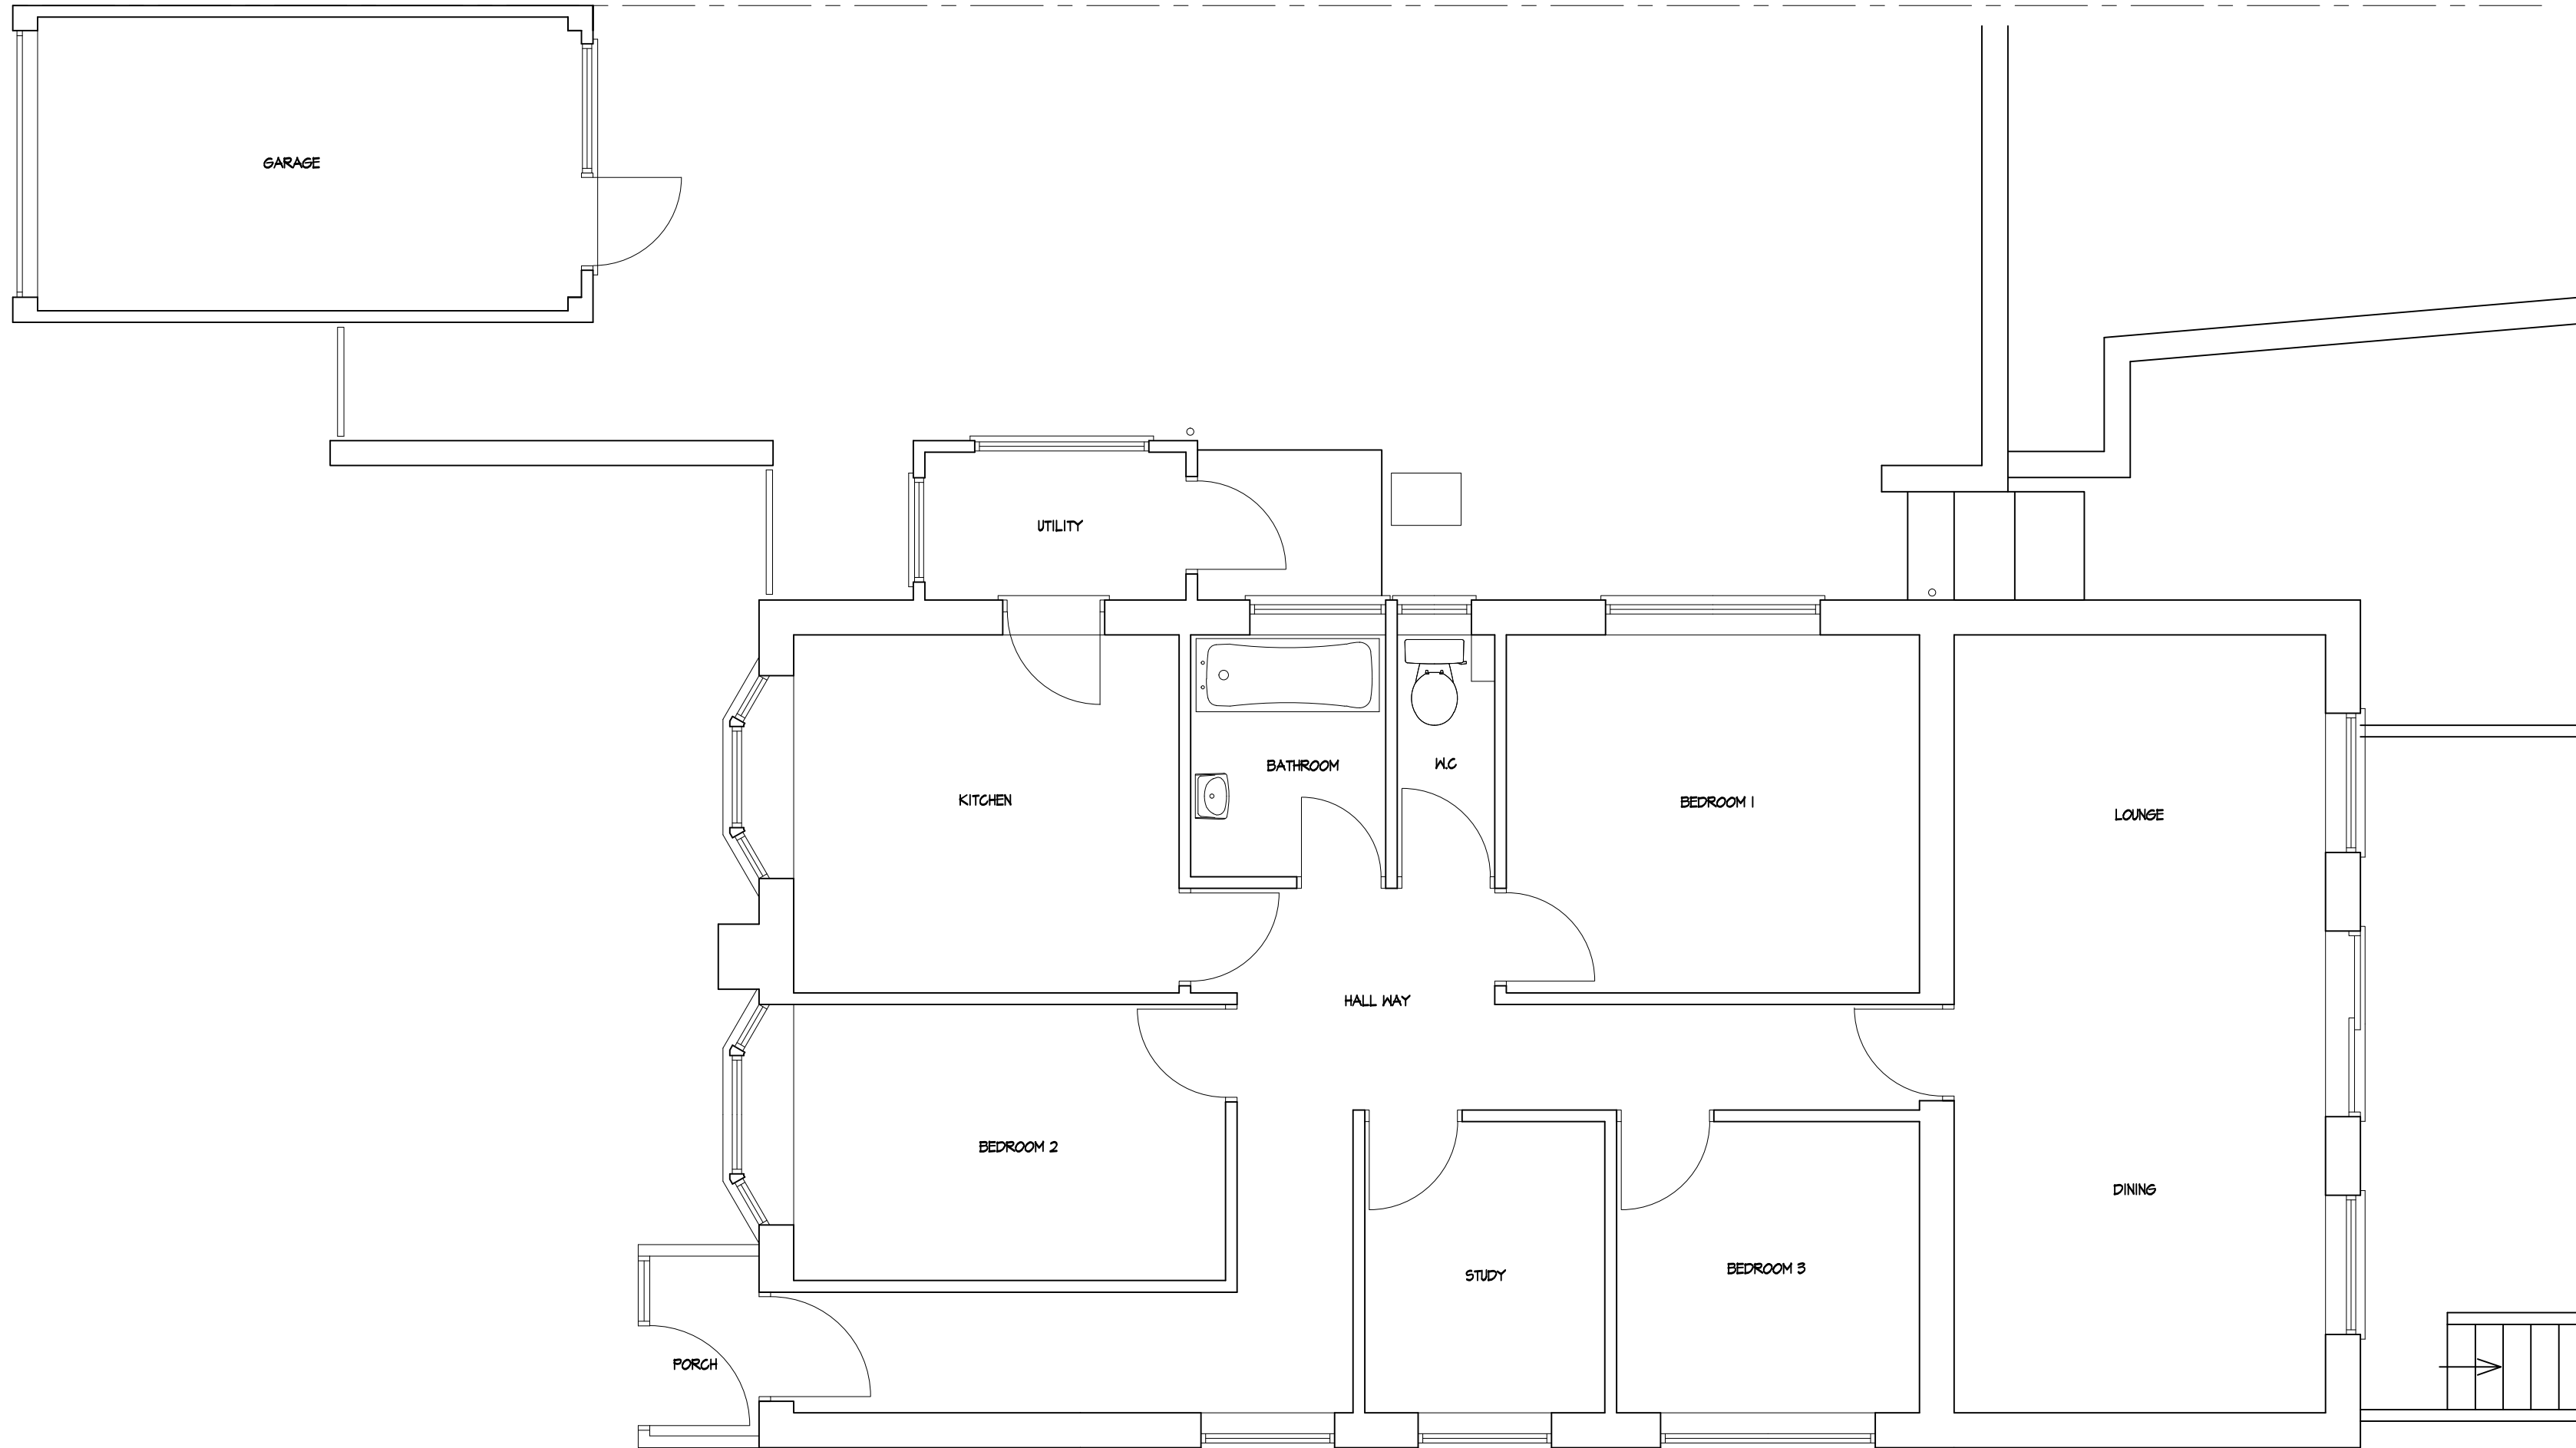

0 0.5 1m 0.5 2m 3m 4m 5m
SCALE 1:50

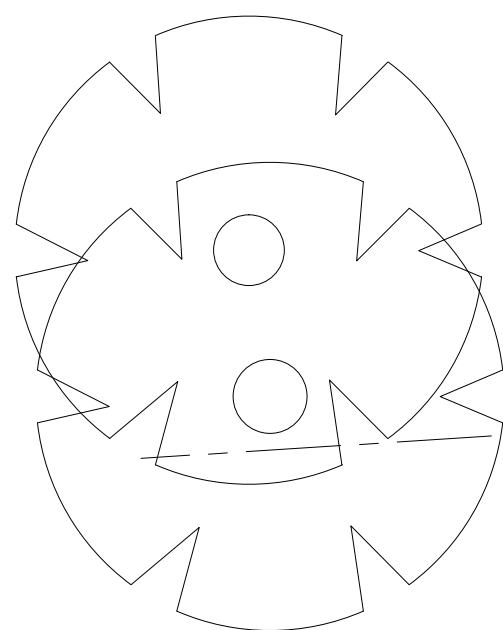

EXISTING GROUND FLOOR PLAN

PROJECT
PROPOSED DEVELOPMENT AT ;
12A GURNEY DRIVE
CAVERSHAM
RG4 7LG

TITLE

EXISTING GROUND
FLOOR PLAN



CREATIVE DESIGN &
STRUCTURE Ltd.

NEWTOWN HOUSE NEWTOWN ROAD
HENLEY-ON-THAMES RG9 1HG
Tel 01491 411922

info@creativedesignandstructure.co.uk www.creativedesignandstructure.co.uk

DRAWN
EB

DATE
OCTOBER 2020

SCALE @ A2
1:50

DRAWING No. REV.

23520-01