




created with permission of new Lando registry.

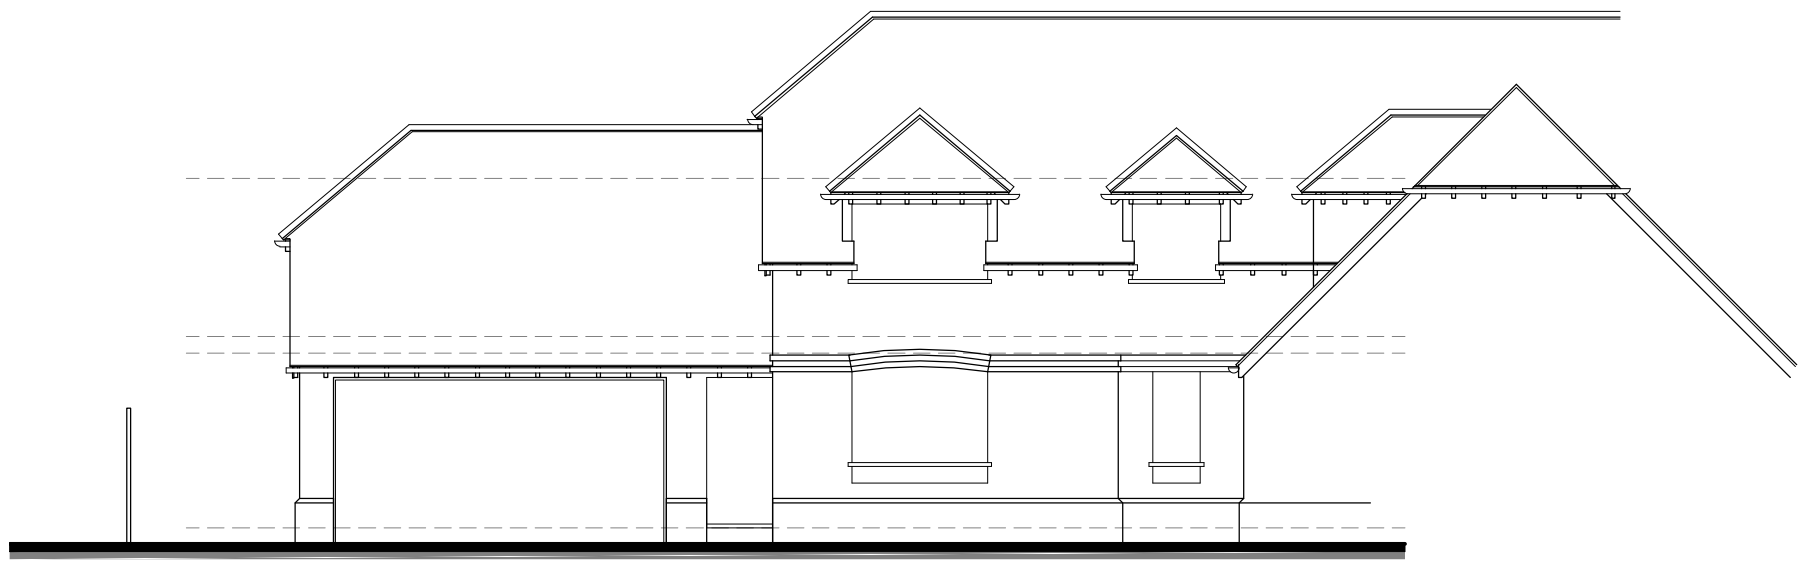


Front Elevation (Scale 1:100)

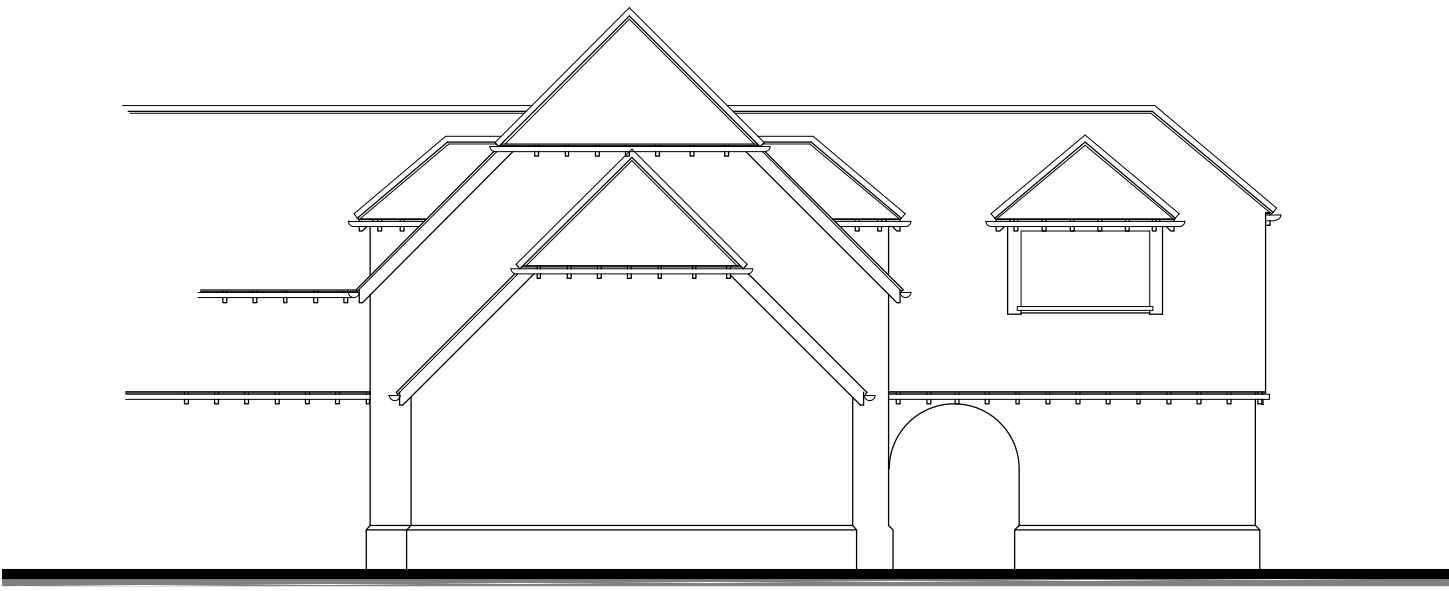


Side Elevation (Scale 1:100)

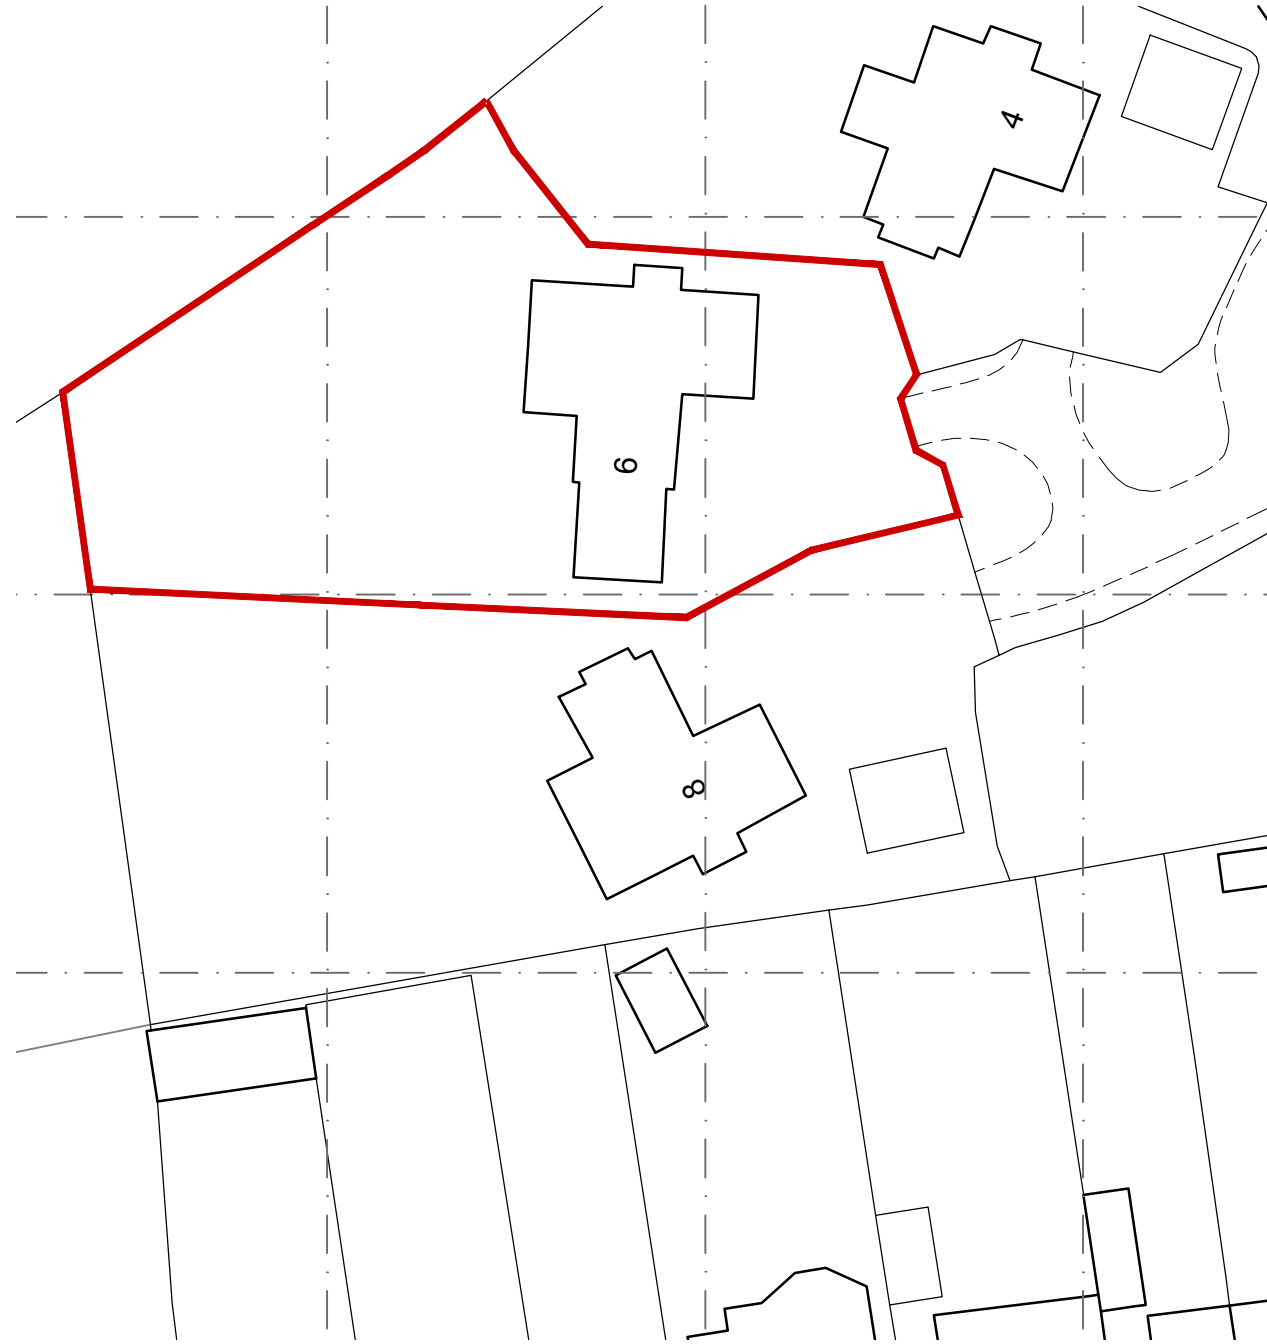


Site Plan (Scale 1:500)

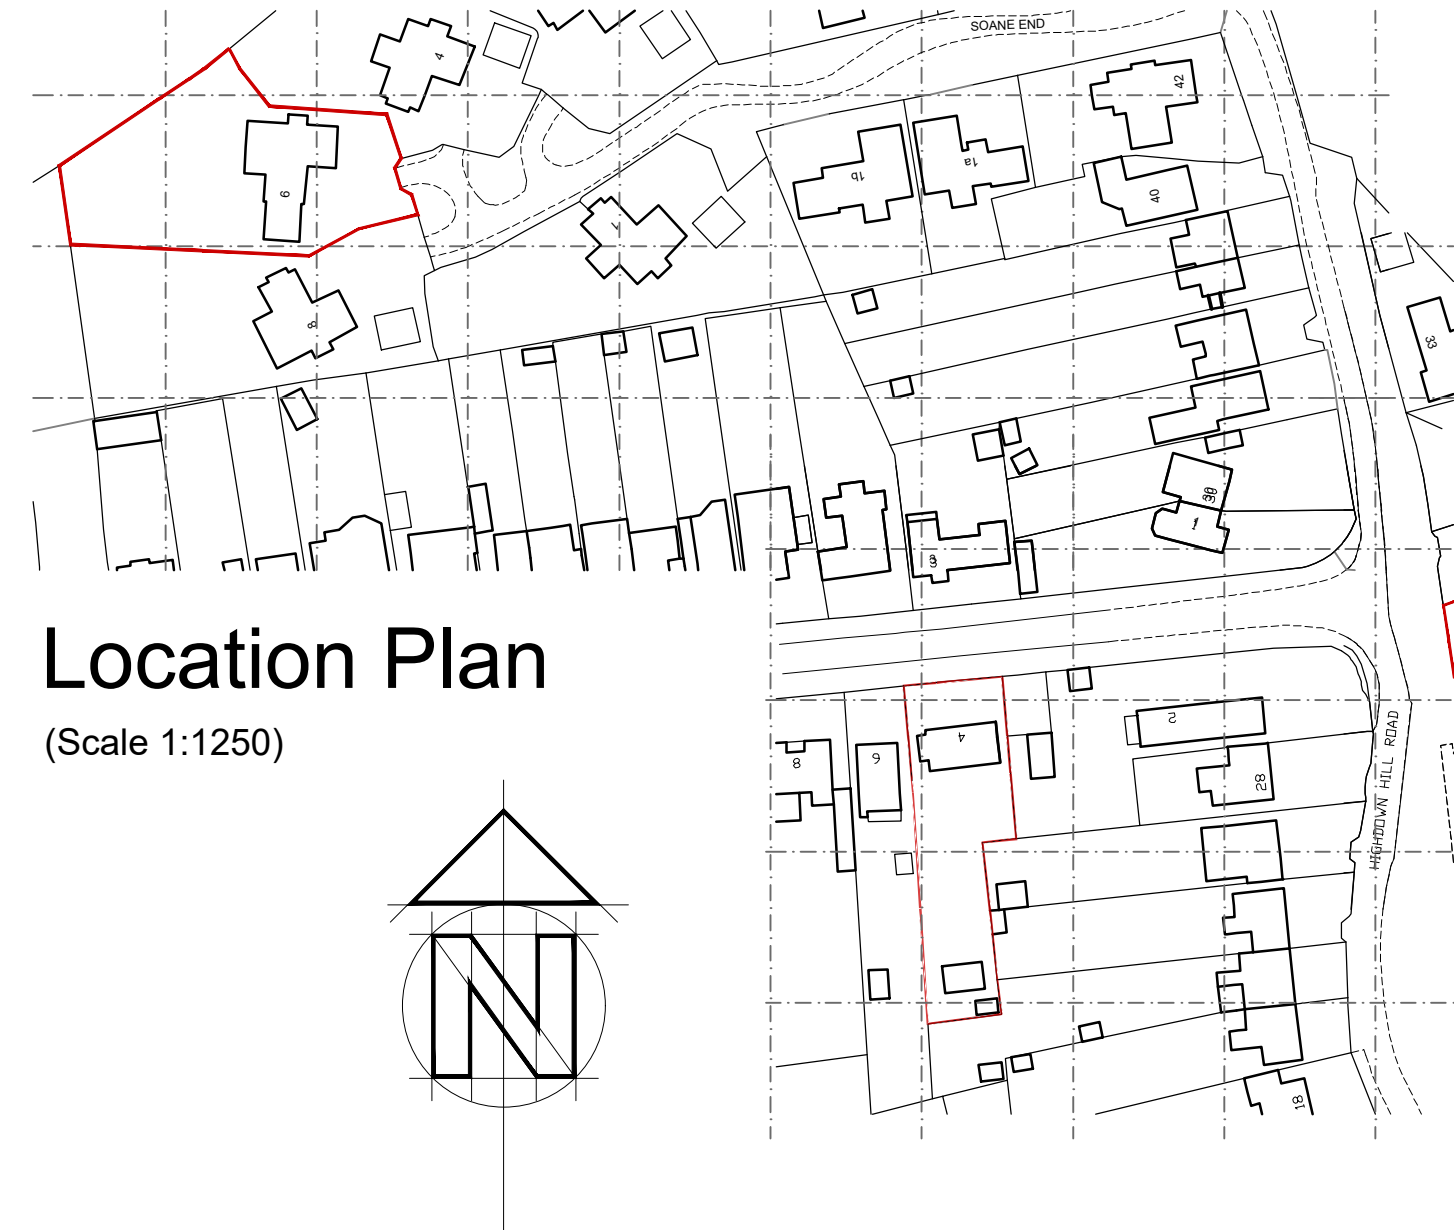

Location Plan
(Scale 1:1250)

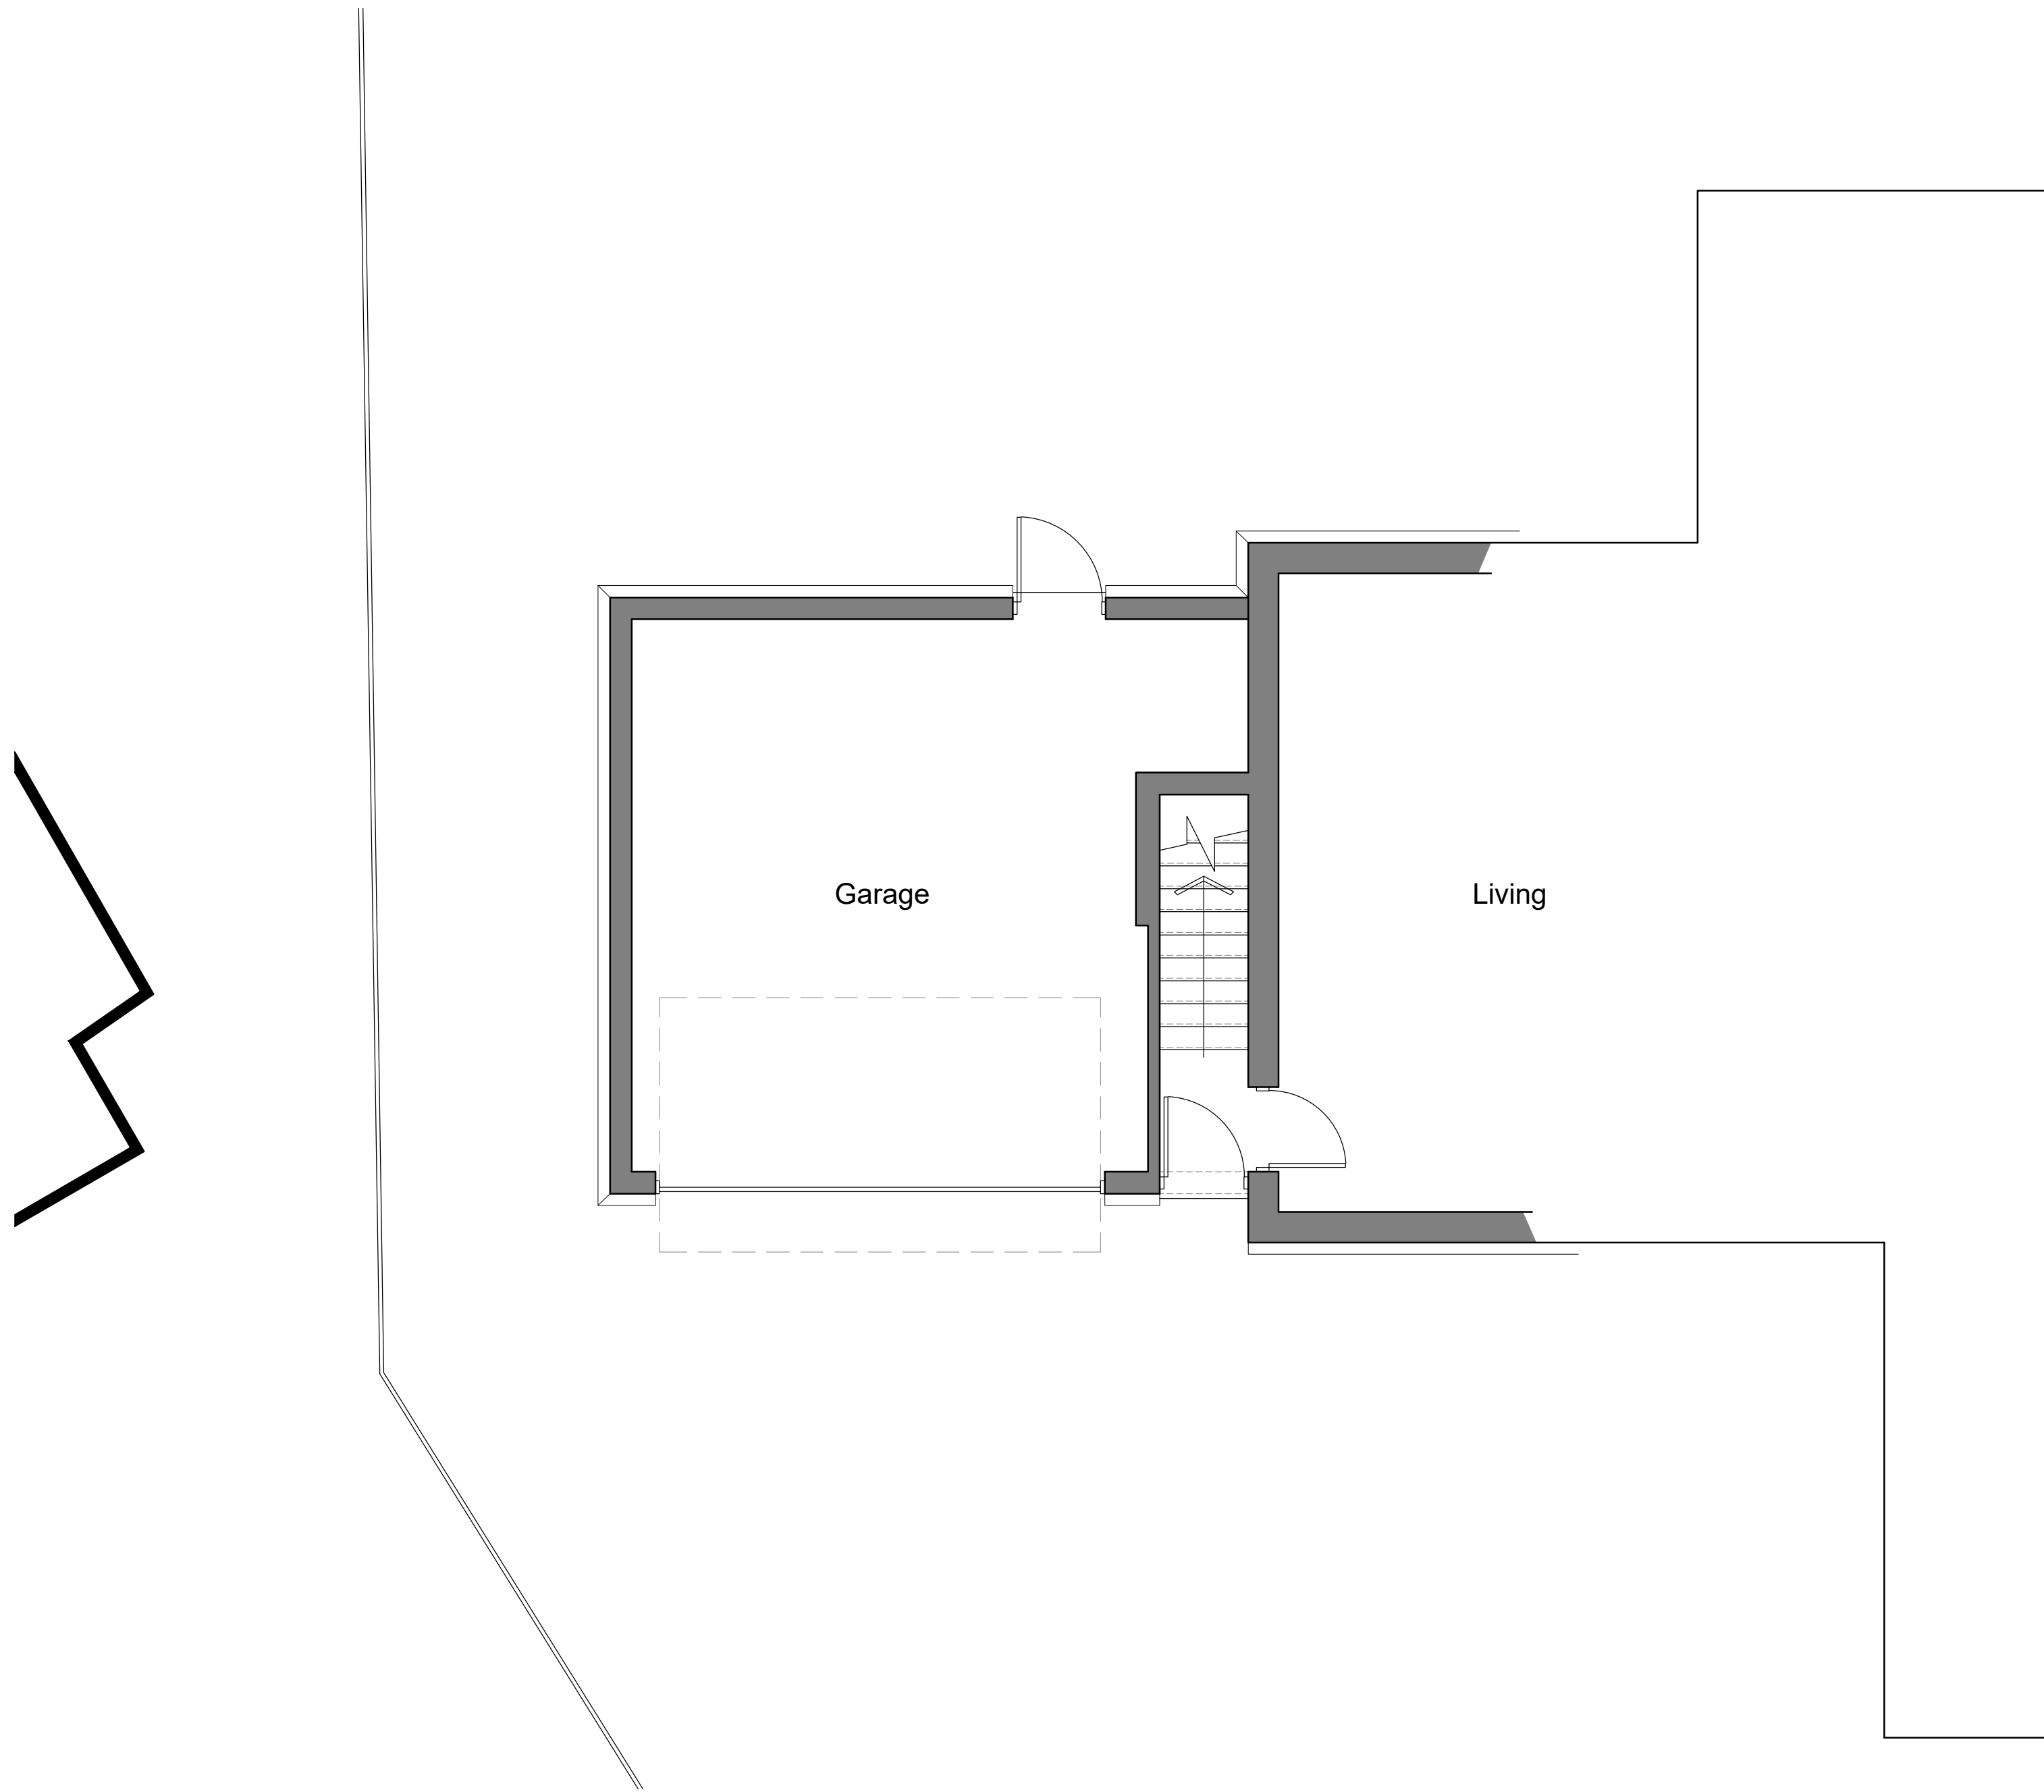

Ground Floor Plan (Scale 1:50)

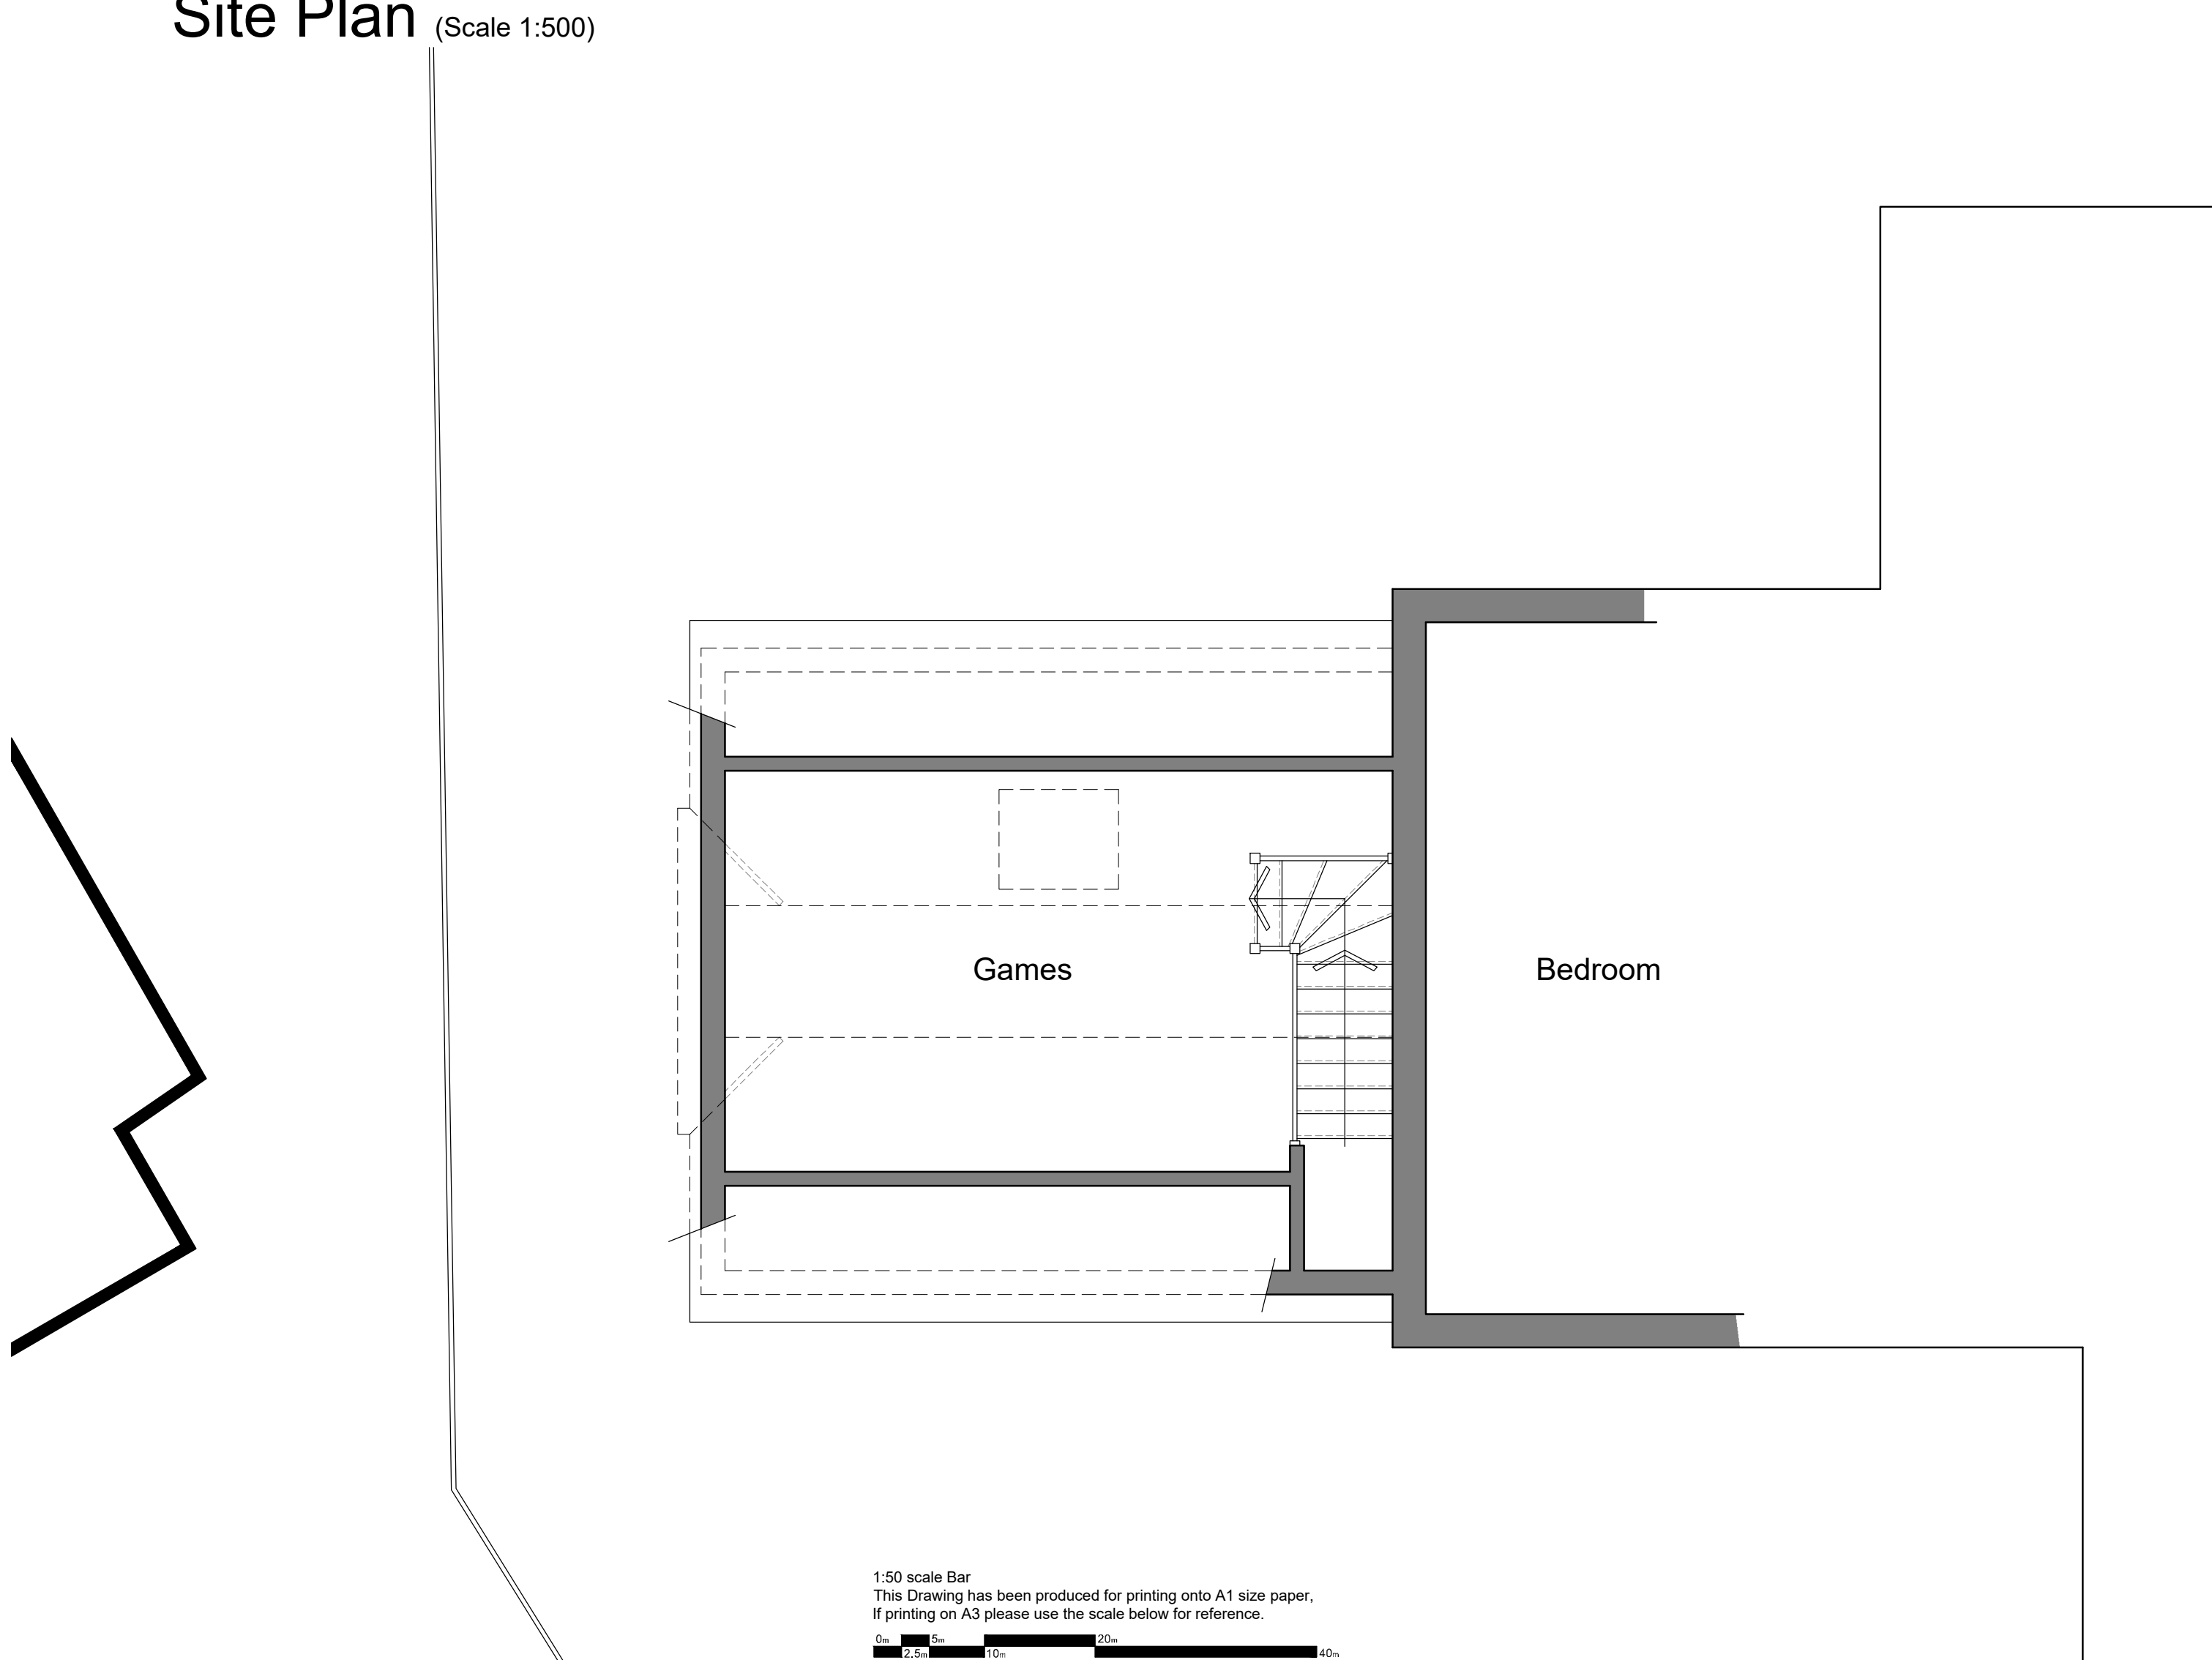

First Floor Plan (Scale 1:50)

1:50 scale Bar
This Drawing has been produced for printing onto A1 size paper.
If printing on A3 please use the scale below for reference.
0m 5m 10m 20m 40m
1:1250 scale Bar
This Drawing has been produced for printing onto A1 size paper.
If printing on A3 please use the scale below for reference.
0m 12.5m 25m 50m 100m
1:100 scale Bar
This Drawing has been produced for printing onto A1 size paper.
If printing on A3 please use the scale below for reference.
0m 0.5m 1.0m 2.0m 4.0m 8.0m
1:50 scale Bar
This Drawing has been produced for printing onto A1 size paper.
If printing on A3 please use the scale below for reference.
0m 0.25m 0.5m 1.0m 2.0m 4.0m

CLIENT Mr & Mrs Thomas
JOB Copse Cottage, 6 Soane End,
Emmer Green, Reading, Berkshire
ORG EXISTING PLANS & ELEVATIONS
SCALE As Shown DRAWN P Bonney DATE Mar 2021 BA 0174|01

14 Hornbeam Close
Wokingham
RG41 4UR
07515 355770