


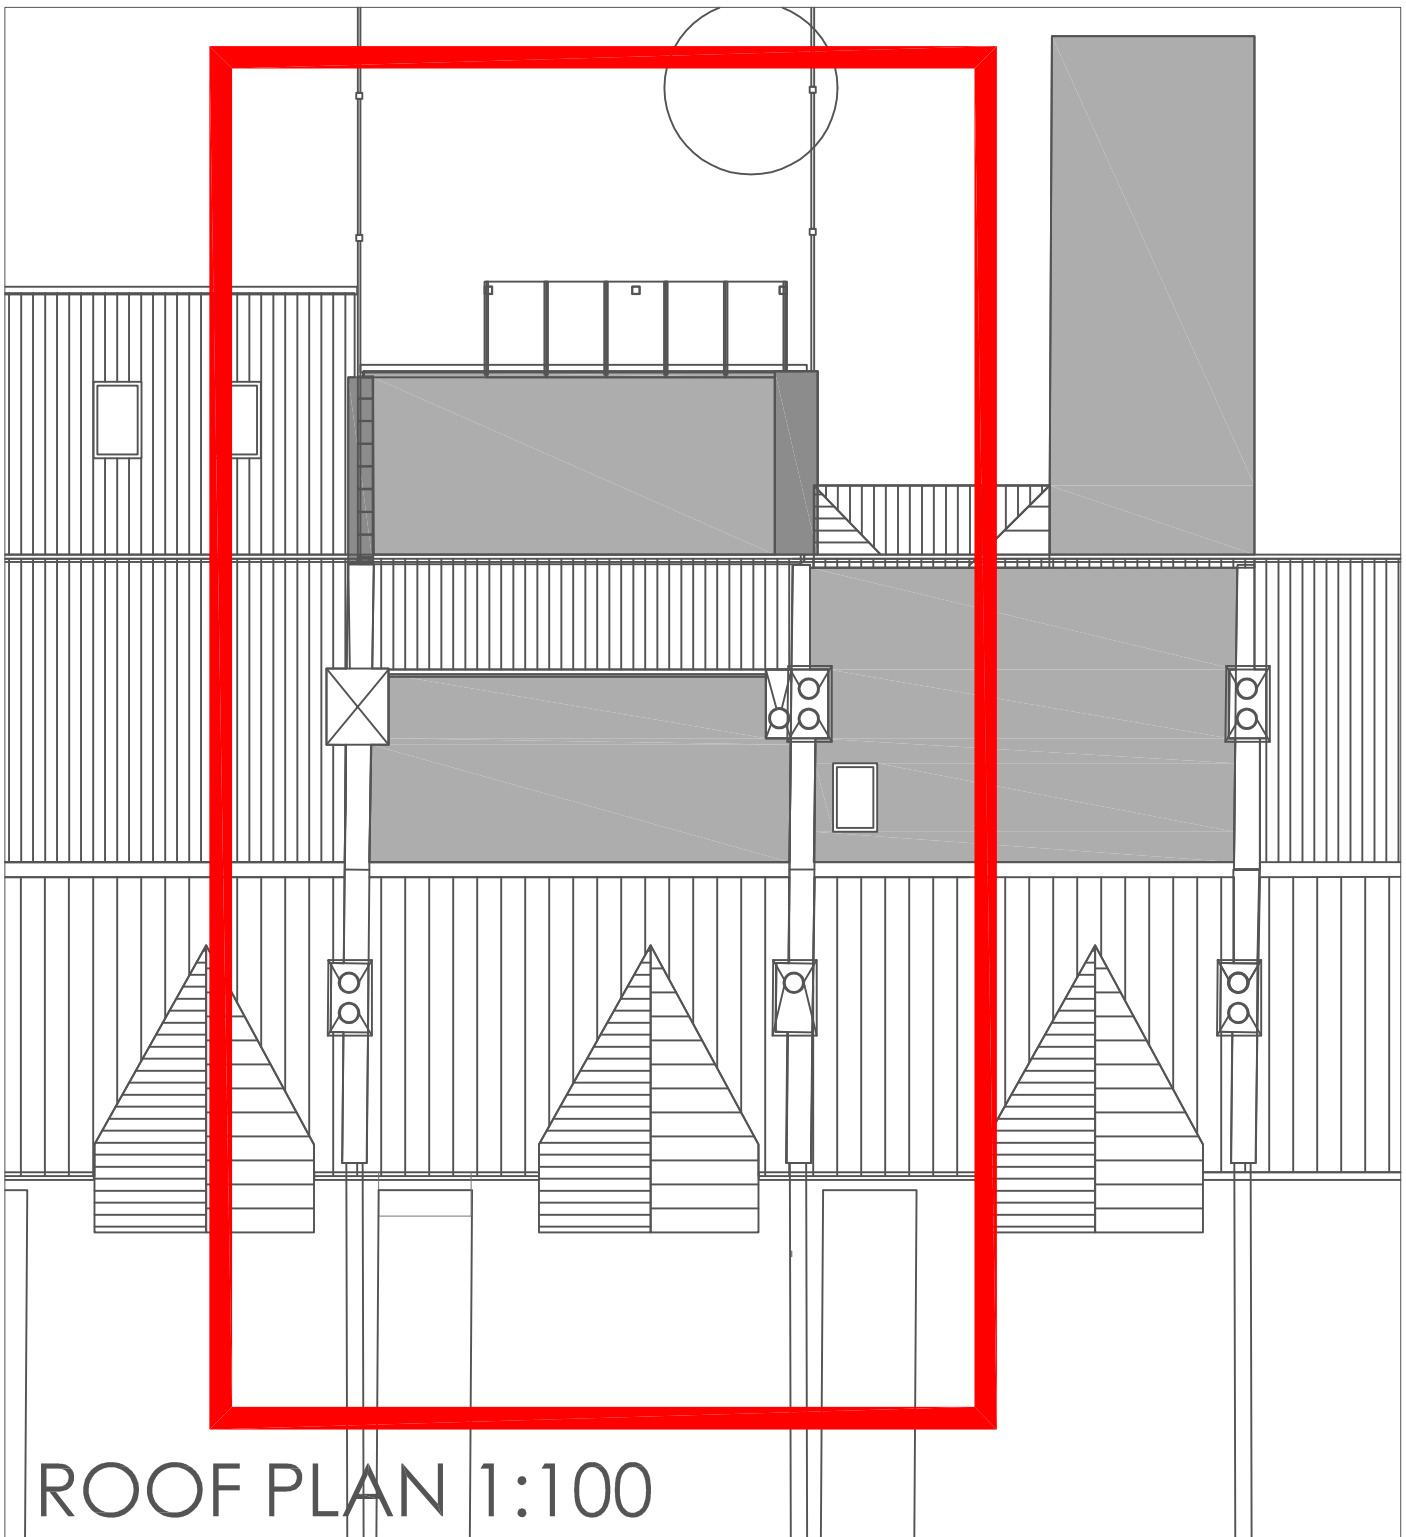
 


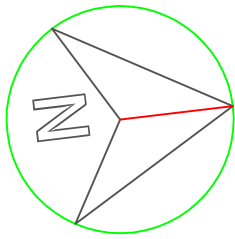


ROOF PLAN 1:100

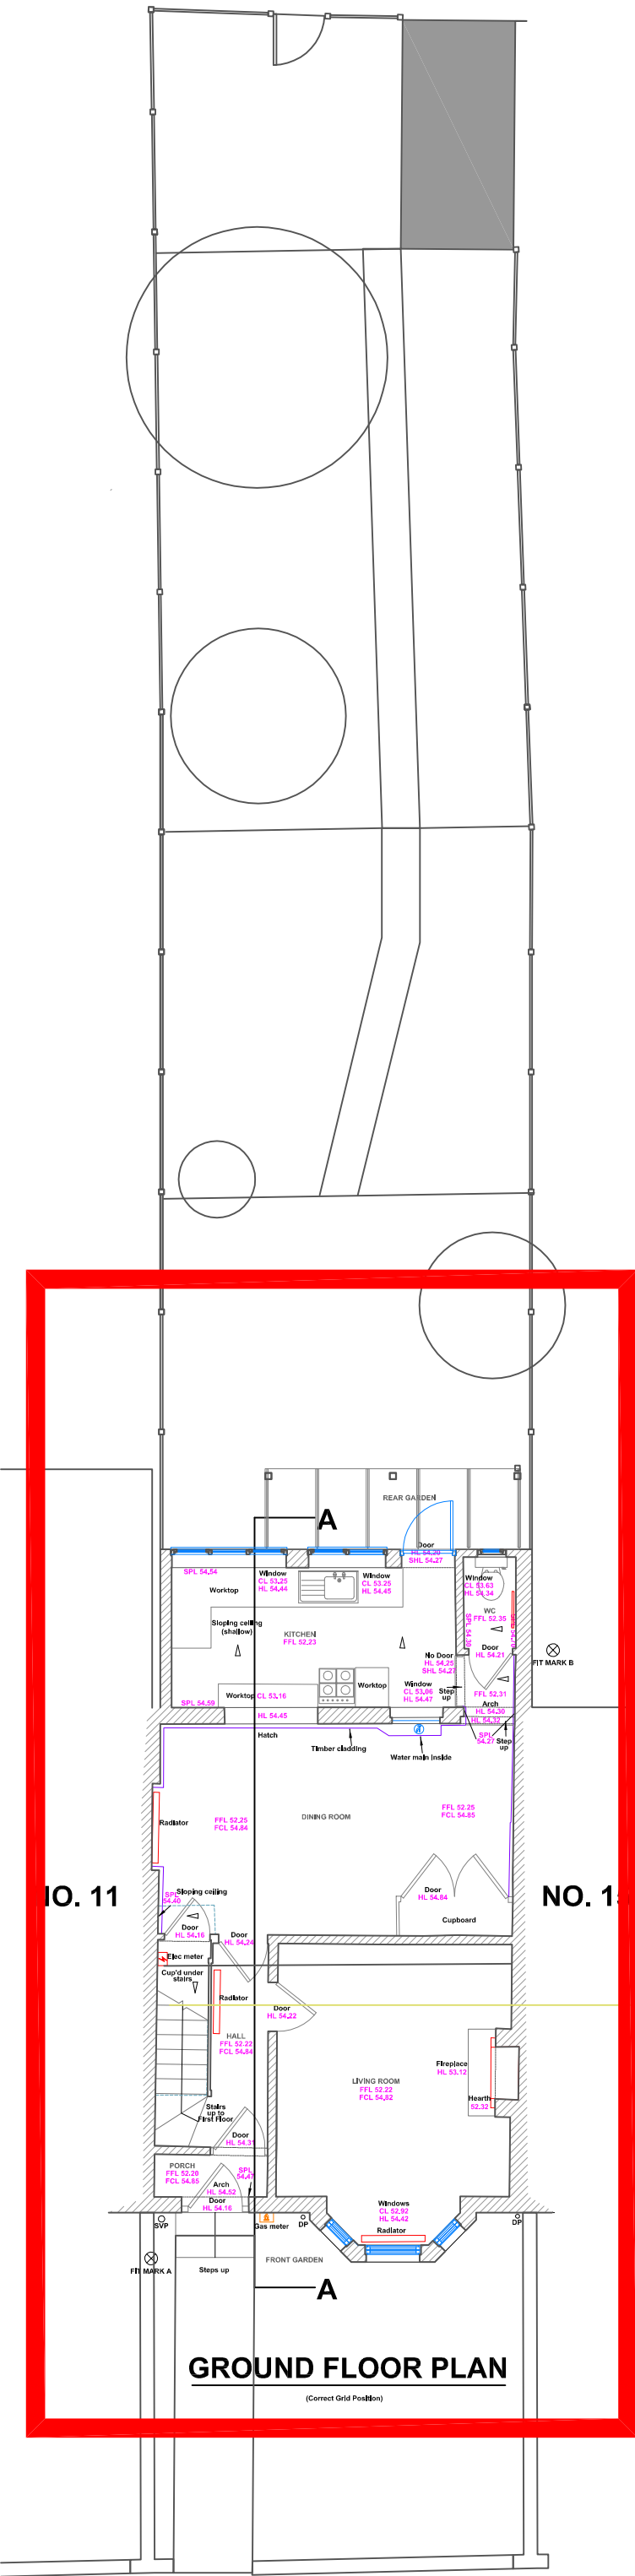

GROUND FLOOR PLAN

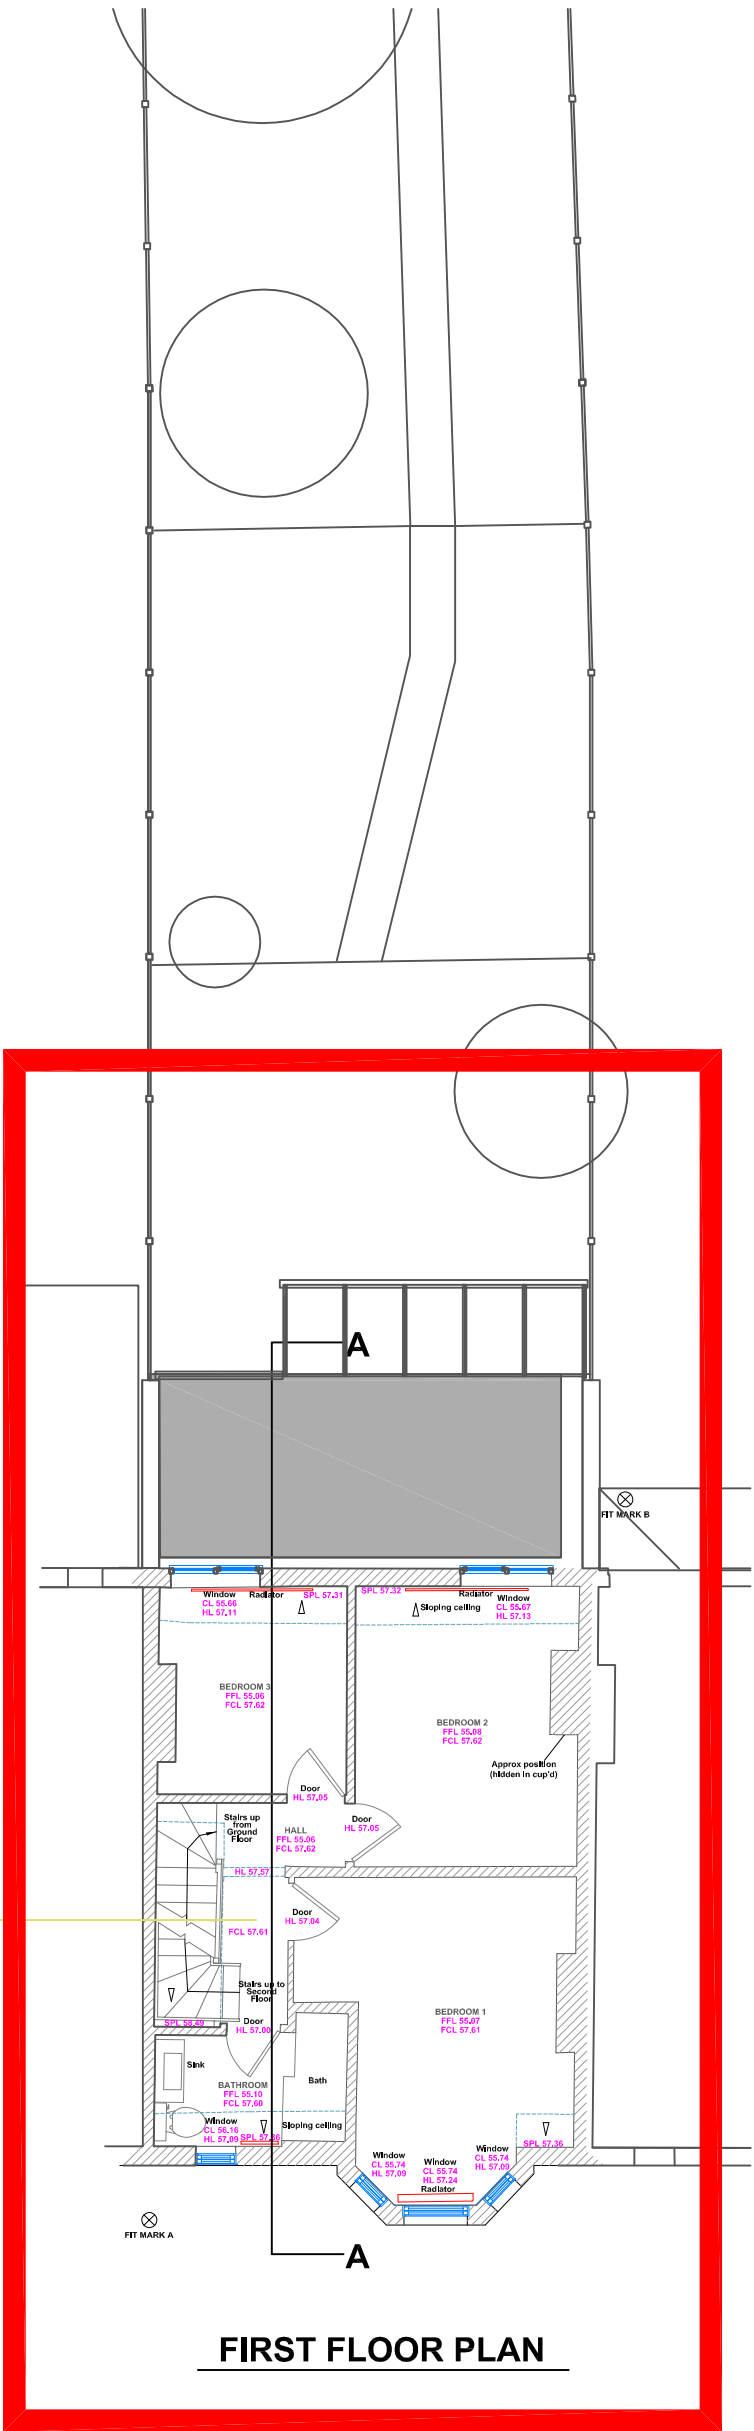

FIRST FLOOR PLAN

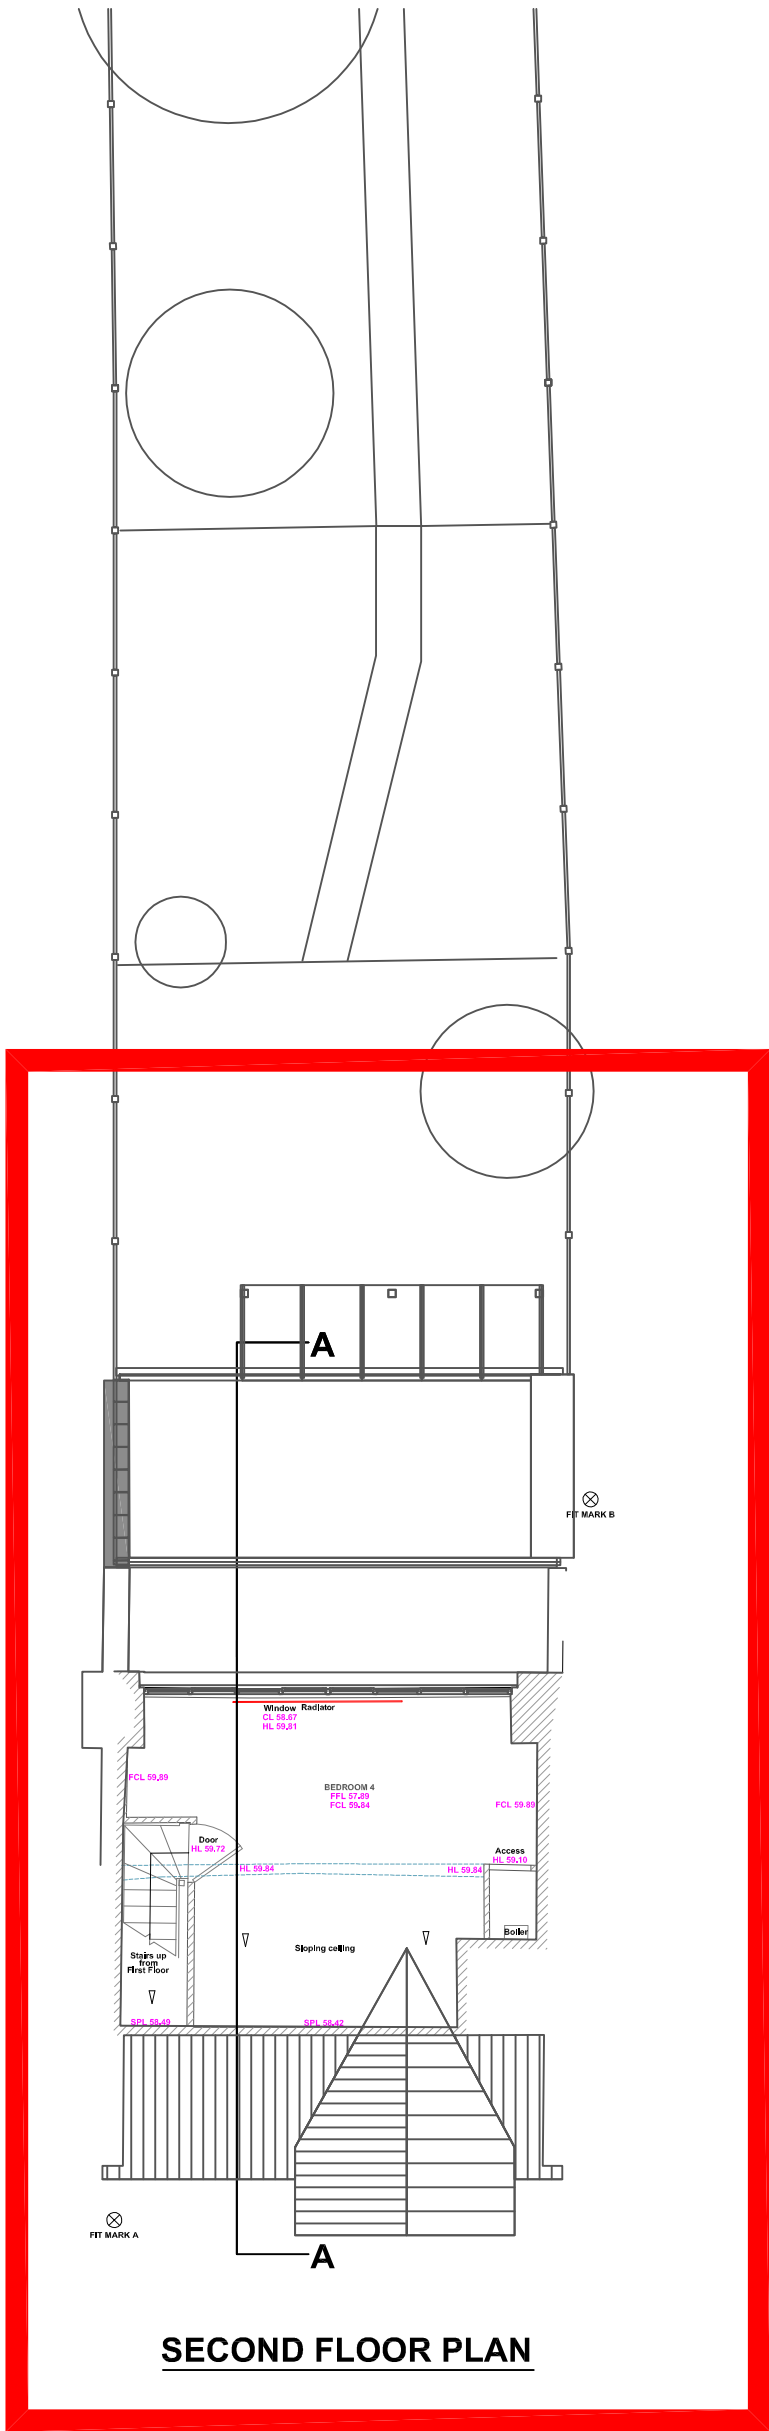

SECOND FLOOR PLAN

This drawing is the copyright of NMW Architects Ltd. and shall not be reproduced without the permission of the company. This drawing should be read in conjunction with all other drawings and documents produced for this project. Only figured dimensions should be relied upon and any discrepancy must be reported to the Architect. Work only to drawings with "for construction" status.

REVISIONS



The Haven, Tel. 01793 710222
Kingstone Window, August 2020
Architect, Sharnbrook, Ld. 01793 710222
Wetherby, S64 6NG Web: www.nmwarchitects.co.uk

CLIENT
Mark & Harriet Jones

PROJECT
ALTERATIONS TO
13 Hemdean Rise
Caversham

DRAWING TITLE
EXISTING PLAN

DRAWN	CHECKED	DATE
NW	-	August 2020
SCALE(S)	STATUS	
1:100@ A2	Planning	
DRAWING NUMBER	REVISION	
1119-05		