



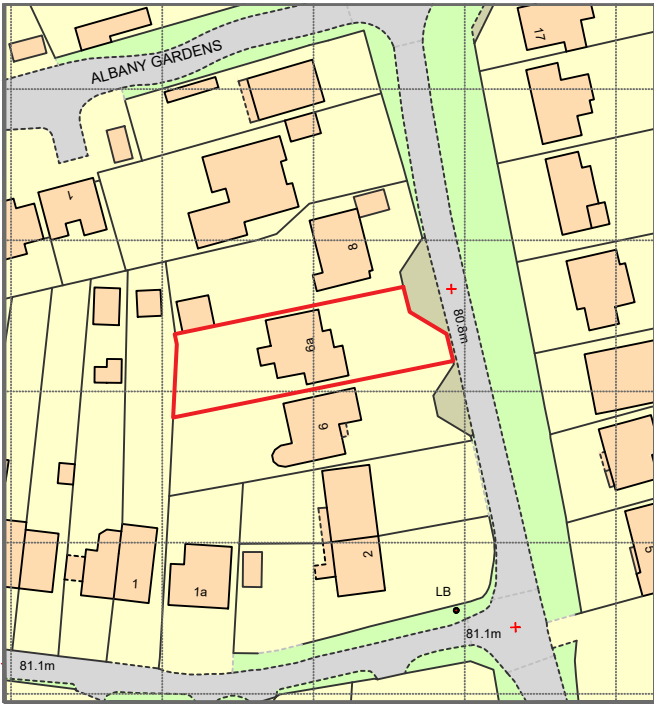

Ordnance Survey Plan
Scale 1:1250



Aerial View
by Google Earth 2017

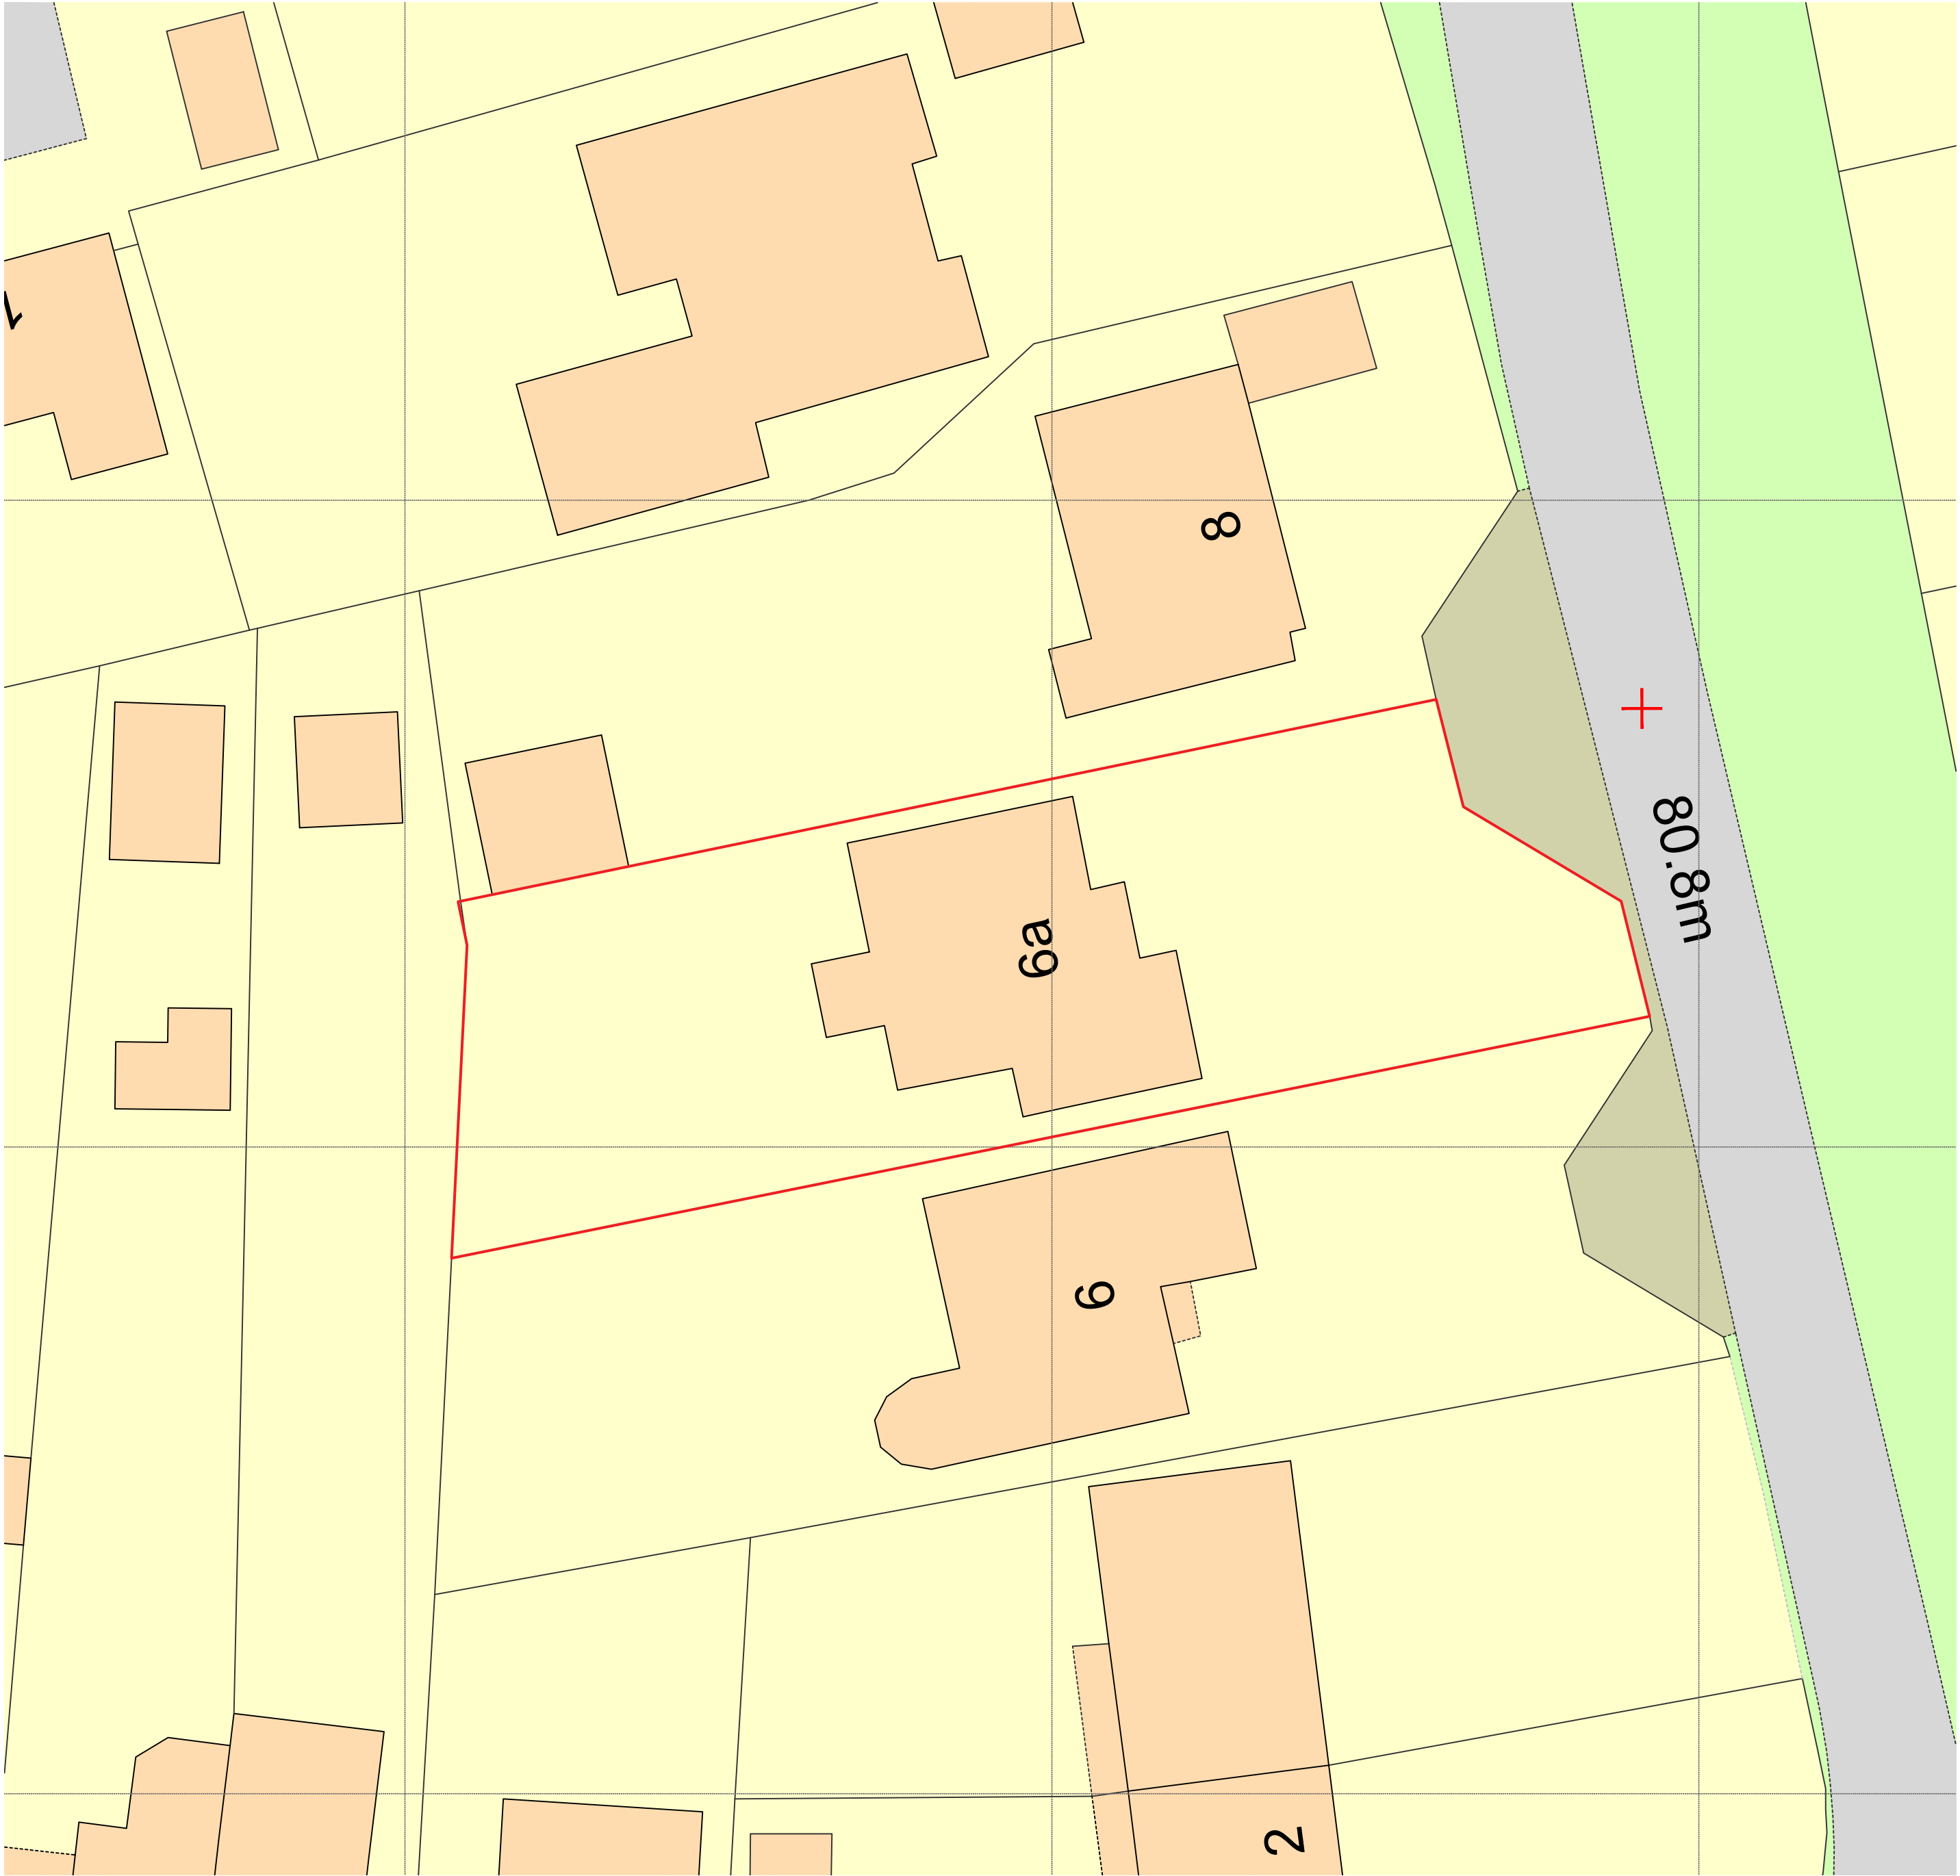

Existing Site Plan
Scale 1:200

Metric Scale Bar
Scale 1:200



NOTES:
1. These plans are subject to Planning and Building Regulations and any other relevant laws and regulations.
2. The client is responsible for ensuring that the plans are in accordance with the relevant laws and regulations.
PLANNING



7 Prescott Place
London
SW4 6BS
0203 185 1619
info@aurahomes.co.uk
www.aurahomes.co.uk
© 2017
ALL RIGHTS RESERVED

CLIENT	Mark and Sarah Ely
PROJECT	6a Highdown Hill Road Eaton Green Reading RG4 6DP
DATE	10/1/20
SCALE	AS STATED @ A1
TITLE	SITE AND LOCATION PLAN
JOB	20336
DRAWING	SP-01
REVISION	-