




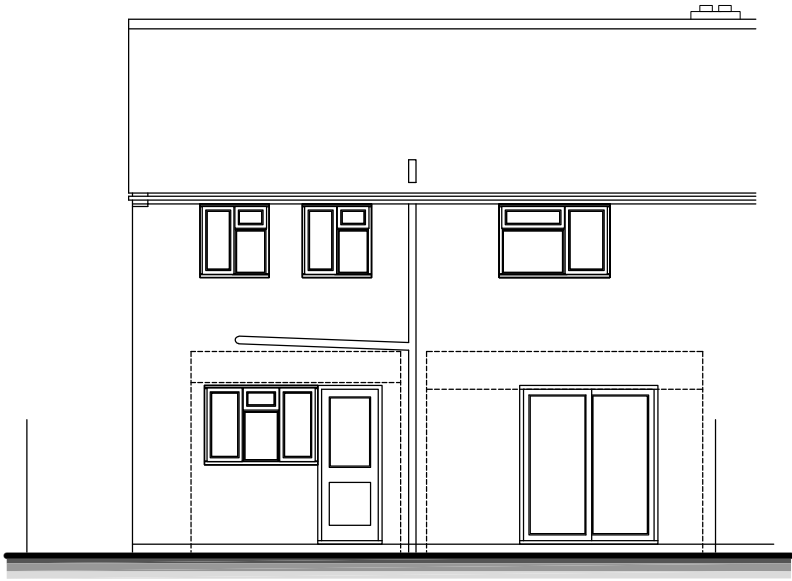

WEST (REAR) ELEVATION

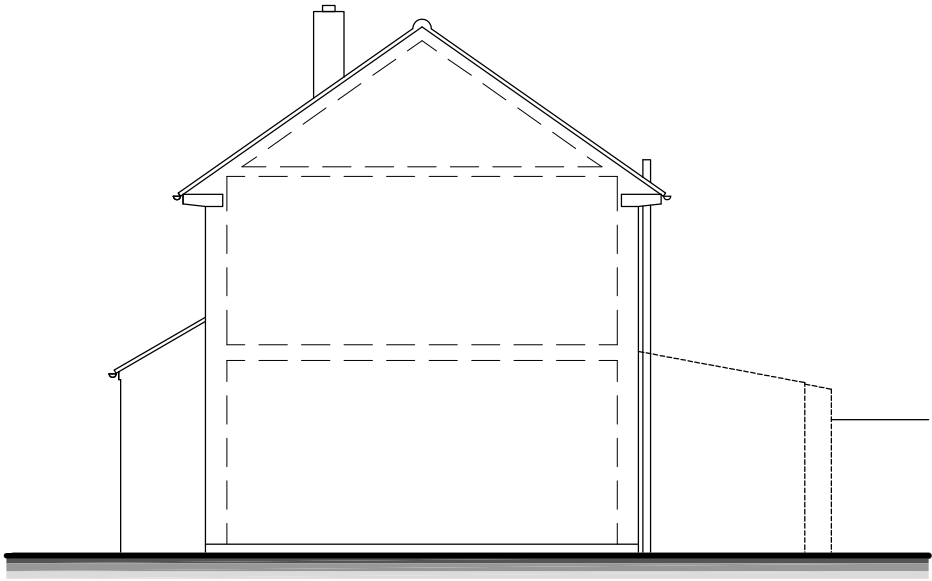


SOUTH (SIDE) ELEVATION

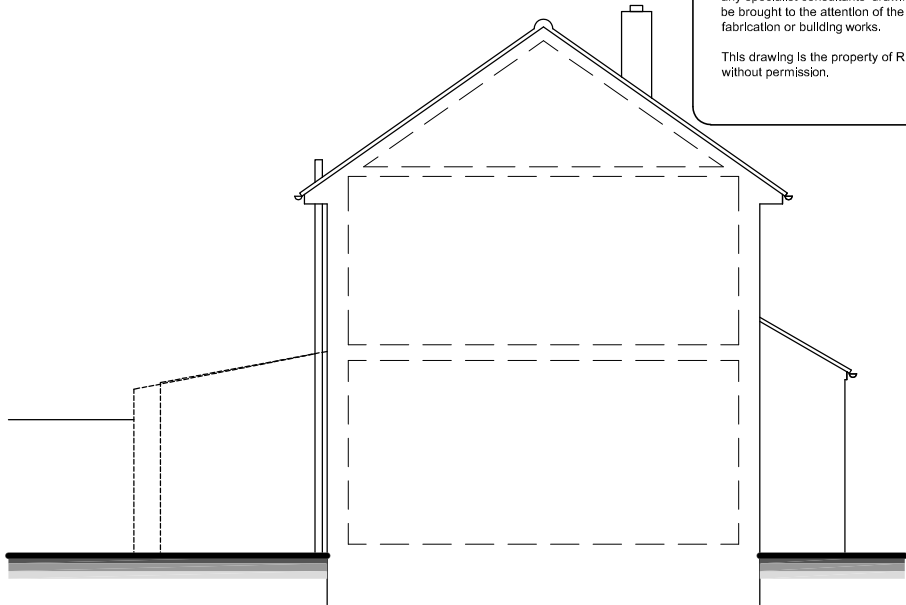


NORTH (SIDE) ELEVATION/ SECTION

PLANNING
Do not scale from this drawing unless for Planning purposes.
Written dimensions only shall be taken from this drawing.
CONSTRUCTION
All dimensions must be checked on site by the Contractor prior to the commencement of any fabrication or building works on site and where applicable, all dimensions and details are to be read in conjunction with any specialist consultants' drawings: any disparity between drawings is to be brought to the attention of the client prior to the commencement of any fabrication or building works.

This drawing is the property of Richard Davey and may not be reproduced without permission.

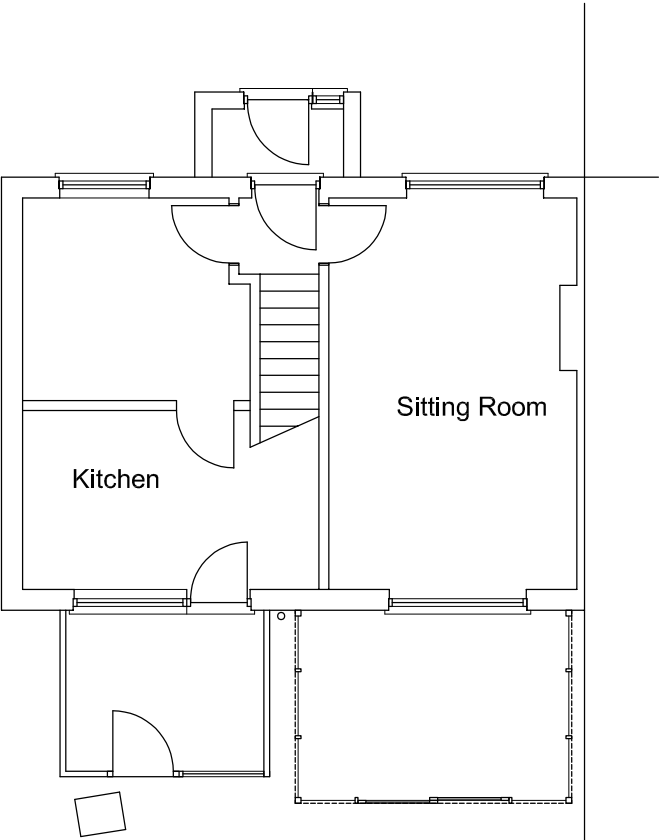

GF PLAN

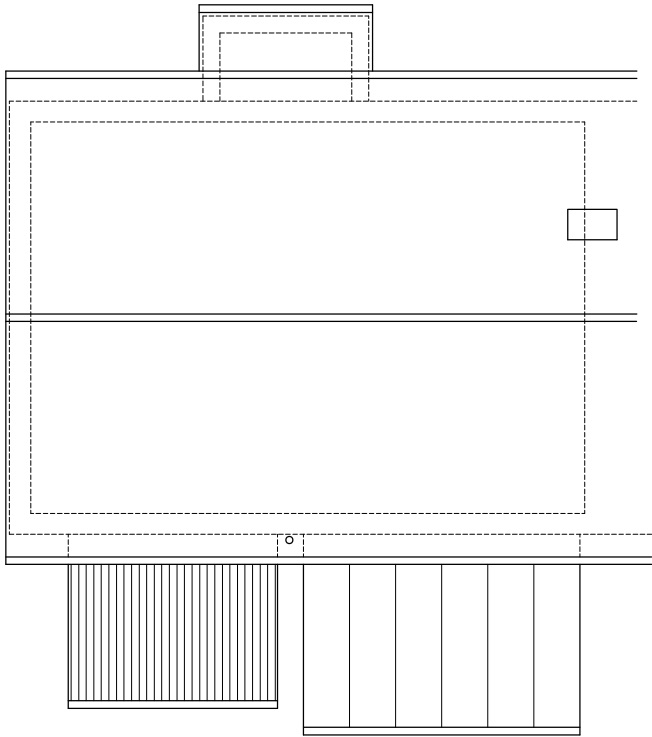

ROOF PLAN

Revision	Date	Description

Project Title

Alterations and extension to
23 Warnford Road

Tilehurst, RG30 4LA

Drawing Title

SURVEY:

Plans and Elevations

Date Jan 21	Scale 1:100@A3
Drawn RAD	Checked

Drawing No

2100-P02

RICHARD DAVEY
29 Beverley Close, Thatcham, RG18 3AE
tel: 0777 336 2822
email: richard.davey.design@gmail.com

Scale Bar 0 1m 2m 5m 1:100 @ A3