


The internal layouts within apartments will be subject to design development. The precise location of walls and internal doors and the detailed layout of bathroom and kitchen areas will be subject of non-material changes and may vary from the internal layouts set out in these plans. These minor alterations will not affect the position and arrangement to external doors and windows nor will they affect the relative relationship between habitable rooms and windows.

The survey information shown on this drawing is based on a topographical survey prepared by a third party and Broadway Malayan Limited accept no responsibility for the accuracy or completeness of the survey.

 

U:\30934\30934\B002 - Phase 6 30934\30934 - Block A\Survey\Project\11-01-18\DWG\A-03-002.dwg

P	6	Undispatch Planning Issue	17.05.18	J.C
P	5	Building heights reduced	24.10.17	D.J
P	4	Scale added	23.06.17	D.J
P	3	Planning Issue	20.05.17	S.D/D.J
P	2	Draft planning issue	11.05.17	D.J/S.D
P	1	First Issue	18.05.17	D.J/L
Rev		Description	Date	Issued by

U:\30934\30934\B002 - Phase 6 30934\30934 - Block A\Survey\Project\11-01-18\DWG\A-03-002.dwg

U:\30934\30934\B002 - Phase 6 30934\30934 - Block A\Survey\Project\11-01-18\DWG\A-03-002.dwg


BroadwayMalayan BM
Architecture Urbanism Design

Ikka House, 10 High Street
Residential
Berkeley
R07 SAN
T: +44 (0)178 932 3468
F: +44 (0)178 932 3469
E: info@broadwaymalayan.com
www.broadwaymalayan.com


Client
St Edward Homes Ltd
Project
Green Park Village - Phase 6
Description
GA Layout - Block D

Status
PLANNING
Scale
1 : 200
Job number
30934
Drawing number
A-P6-03-002
Revision
P6
Date
May 18
Revision

Original size 100mm@A1
Copyright Broadway Malayan Limited

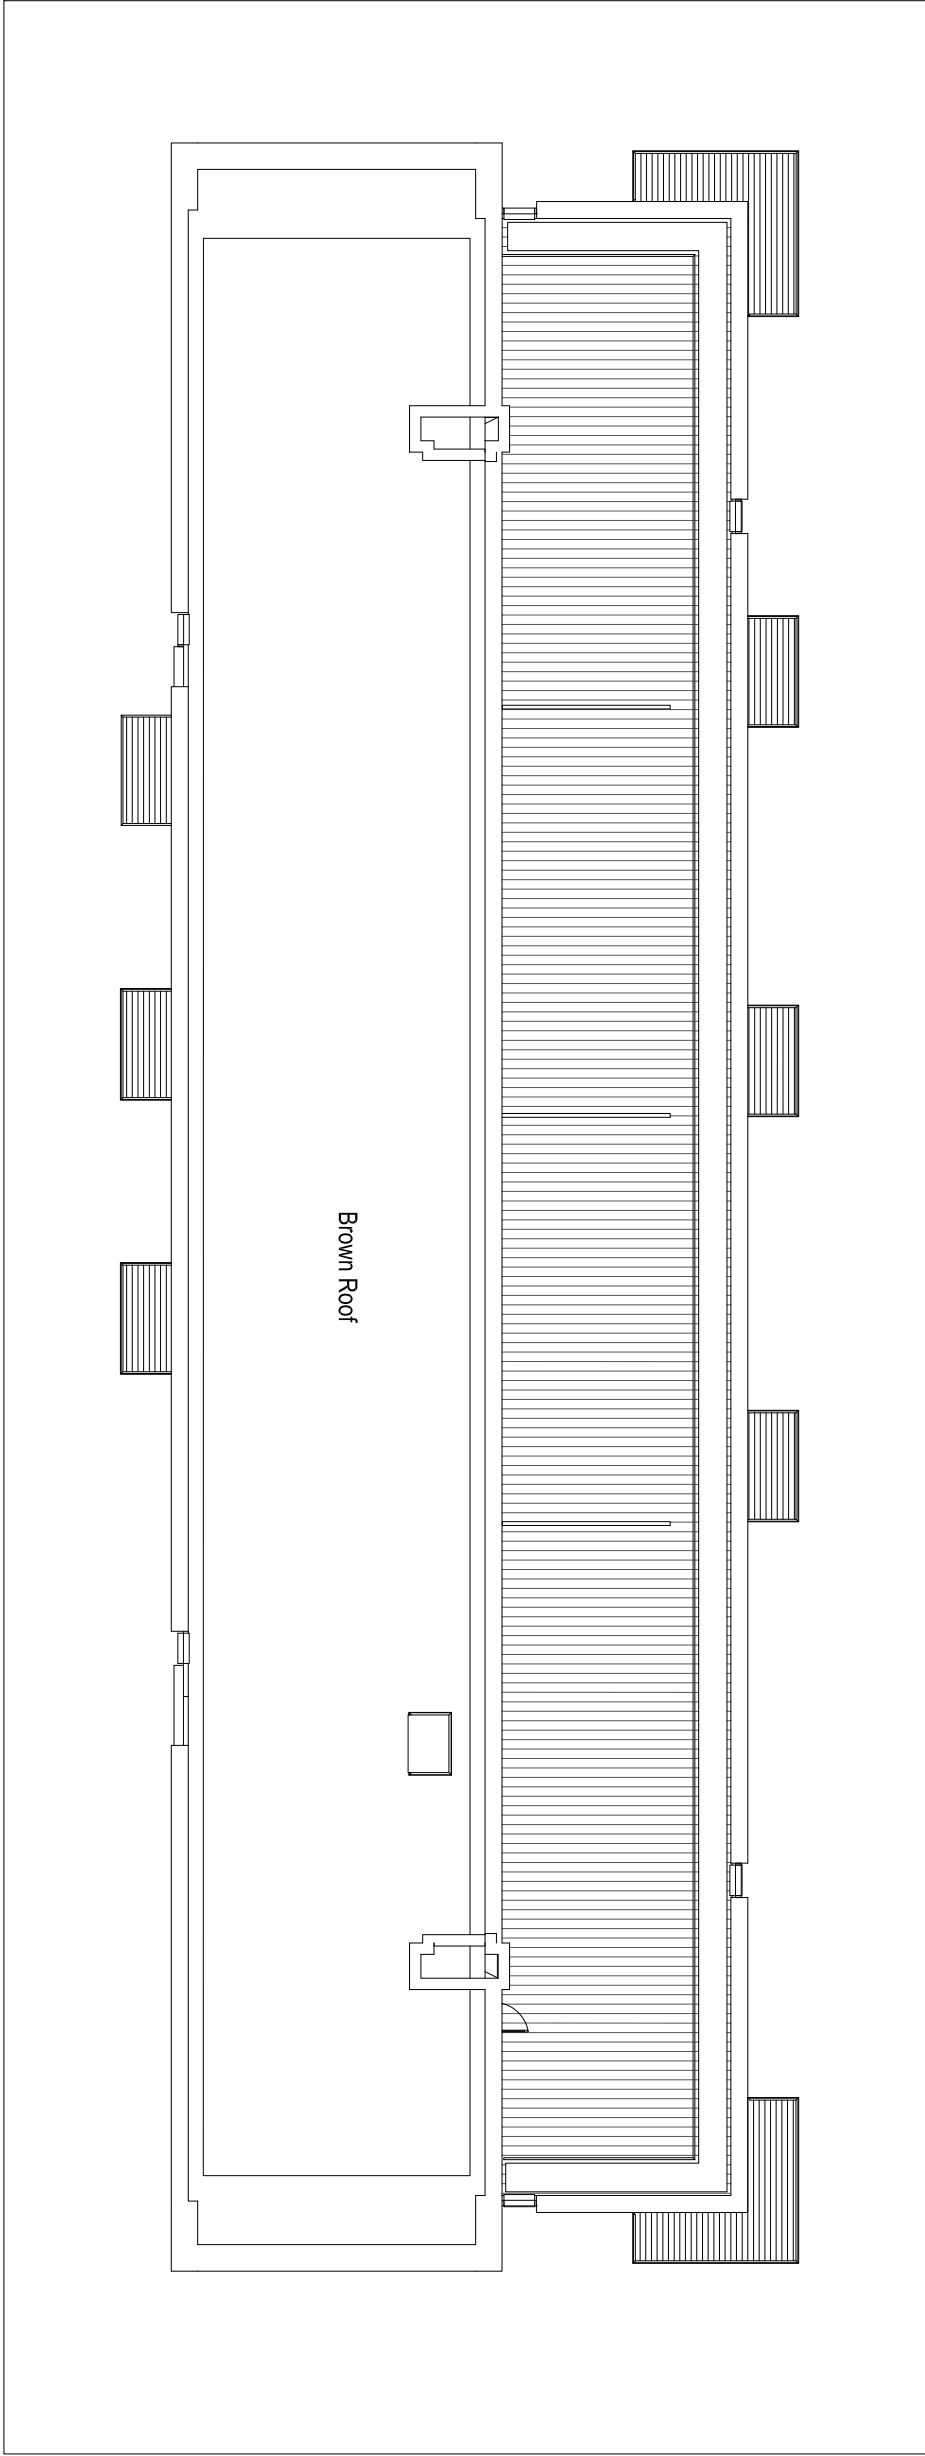


Roof Plan
1 : 200

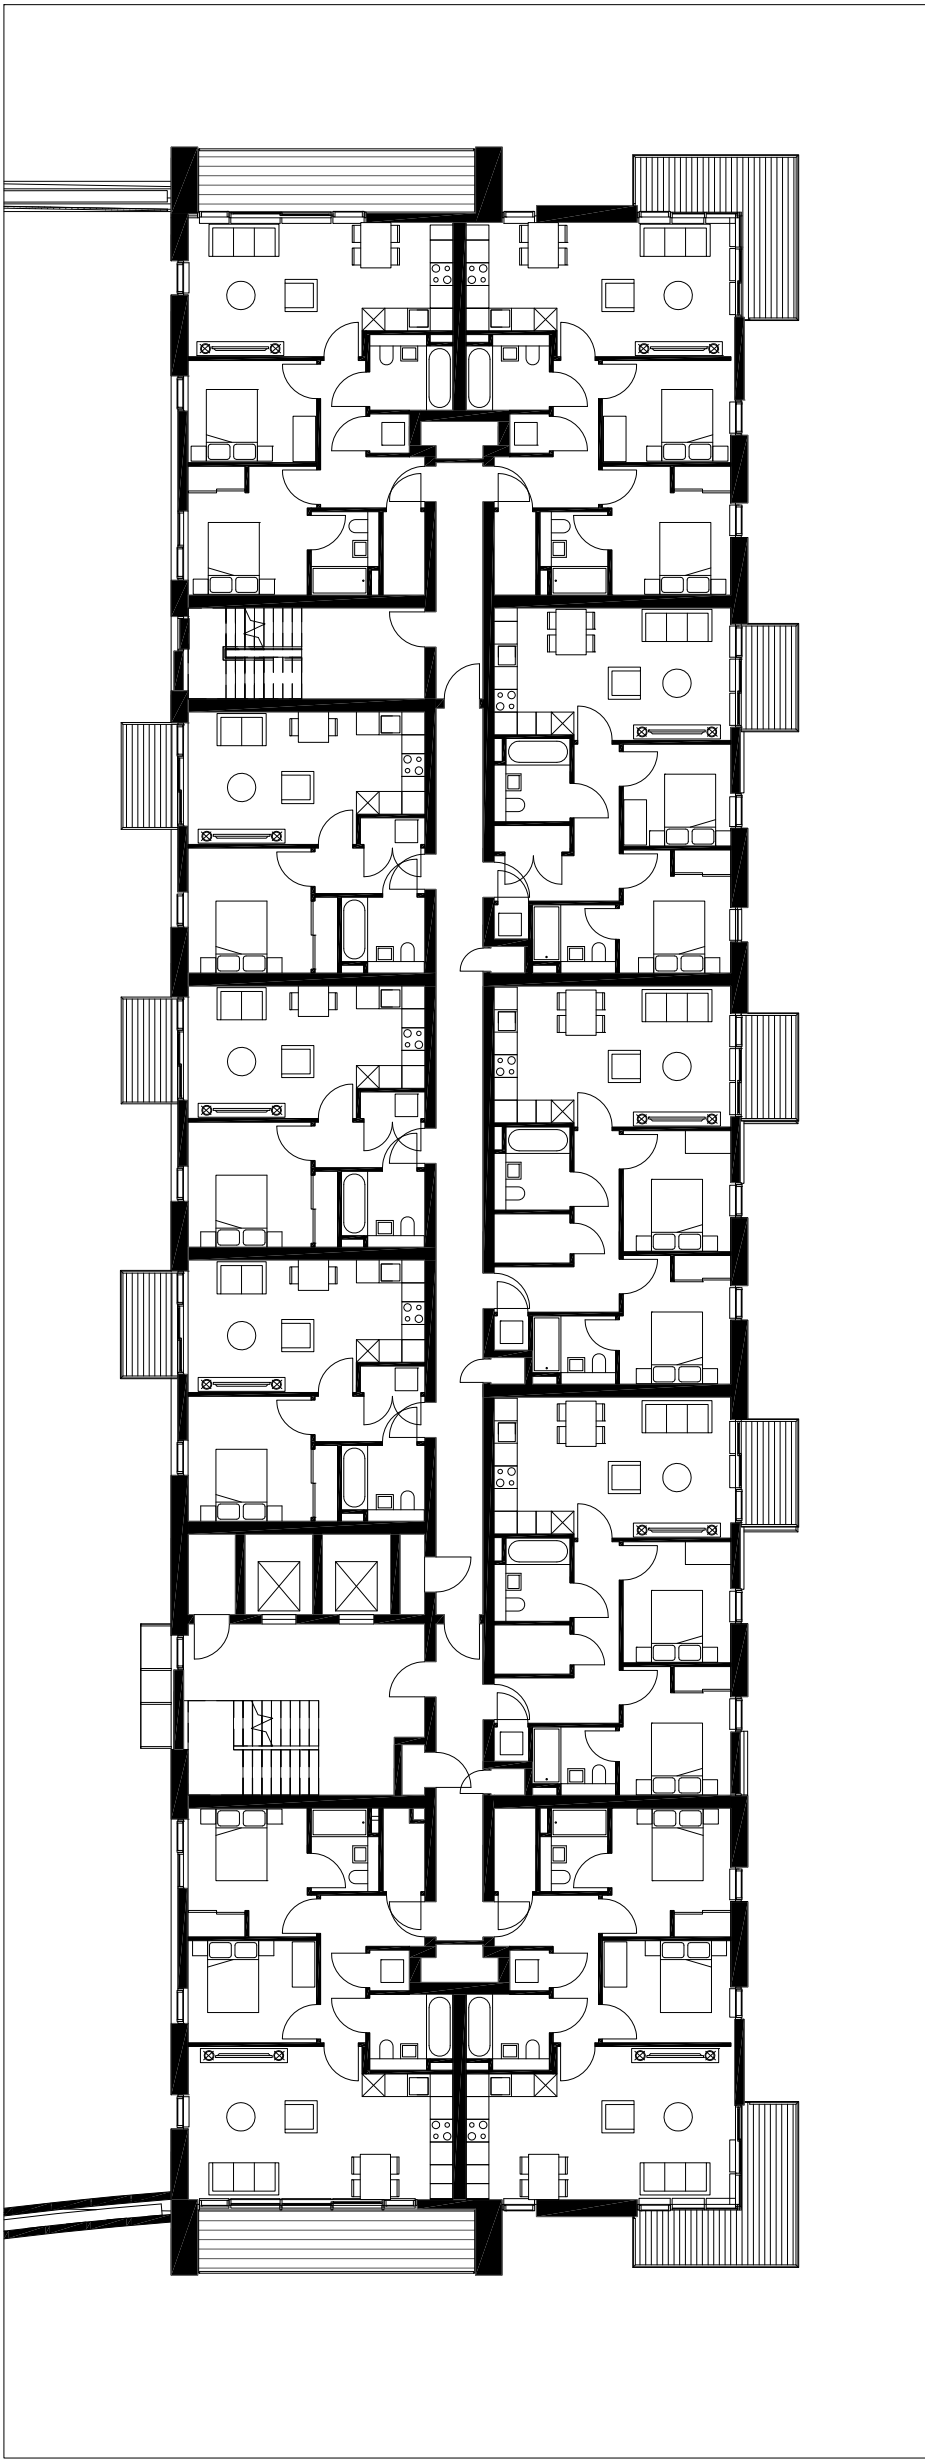

2 Typical Upper Floor Plan (2nd to 5th floors)
1 : 200




1 Podium Floor Plan (1st floor)
1 : 200

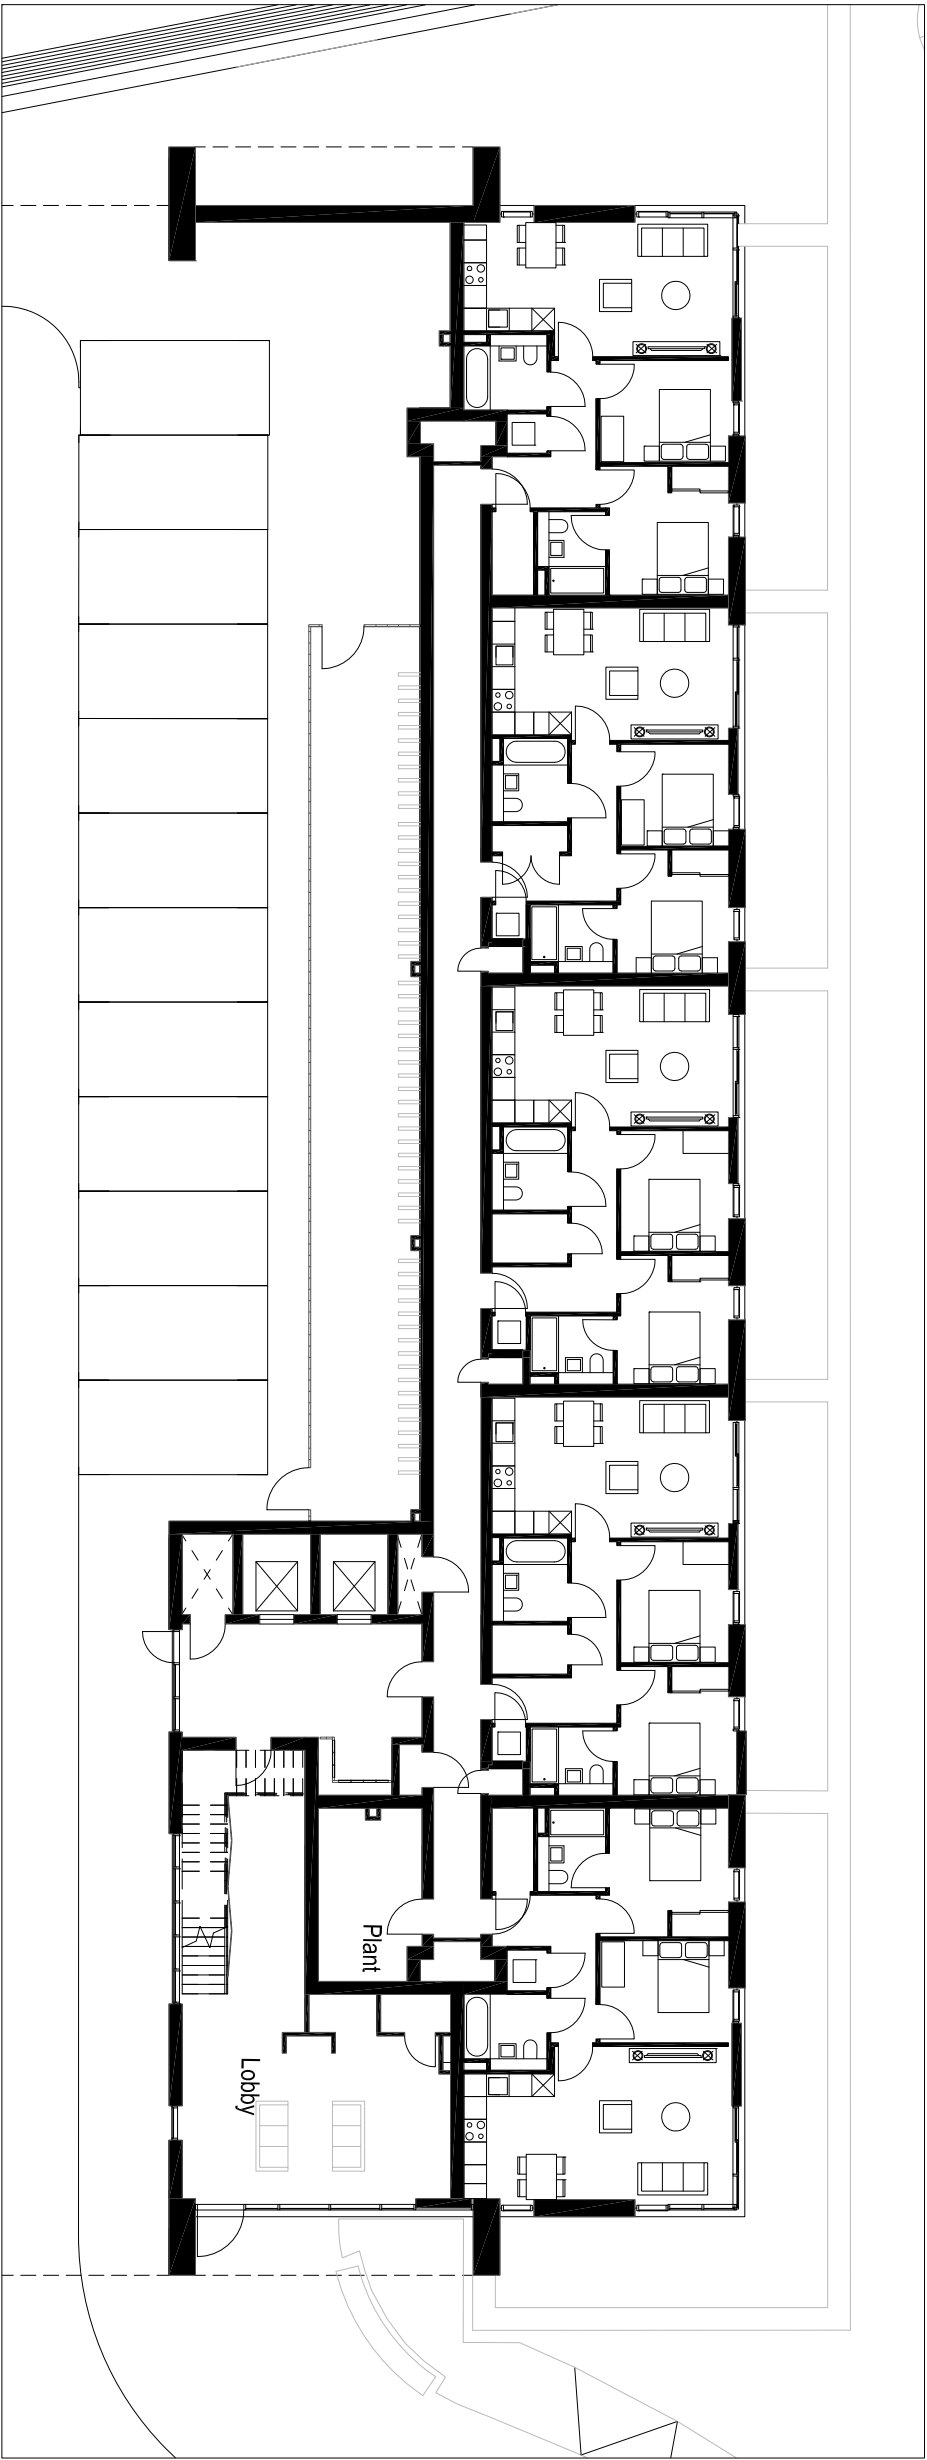

0 Ground Floor Layout - L00
1 : 200



7 Upper Duplex Floor Plan (7th floor)
1 : 200

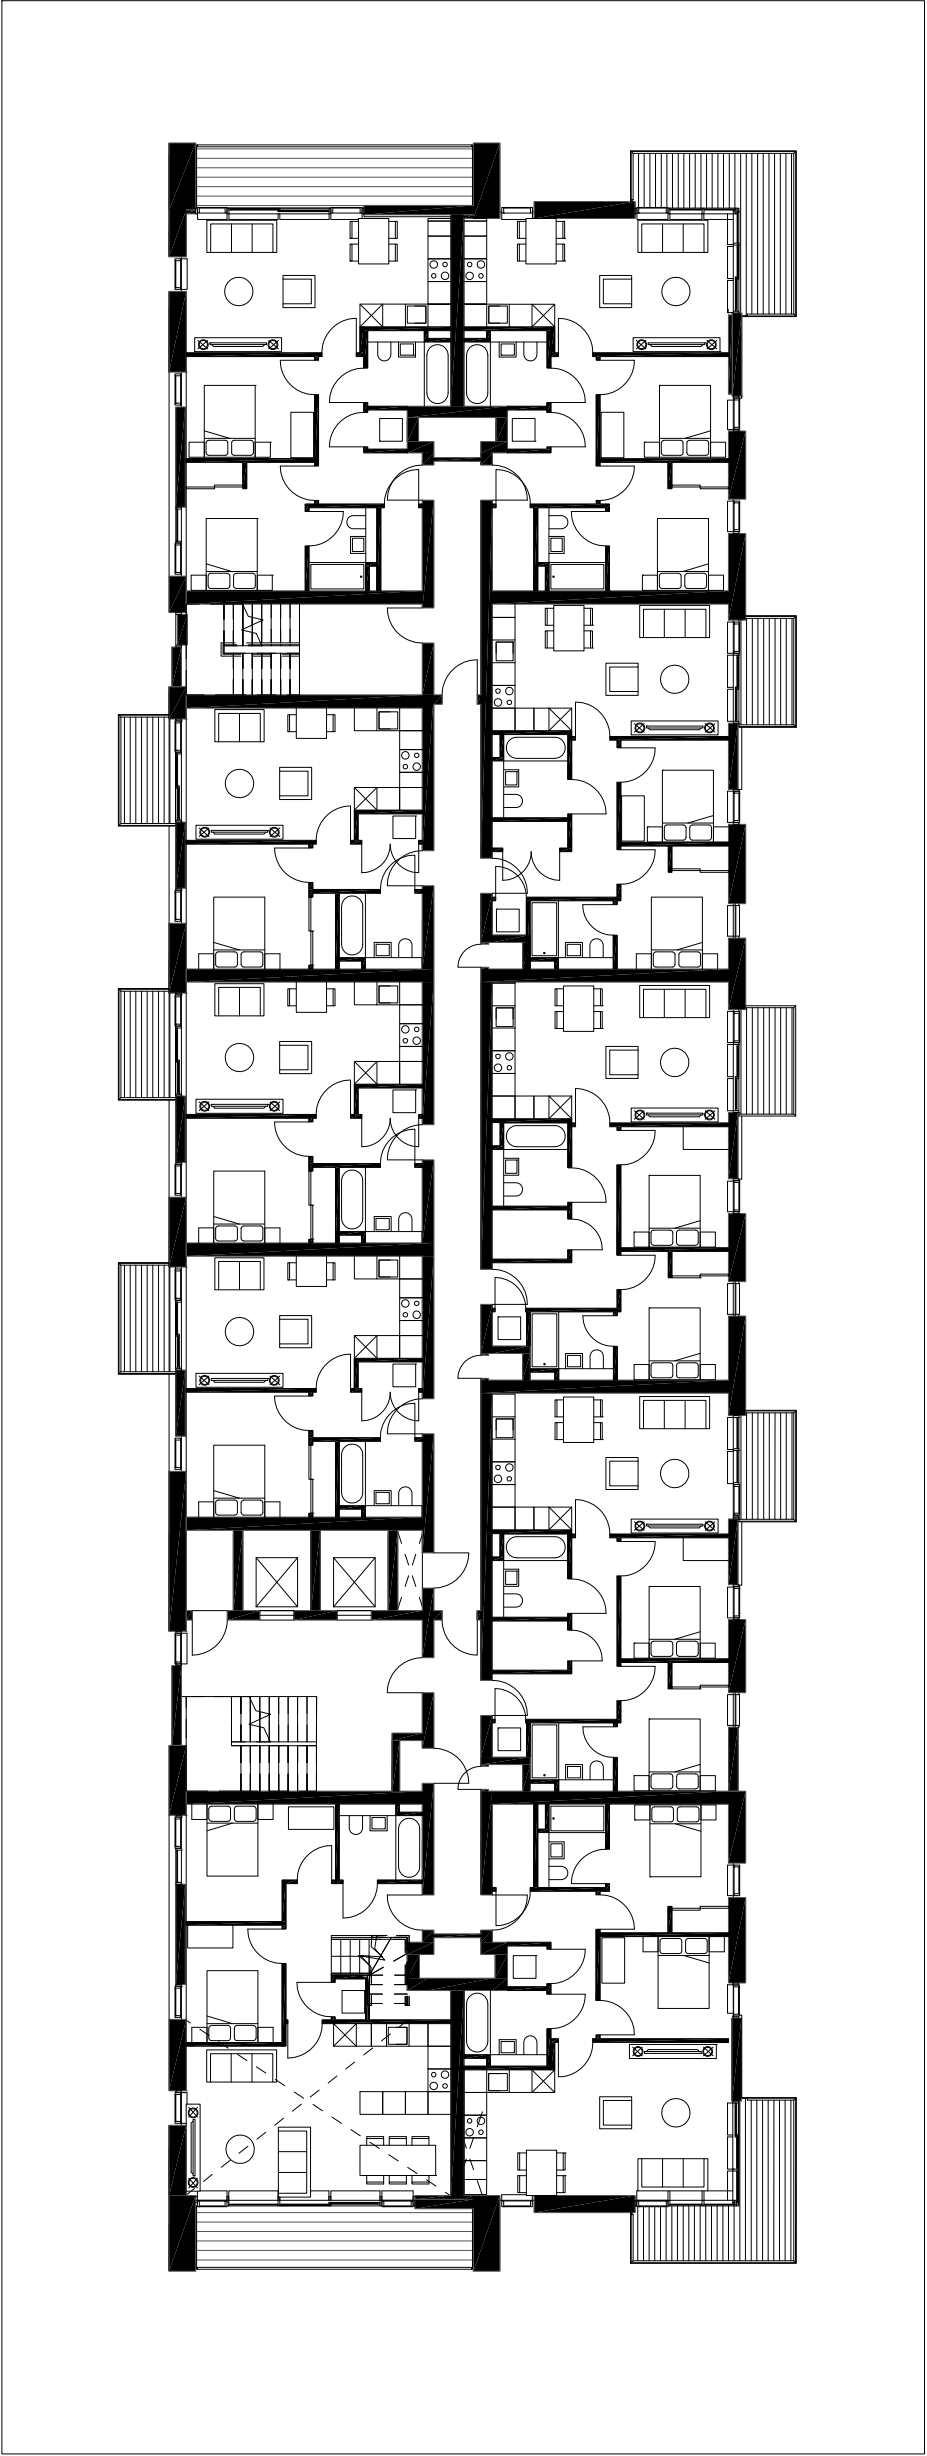

6 Lower Duplex Floor Plan (6th floor)
1 : 200

