




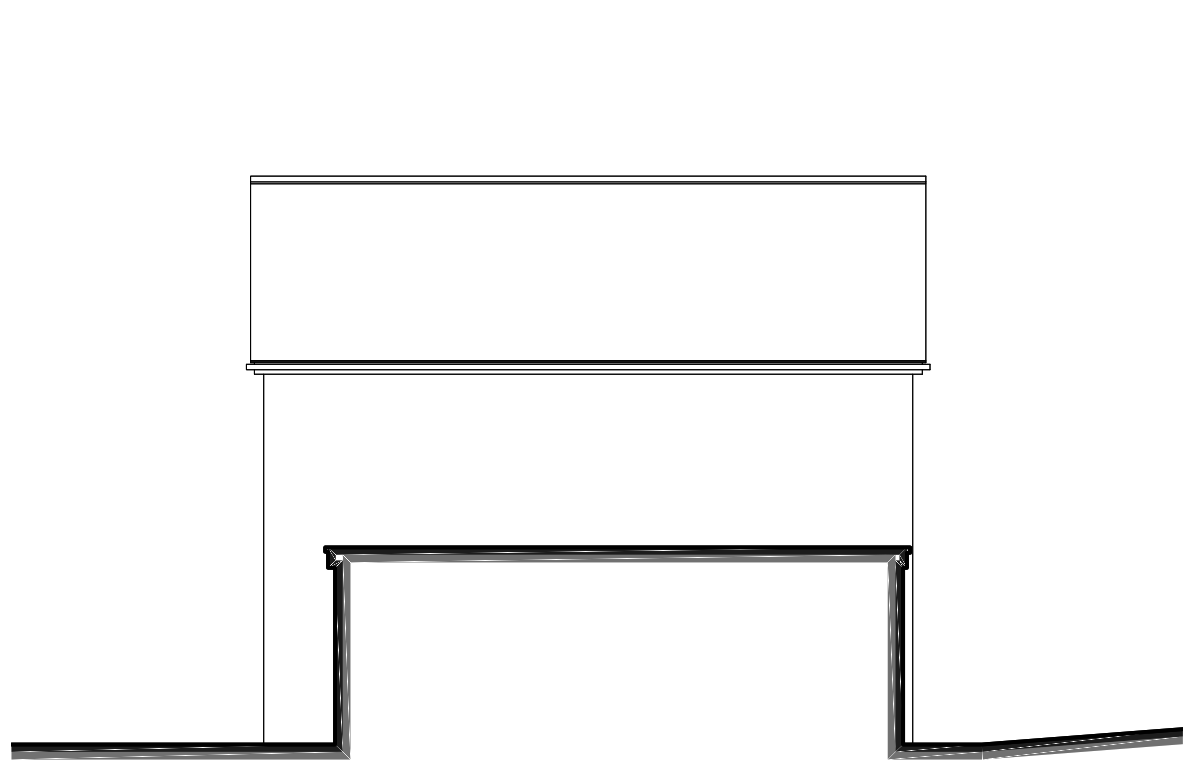


Side Elevation 1:50 Scale

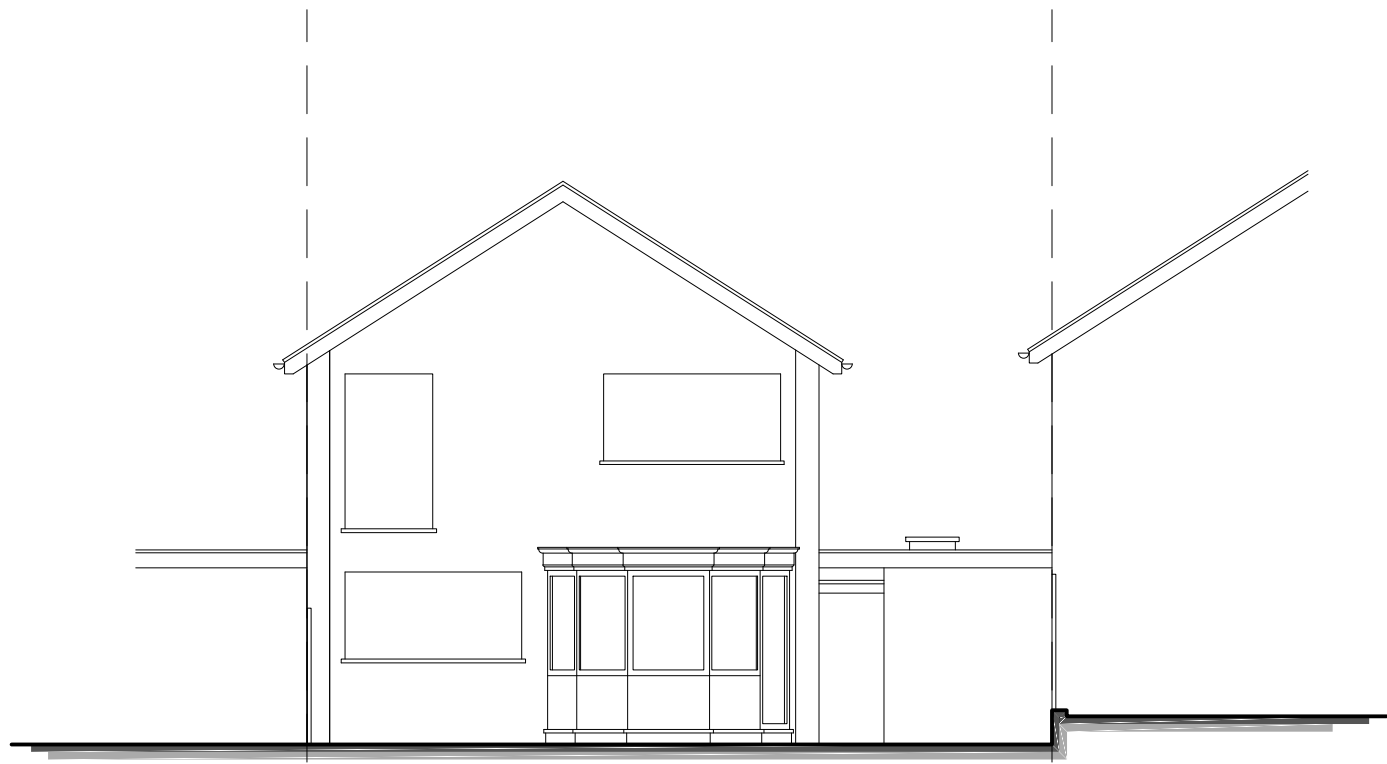


Rear Elevation 1:50 Scale

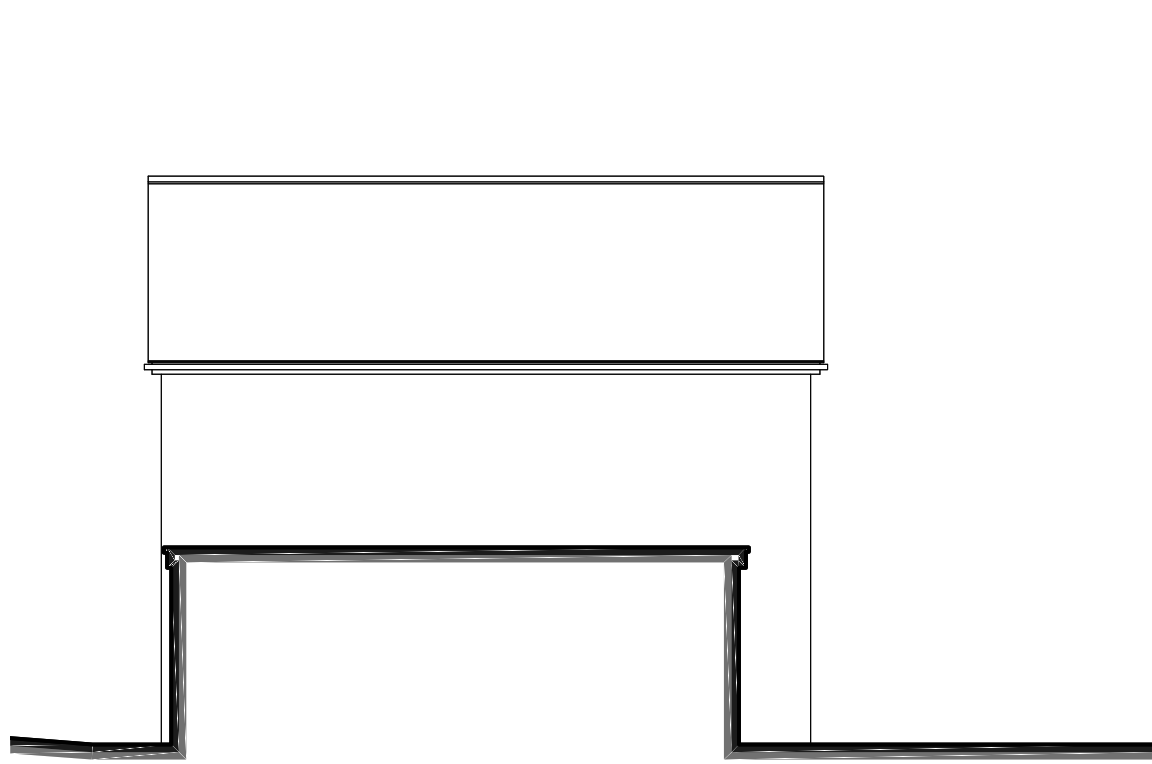

Side Elevation 1:50 Scale

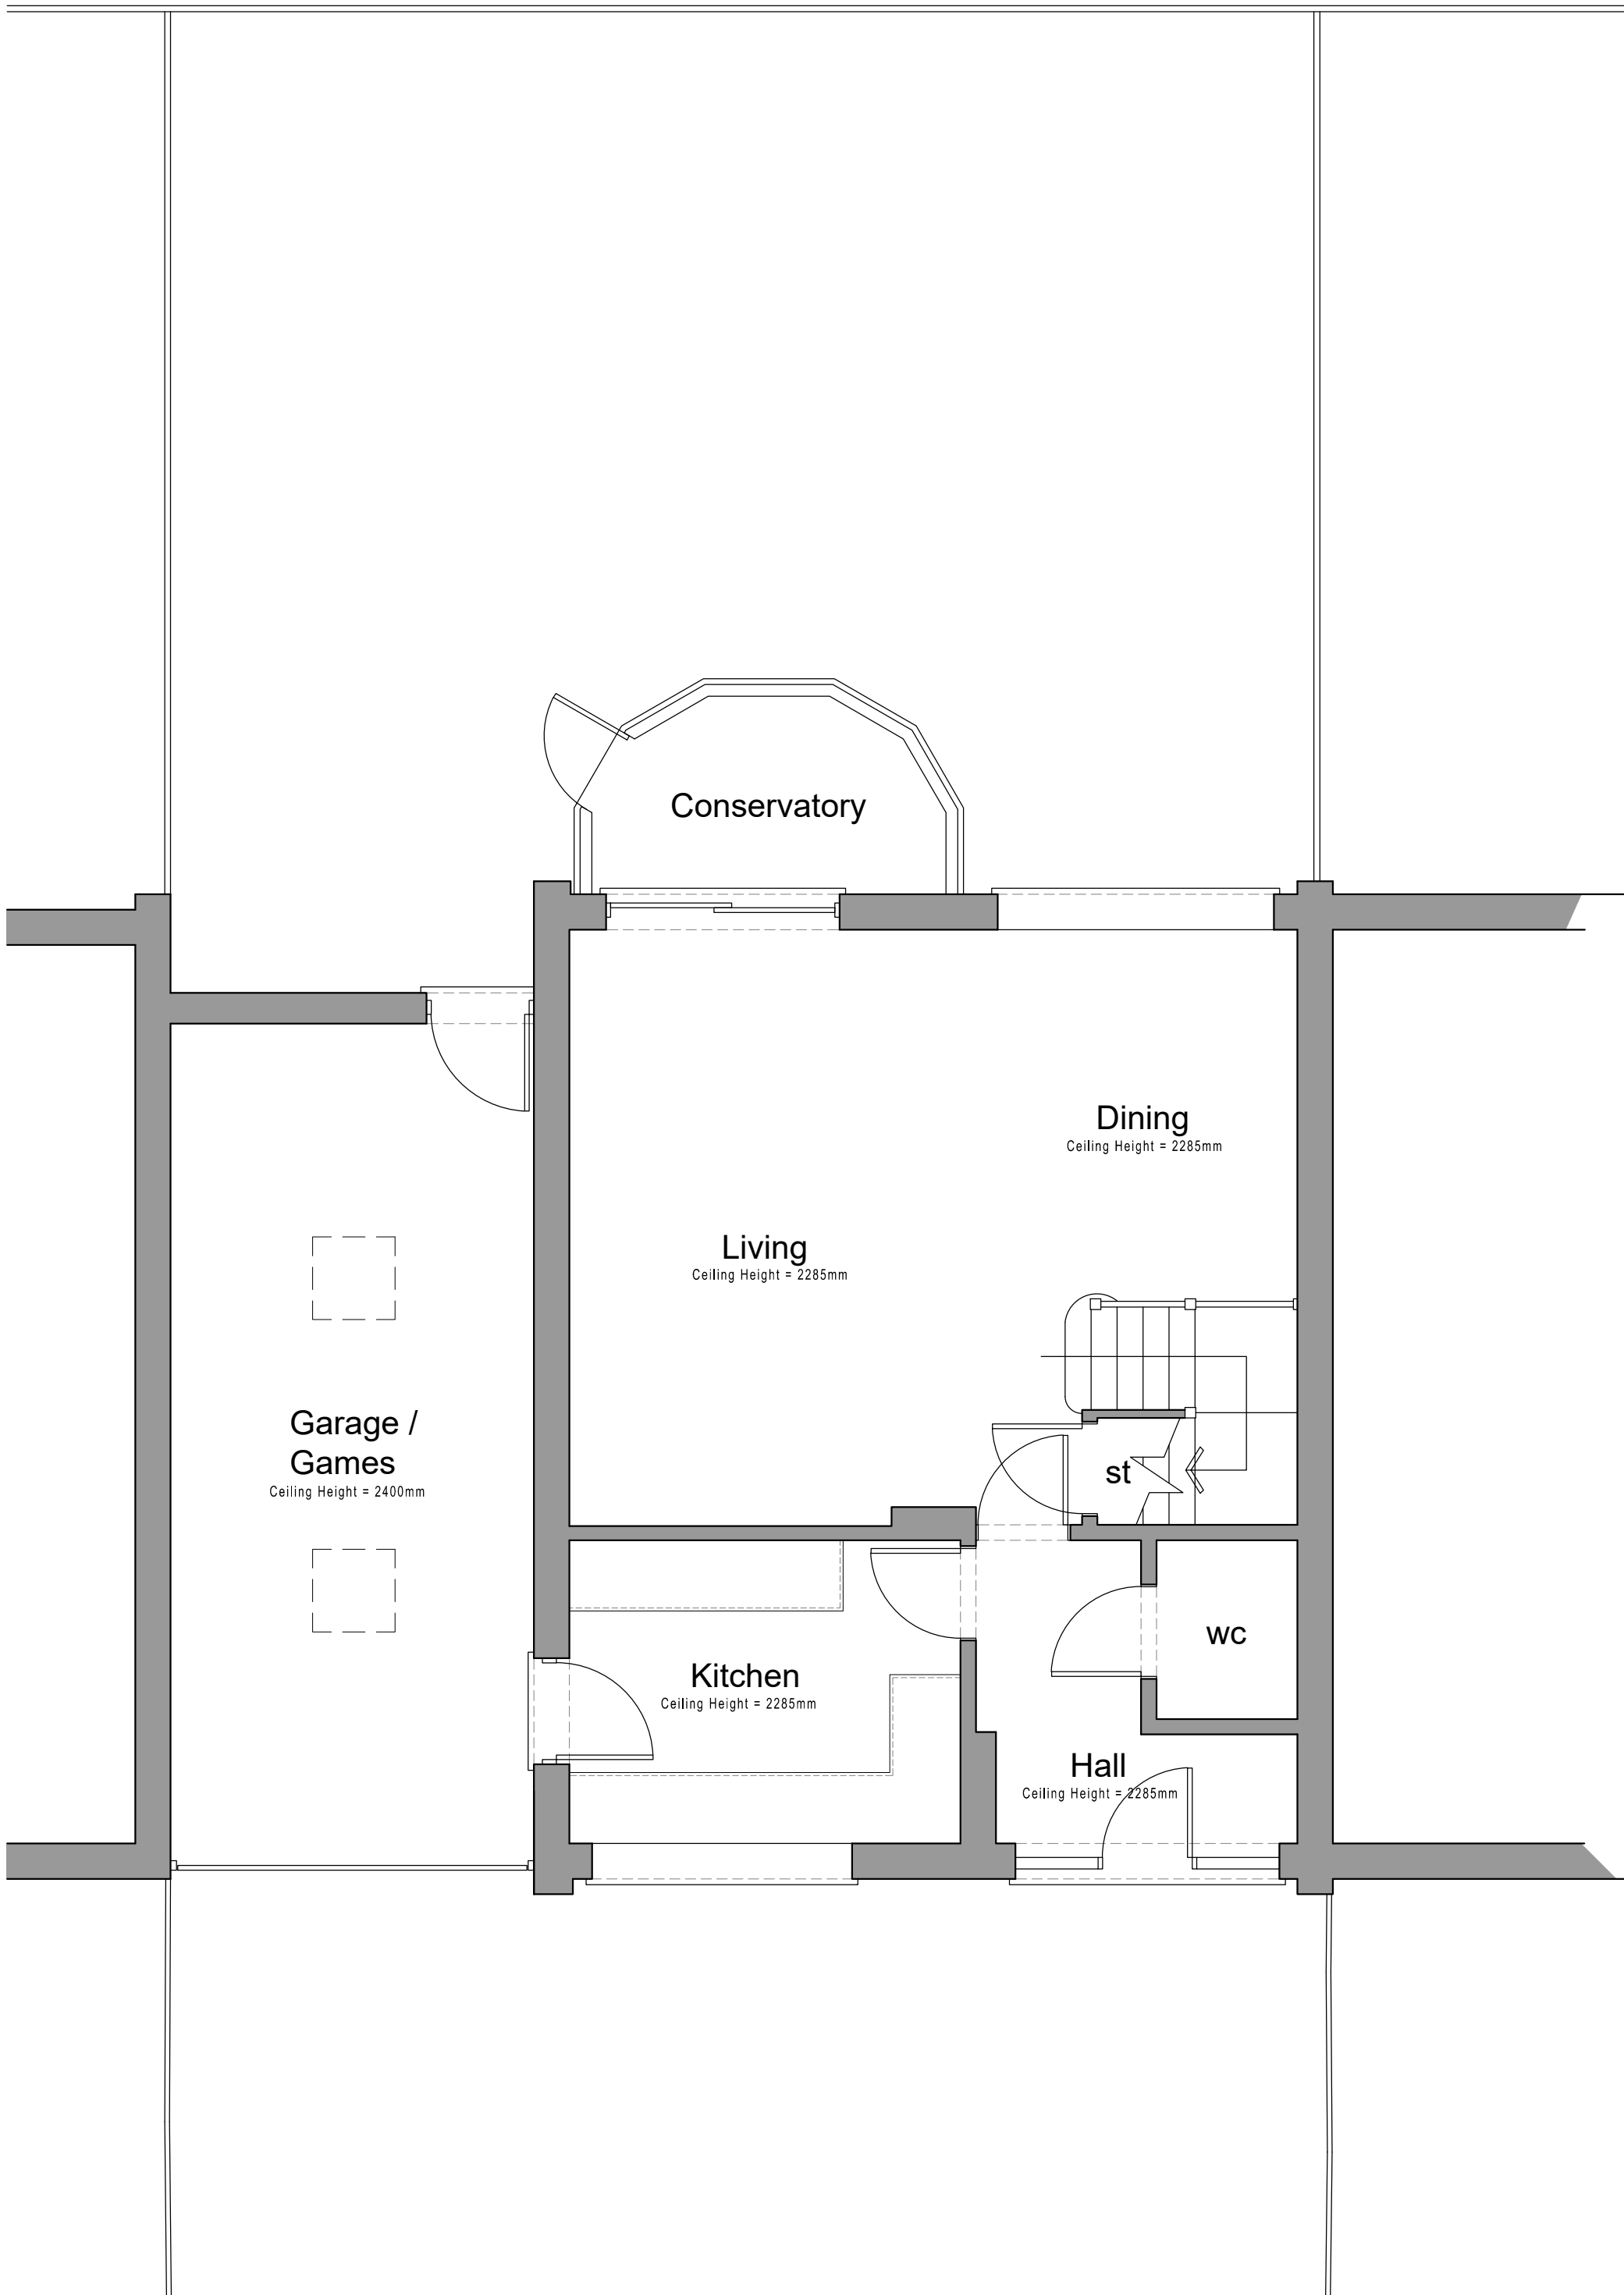

Ground Floor Plan 1:50 Scale

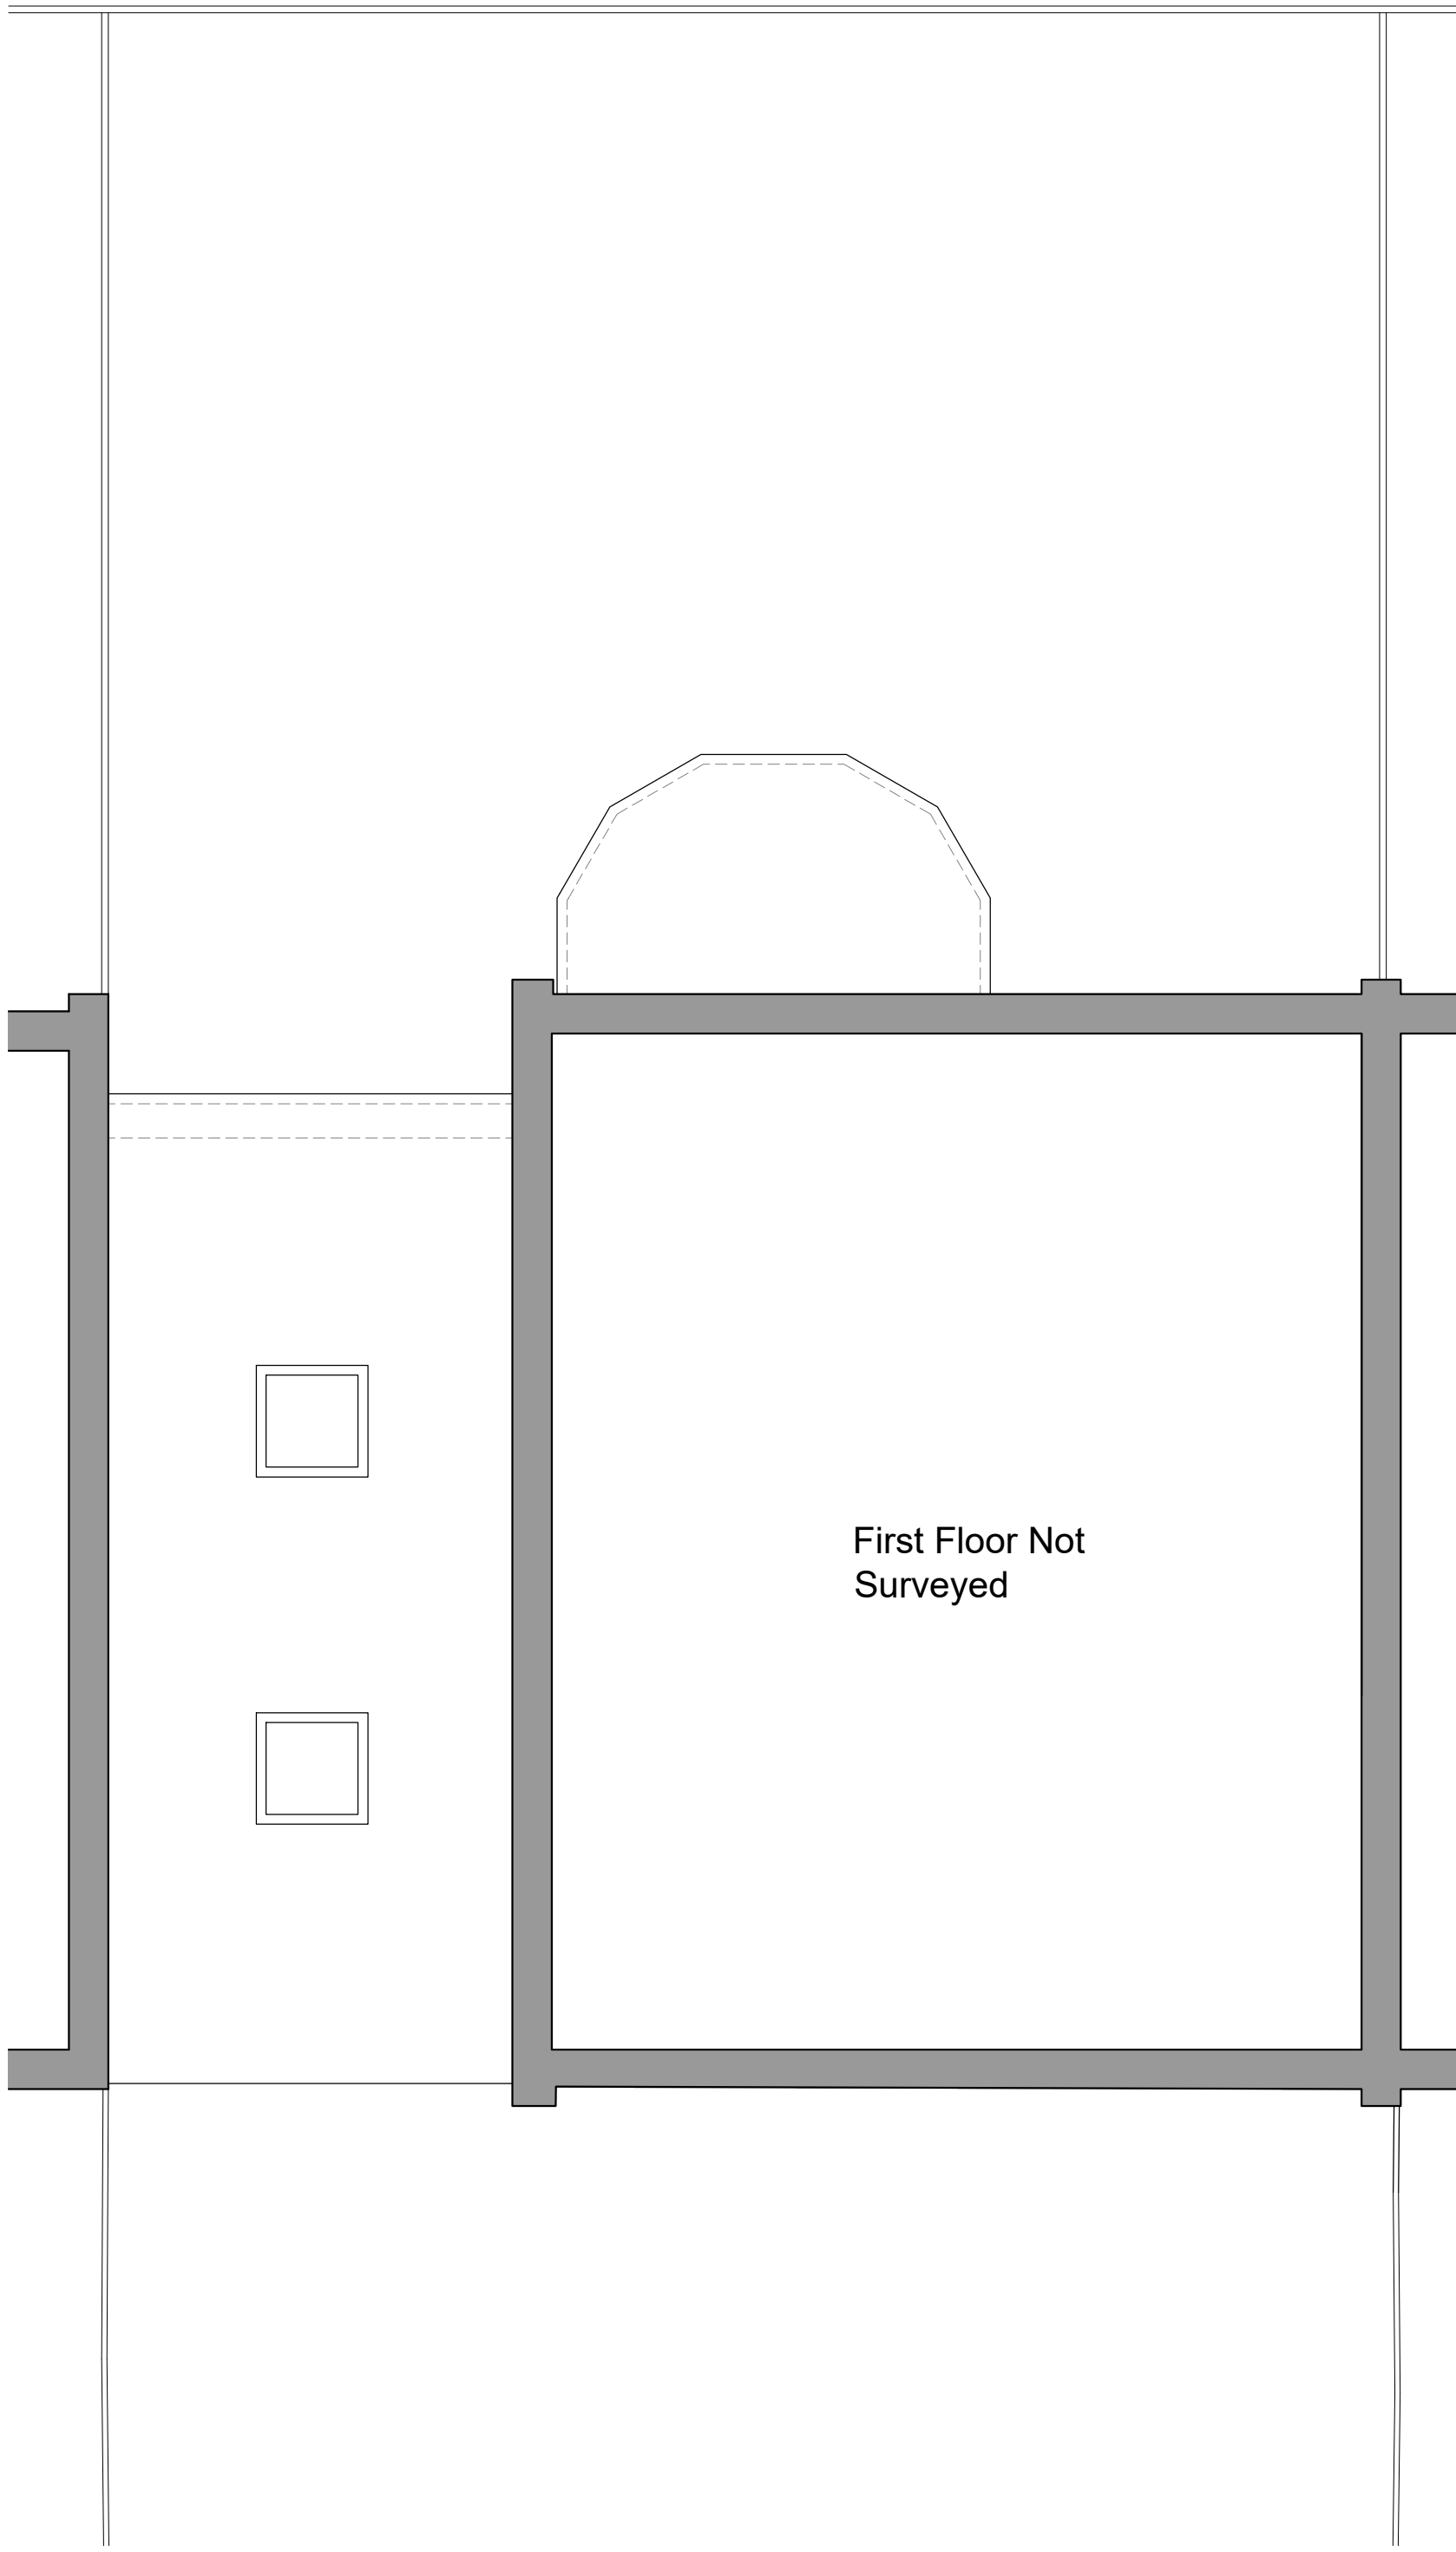

First Floor Plan 1:50 Scale



Site Plan 1:500 Scale

1:1250 scale Bar
This Drawing has been produced for printing onto A1 size paper.
If printing on A3 please use the scale below for reference.


0m 12.5m 25m 50m 100m

1:500 scale Bar
This Drawing has been produced for printing onto A1 size paper.
If printing on A3 please use the scale below for reference.

0m 5m 10m 20m 40m

1:50 scale Bar
This Drawing has been produced for printing onto A1 size paper.
If printing on A3 please use the scale below for reference.

0m 0.5m 1m 2m 4m

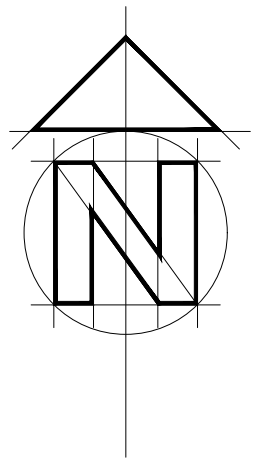

Location Plan 1:1250 Scale

BA

CLIENT Mr & Mrs D Cook

JOB 7 Hadleigh Rise, Caversham Park Village
Reading, Berkshire
DRG EXISTING PLANS & ELEVATIONS

14 Hornbeam Close
Wokingham
RG41 4UR
07515 355770

SCALE As Shown DRAWN P Bonney DATE December 2020

BA 0172 01