


| REV | COMMENTS | DATE |
|-----|----------|------|
|     |          |      |

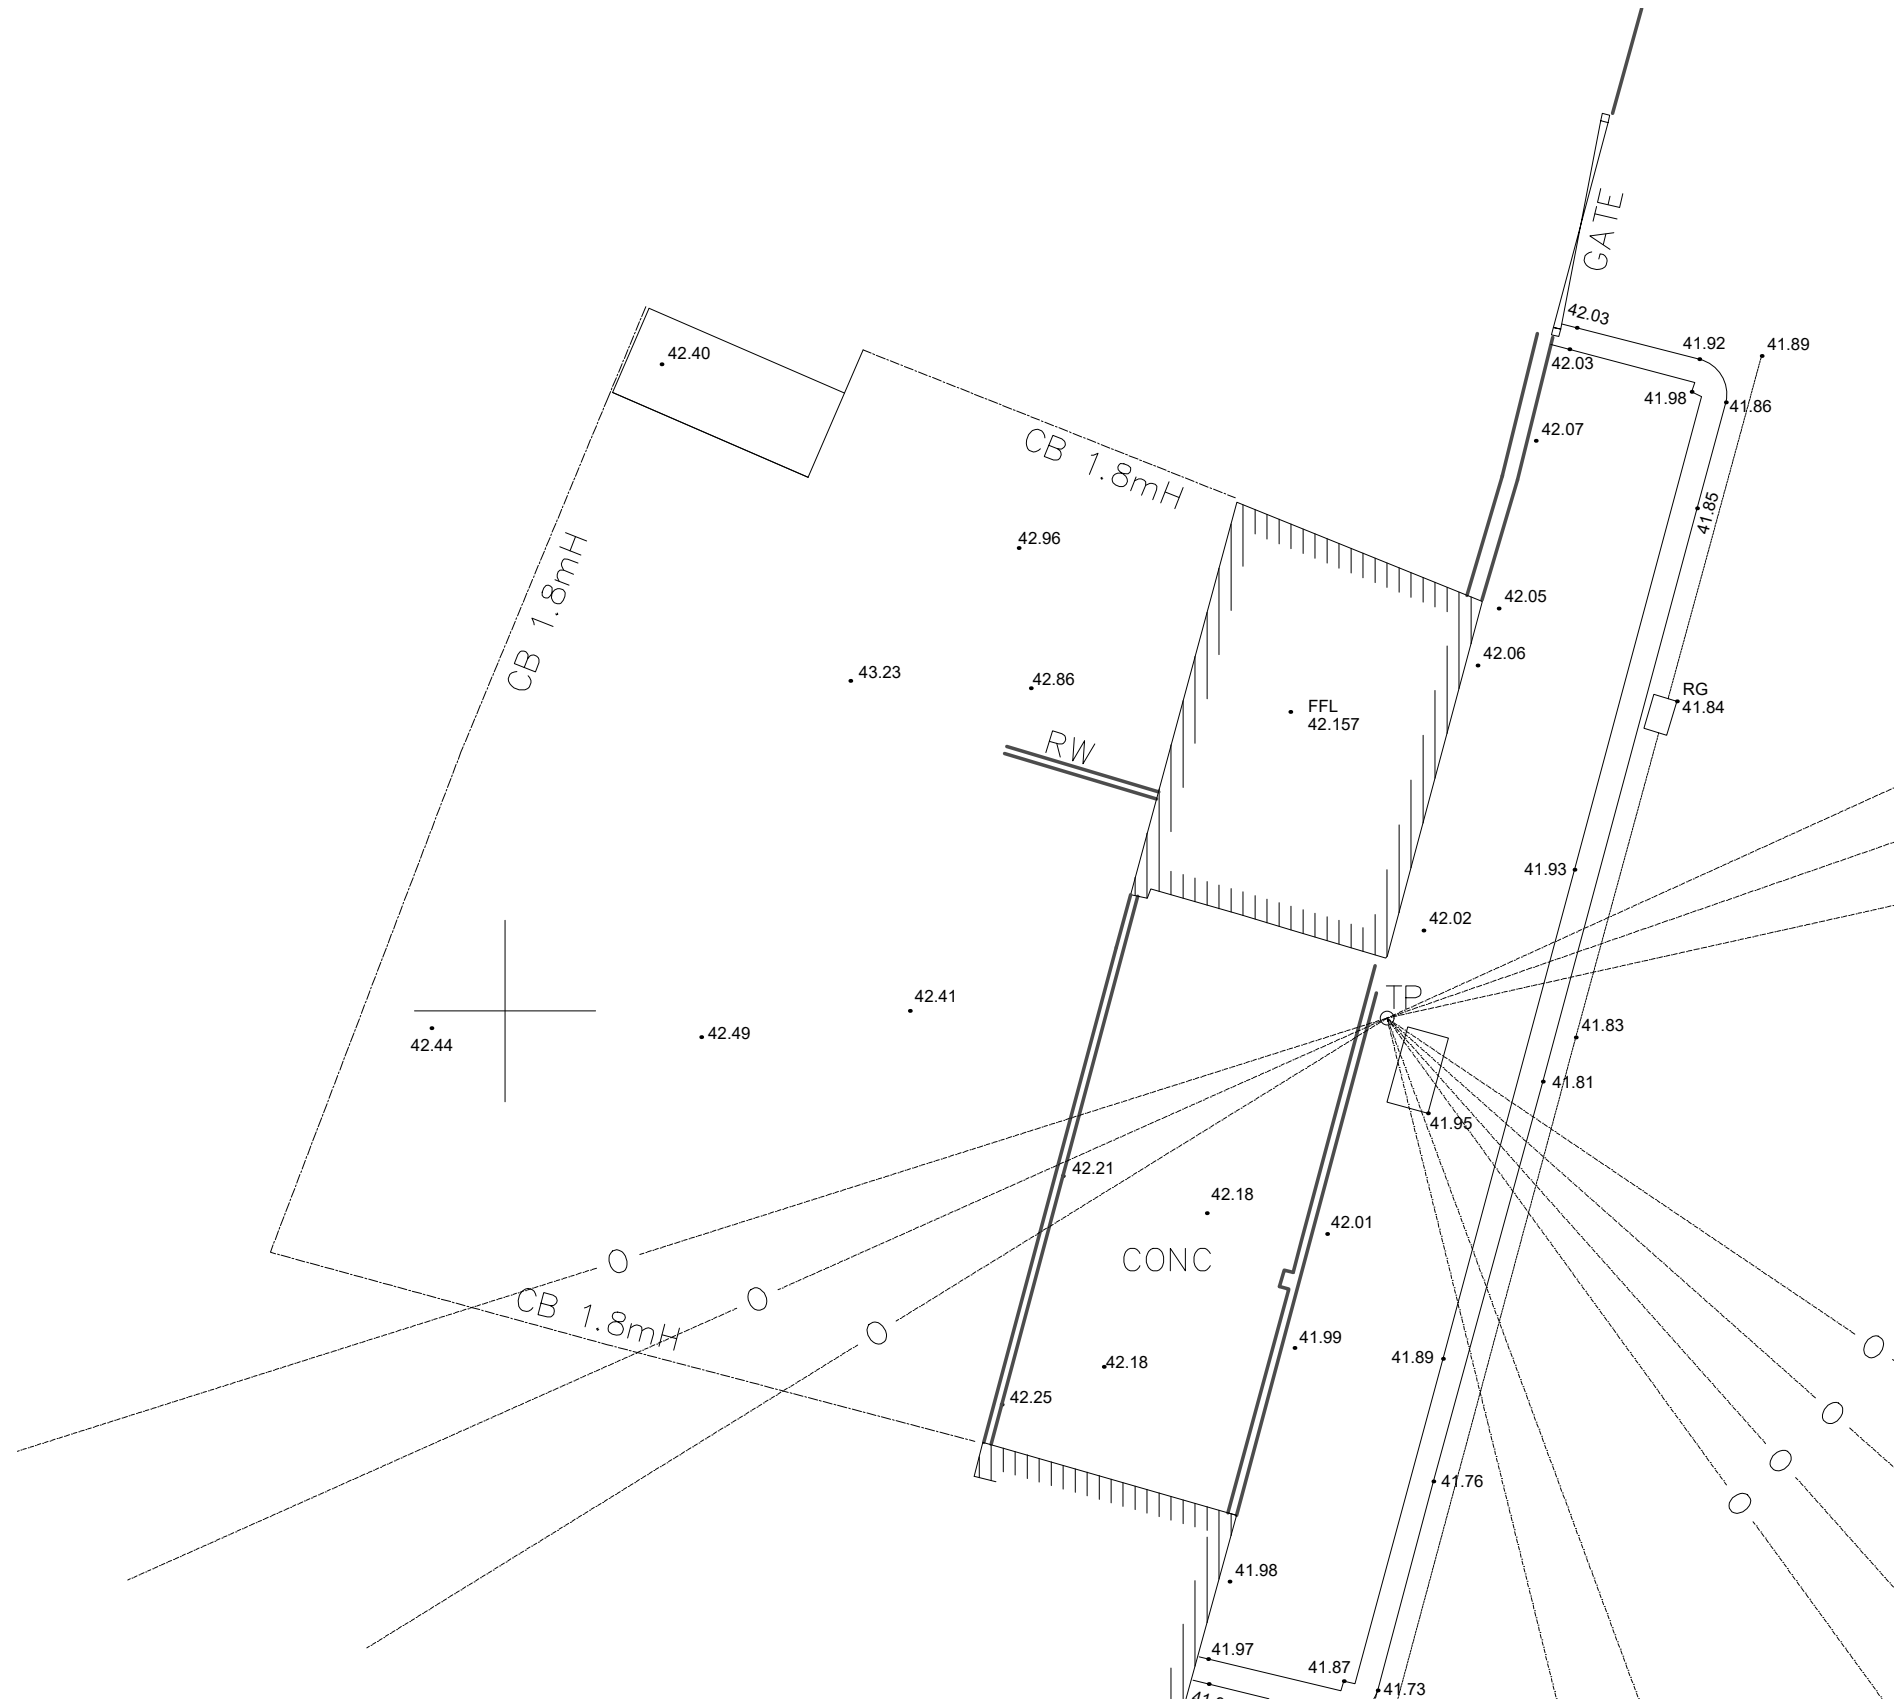

**SHAUN TANNER**  
ARCHITECTURE & PLANNING  
www.stlarchitecture.co.uk   studio@stlarchitecture.co.uk   0118 989 0808

**CLIENT** Kingfisher First Ltd  
**PROJECT** Land to the rear of 578 Oxford Road  
Reading, RG30 1EG  
**DRAWING** Existing floor plan

**STATUS** Planning **DATE** Aug 2019  
**SCALE** 1:100 **DRAWN** GH **CHECKED** NO **3522/103** **REV** B

THIS DRAWING MUST NOT BE SCALED UNLESS ISSUED FOR PLANNING PURPOSES. ALL DIMENSIONS ARE TO BE VERIFIED PRIOR TO SETTING OUT, COMMENCING WORK, OR PRODUCTION OF FABRICATION DRAWINGS. REPORT ANY DISCREPANCIES TO THE SUPERVISING OFFICER IMMEDIATELY. ©

1:100 scale Bar  
This Drawing has been produced for printing onto A3 size paper,

