


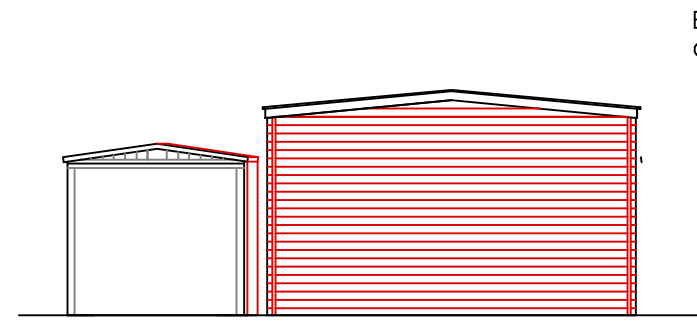


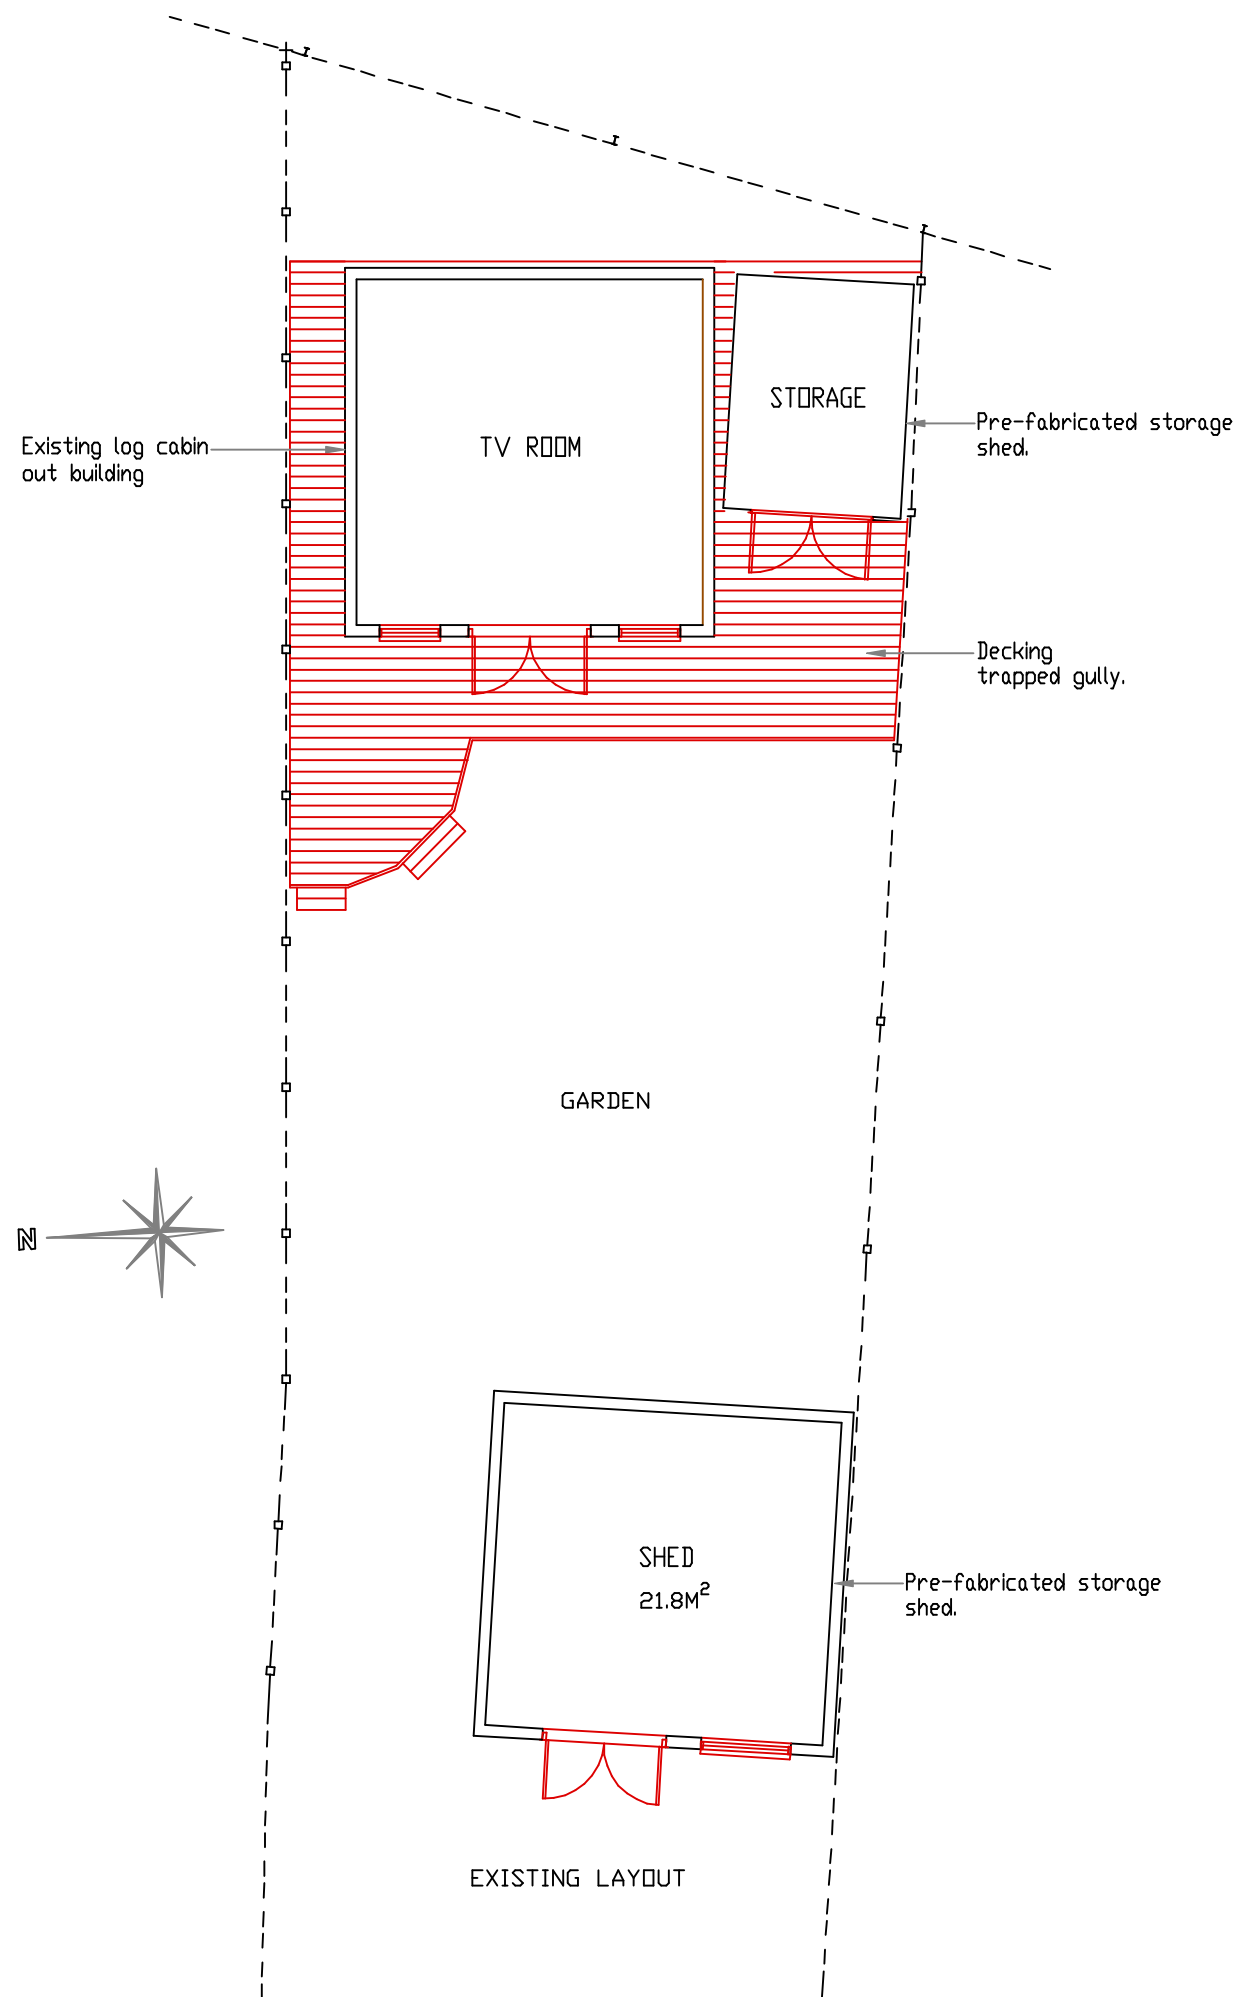


EXISTING EAST ELEVATION
Scale 1 : 100

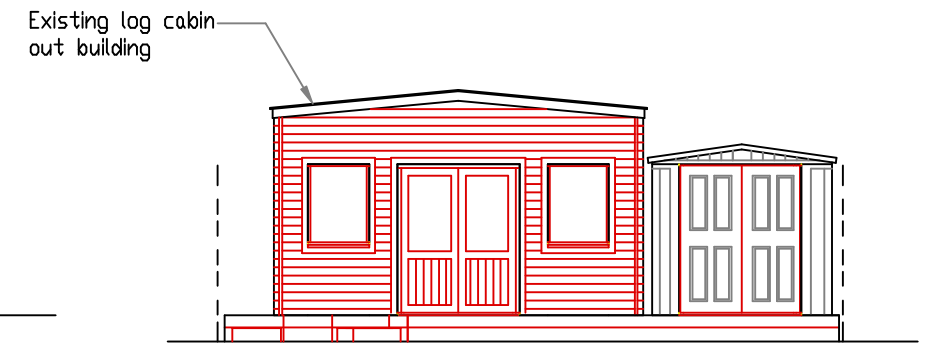


EXISTING WEST ELEVATION
Scale 1 : 100

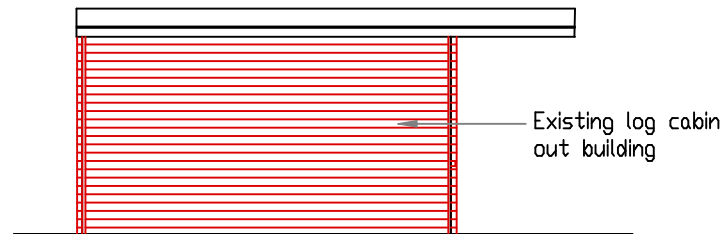

EXISTING NORTH ELEVATION
Scale 1 : 100

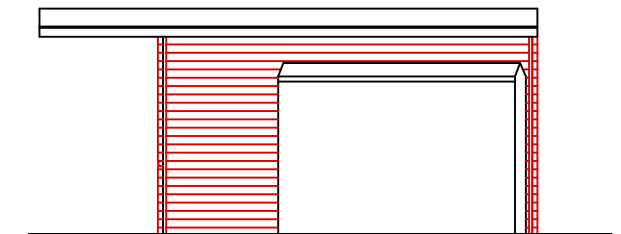

EXISTING SOUTH ELEVATION
Scale 1 : 100

 

General Note:

Any discrepancy found must be reported before proceeding.

All dimensions are to be checked before proceeding with the work.

Drawing to be read in conjunction with Drg No. OAS/20/1801/2 & 4

OASIS BUILDING & PLANNING APPLICATIONS

20 WANTAGE RD.
READING, BERKSHIRE. RG30 2SE
Tel: 0118 9573554 / 07717 845681
E-mail : oa.springer@btinternet.com

PROPOSED GRANNY ANNEXE IN THE REAR
GARDEN OF 87 BLANDFORD ROAD,
WHITLEY, READING.
Planning Application

Client
Mr & Mrs M Collins
87 Blandford Road,
Whitley,
Reading
RG2 8RR

Scale 1:100,	File Name: 87BlandfordRoadPt19.dwg
Date February 2020	Drawn by O.A.Springer
Drawing No. OAS/20/1801/1	Rev. A