


Jackson s Corner, 1-9 Kings Street, Reading RG1

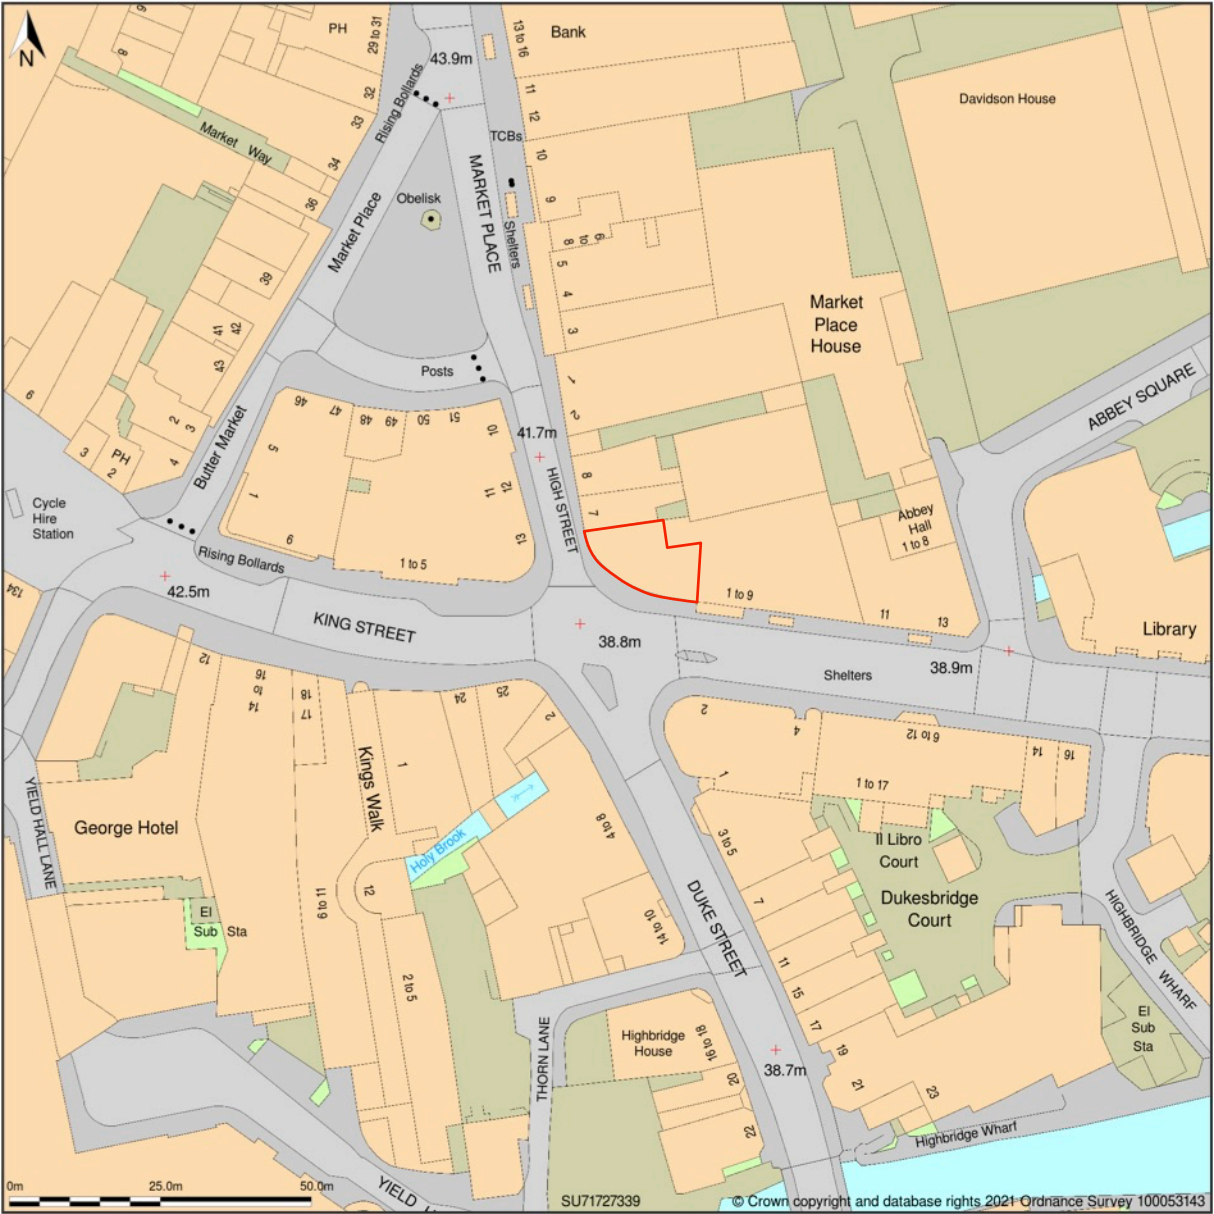

Site Plan shows area bounded by: 471626.56, 173299.22 471826.56, 173499.22 (at a scale of 1:1250), OSGridRef: SU71727339. The representation of a road, track or path is no evidence of a right of way. The representation of features as lines is no evidence of a property boundary.

Produced on 26th Nov 2021 from the Ordnance Survey National Geographic Database and incorporating surveyed revision available at this date. Reproduction in whole or part is prohibited without the prior permission of Ordnance Survey. © Crown copyright 2021. Supplied by www.buyaplan.co.uk a licensed Ordnance Survey partner (100053143). Unique plan reference: #00687993-571FD6

Ordnance Survey and the OS Symbol are registered trademarks of Ordnance Survey, the national mapping agency of Great Britain. Buy A Plan logo, pdf design and the www.buyaplan.co.uk website are Copyright © Pass Inc Ltd 2021

I Site Location Plan
Scale: 1:1250



Notes

-

Revision	Date	Description
-	30/11/21	Advertising consent

Gundry + Ducker
Gundry + Ducker Architecture Ltd
3 Garrick Street
London WC2E 9BF
t +44(0)203 417 4895
info@gundryducker.com

Project	Rosa's Reading - Jackson's Corner, 1-9 King St, RG1 2EA		
Drawing title	Proposed Site Location Plan		
Scale	1:1250 @ A3	Drwg. No.	Rev
Date	November 2021	443_PL_00	-
Status	PLANNING		

Do not scale. All dimensions to be confirmed on site.
Information contained in this drawing is the sole copyright of the designer
and is not to be reproduced without permission.