

 




scale A1 1:1000

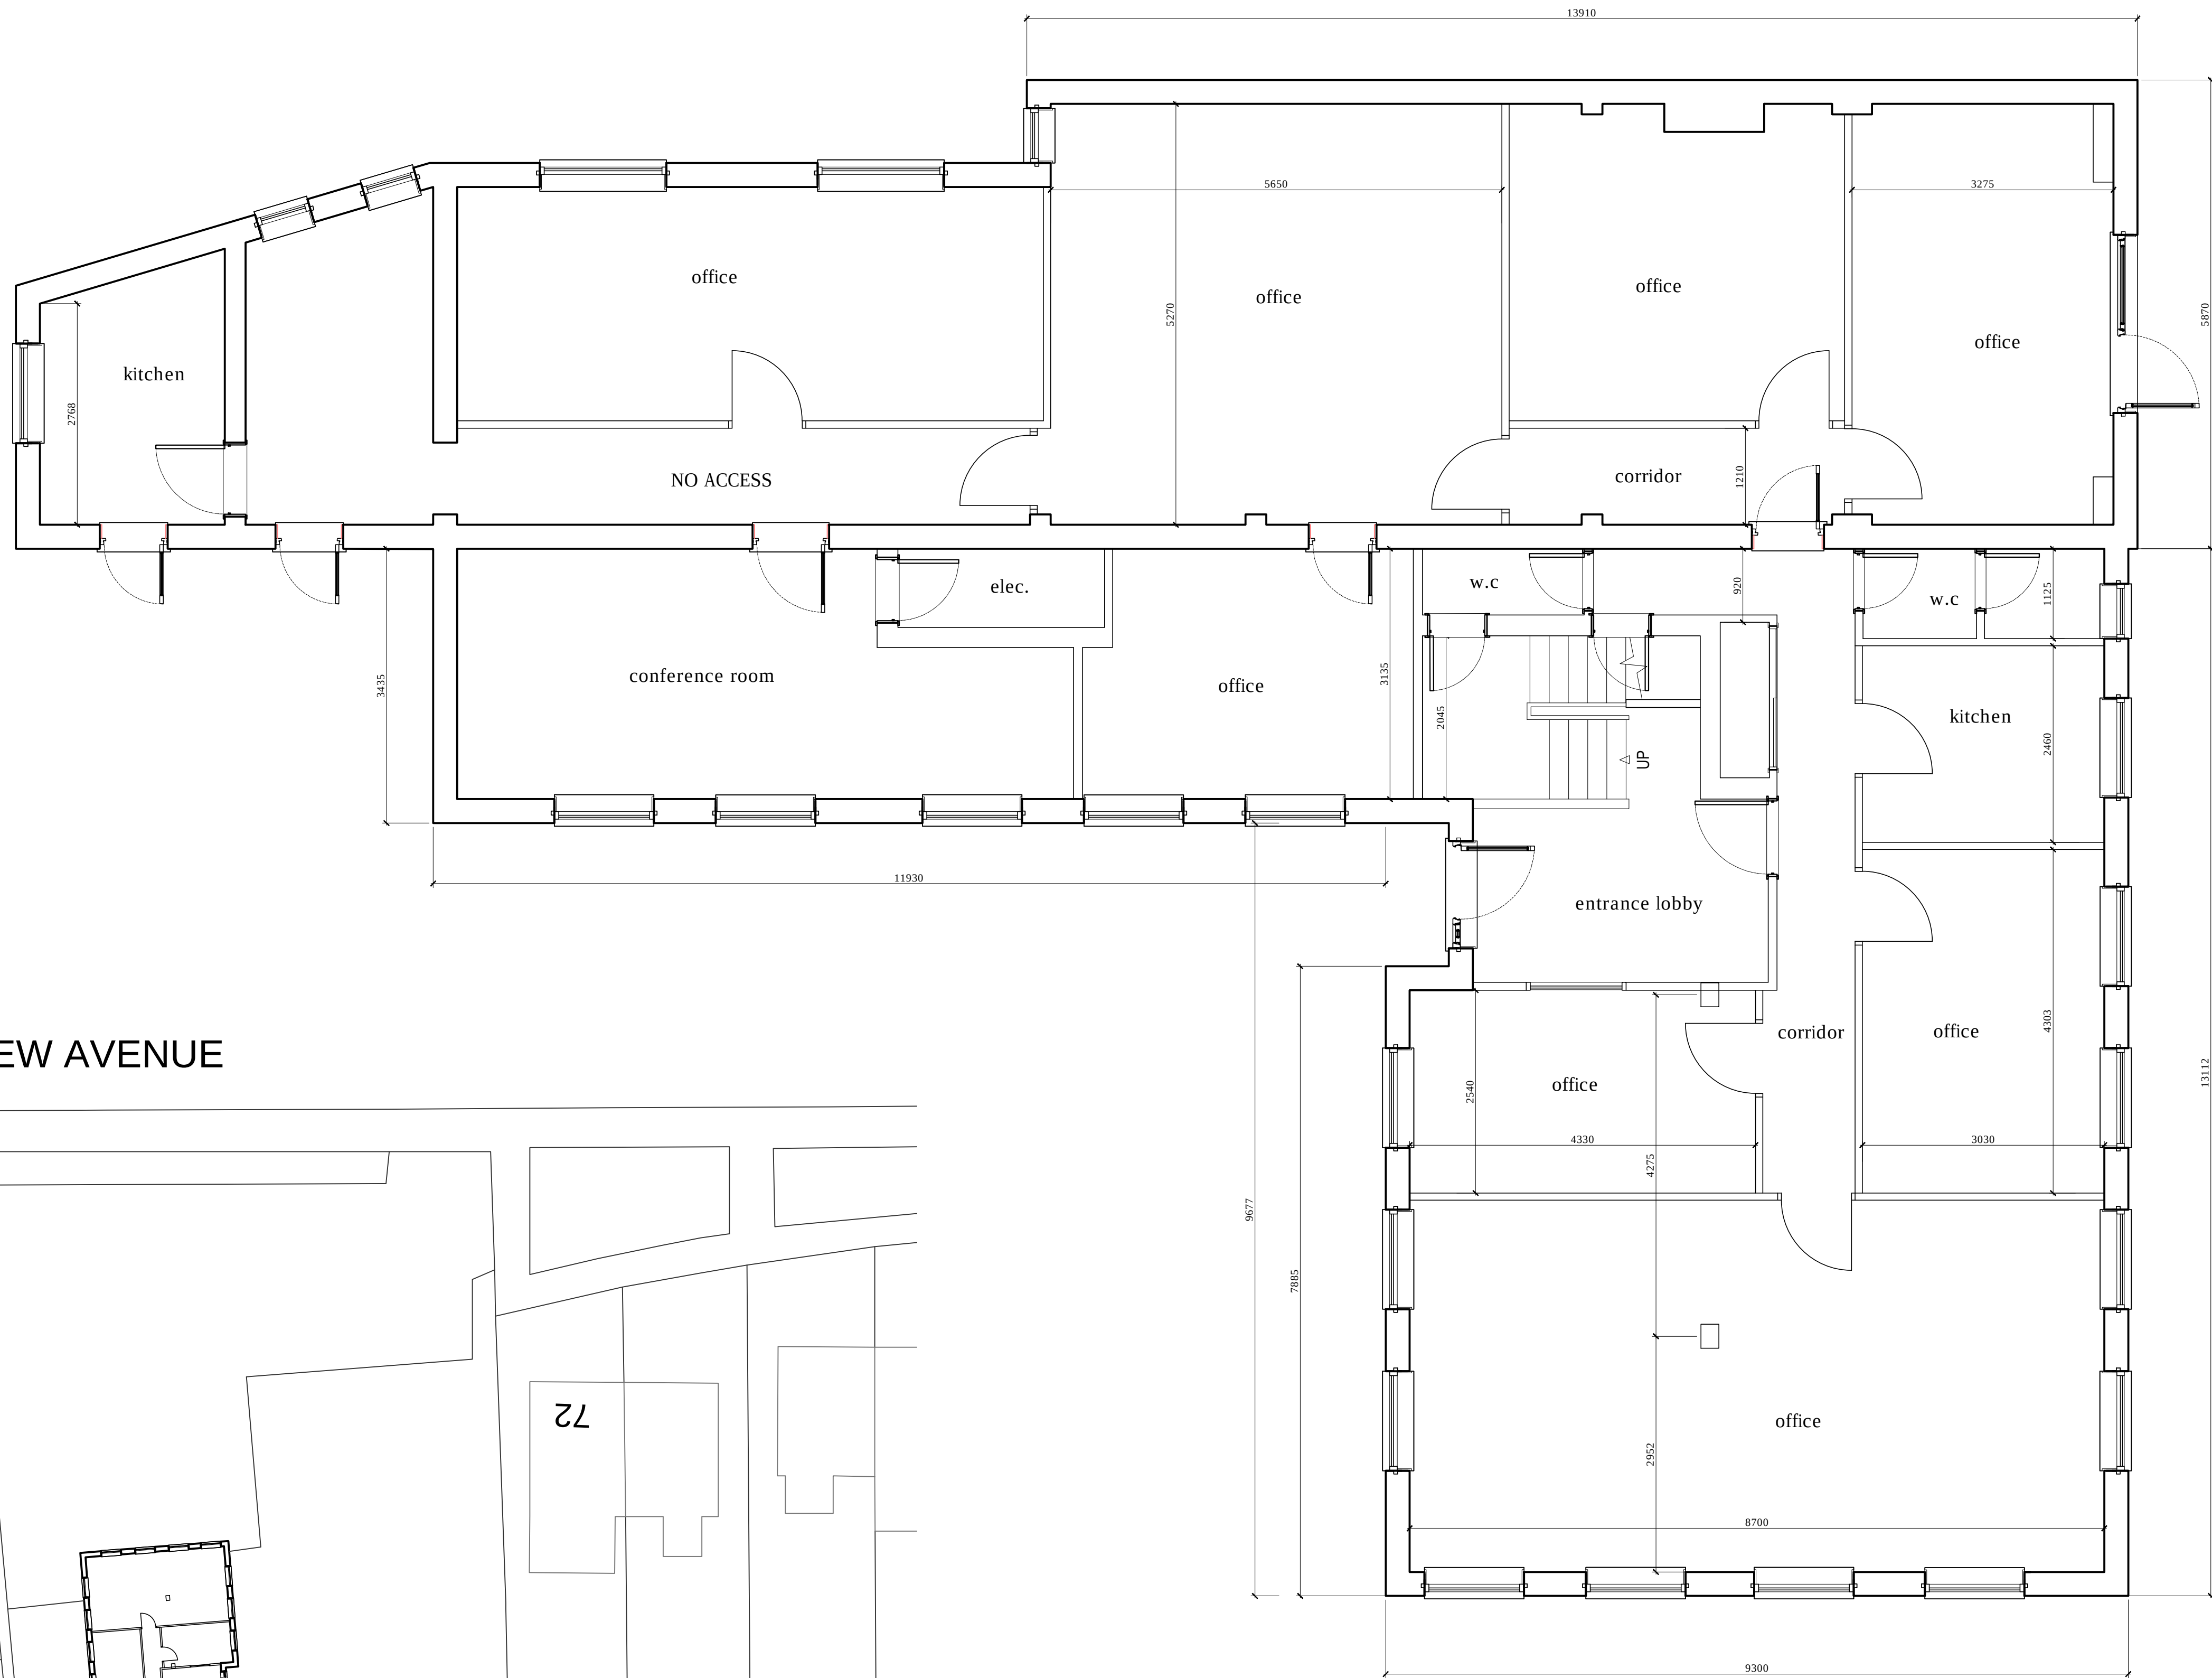

The image is a detailed architectural site plan of a residential development. The central feature is a complex building footprint, likely a multi-unit residential building, which includes internal room divisions, a central staircase, and a small courtyard area. This central complex is surrounded by several rectangular plots, some of which are labeled with numbers: 70, 72, and 80. Red lines indicate property boundaries and access points. The plan is oriented with a north arrow pointing towards the top right.

 

scale A1 1:50, A3 1:100

  

revision	notes	date	drawn	check

project			
Delta House, 70 South View Avenue, Caversham			
detail			
Location, block & ground floor plan			
drawn		checked	
mJw		MMH	
date		status	
Aug 2020		Planning	
a1 scale	a3 scale	8926 01	rev
as shown as shown			