


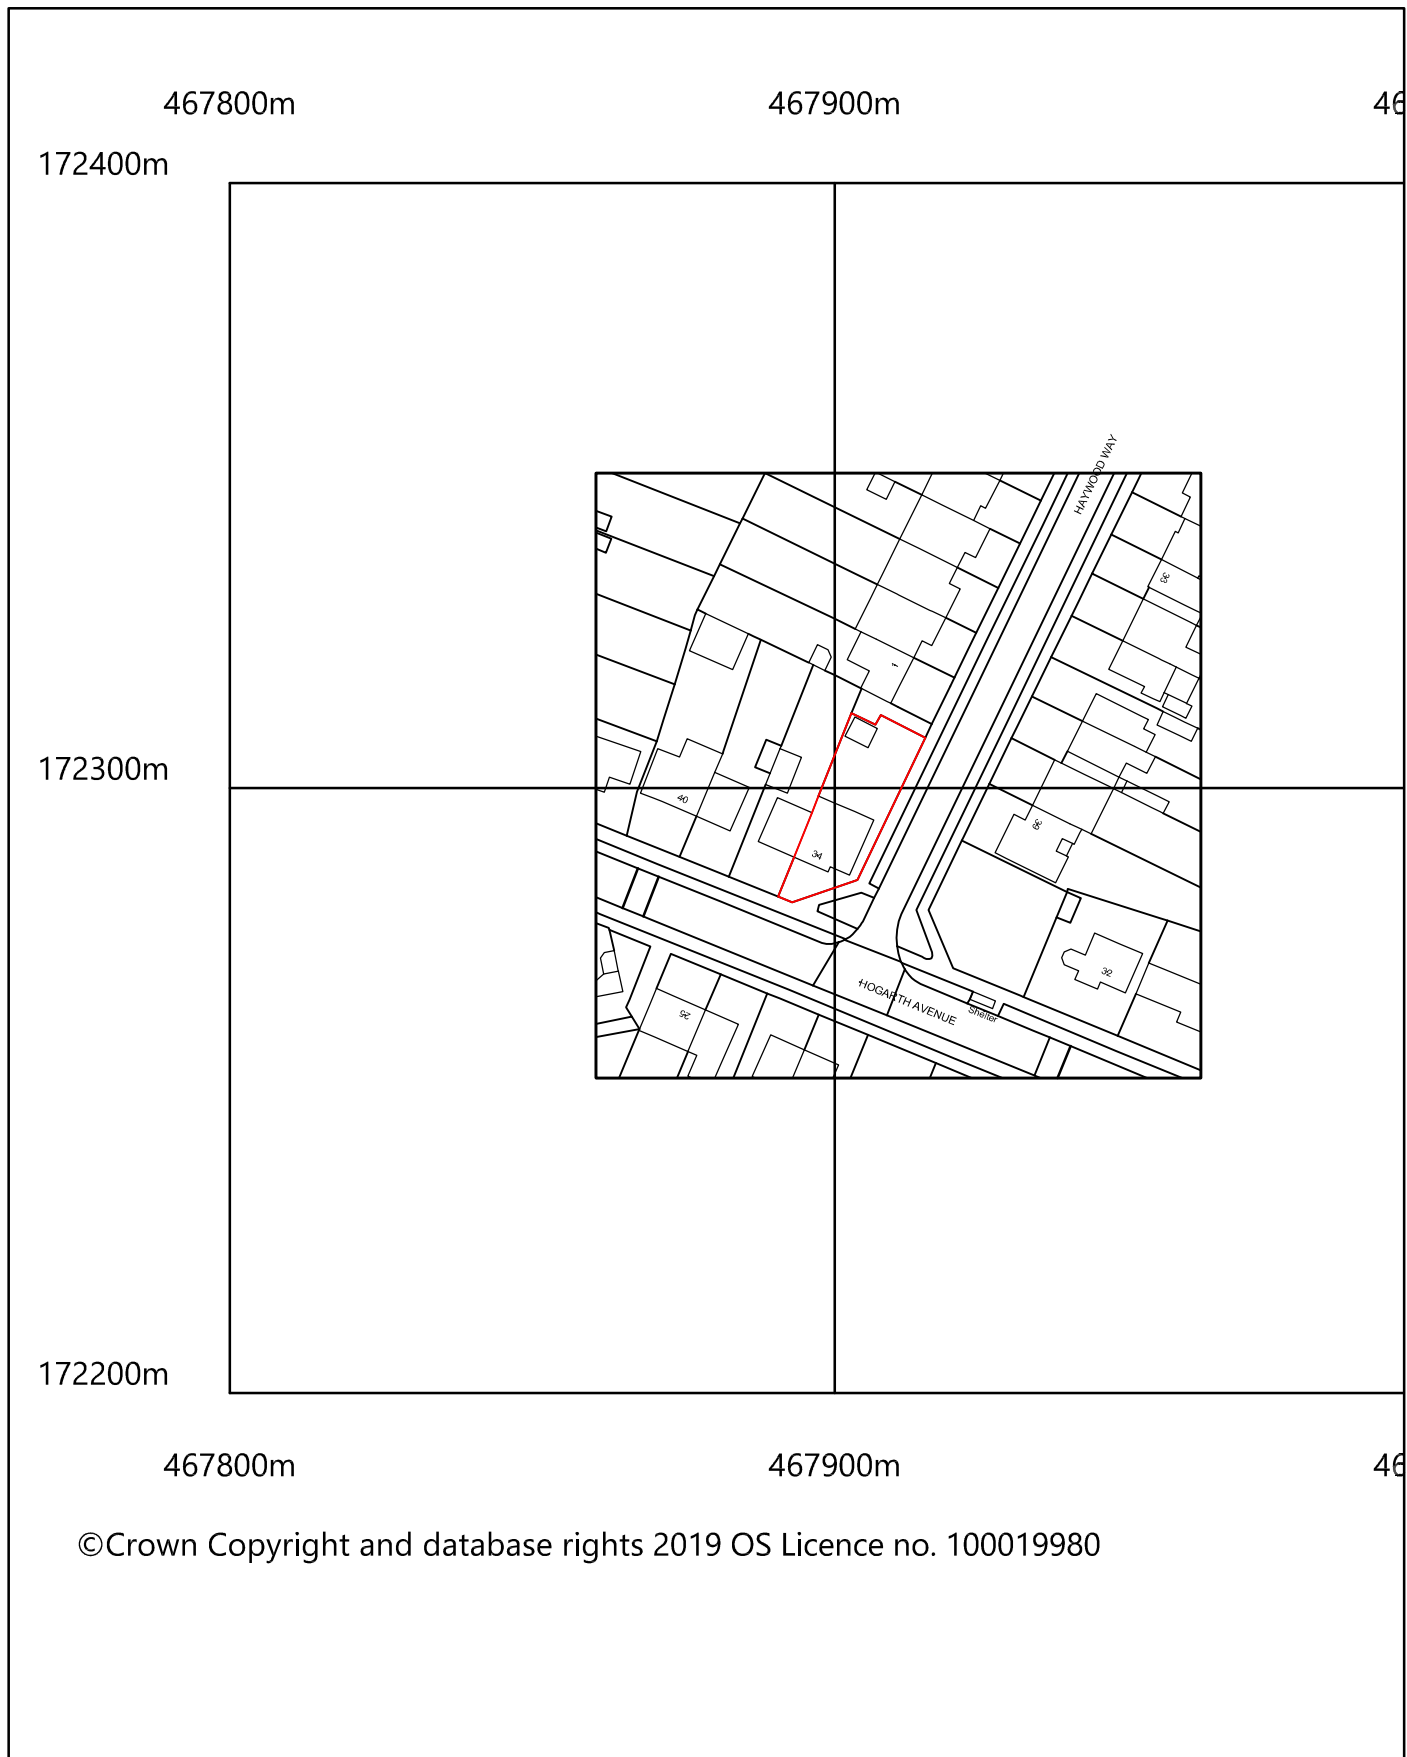

JOB TITLE 34 HOGARTH AVENUE, READING, RG30 4QW				DESIGN TWO SEVEN 17 FOX ROAD, LANGLEY, SLOUGH SL3 7SG TEL 07964 326643 designtwoseven@outlook.com	
DRG. TITLE SITE PLAN					
DRAWN	CHECKED	DATE OCT 19	SCALE 1:1250		
DRG. NO AS01719-SP01		CLIENT MR CHOUDHRY			